
Z:\2898 Land North of Horsham\2898-5-DESIGN\2898-5-2 DESIGN\2898-5-2-30 Phase 2 Road RMA3 2-7a\2898-5-2-30-DR-0001-50-P1 RMA3.dwg

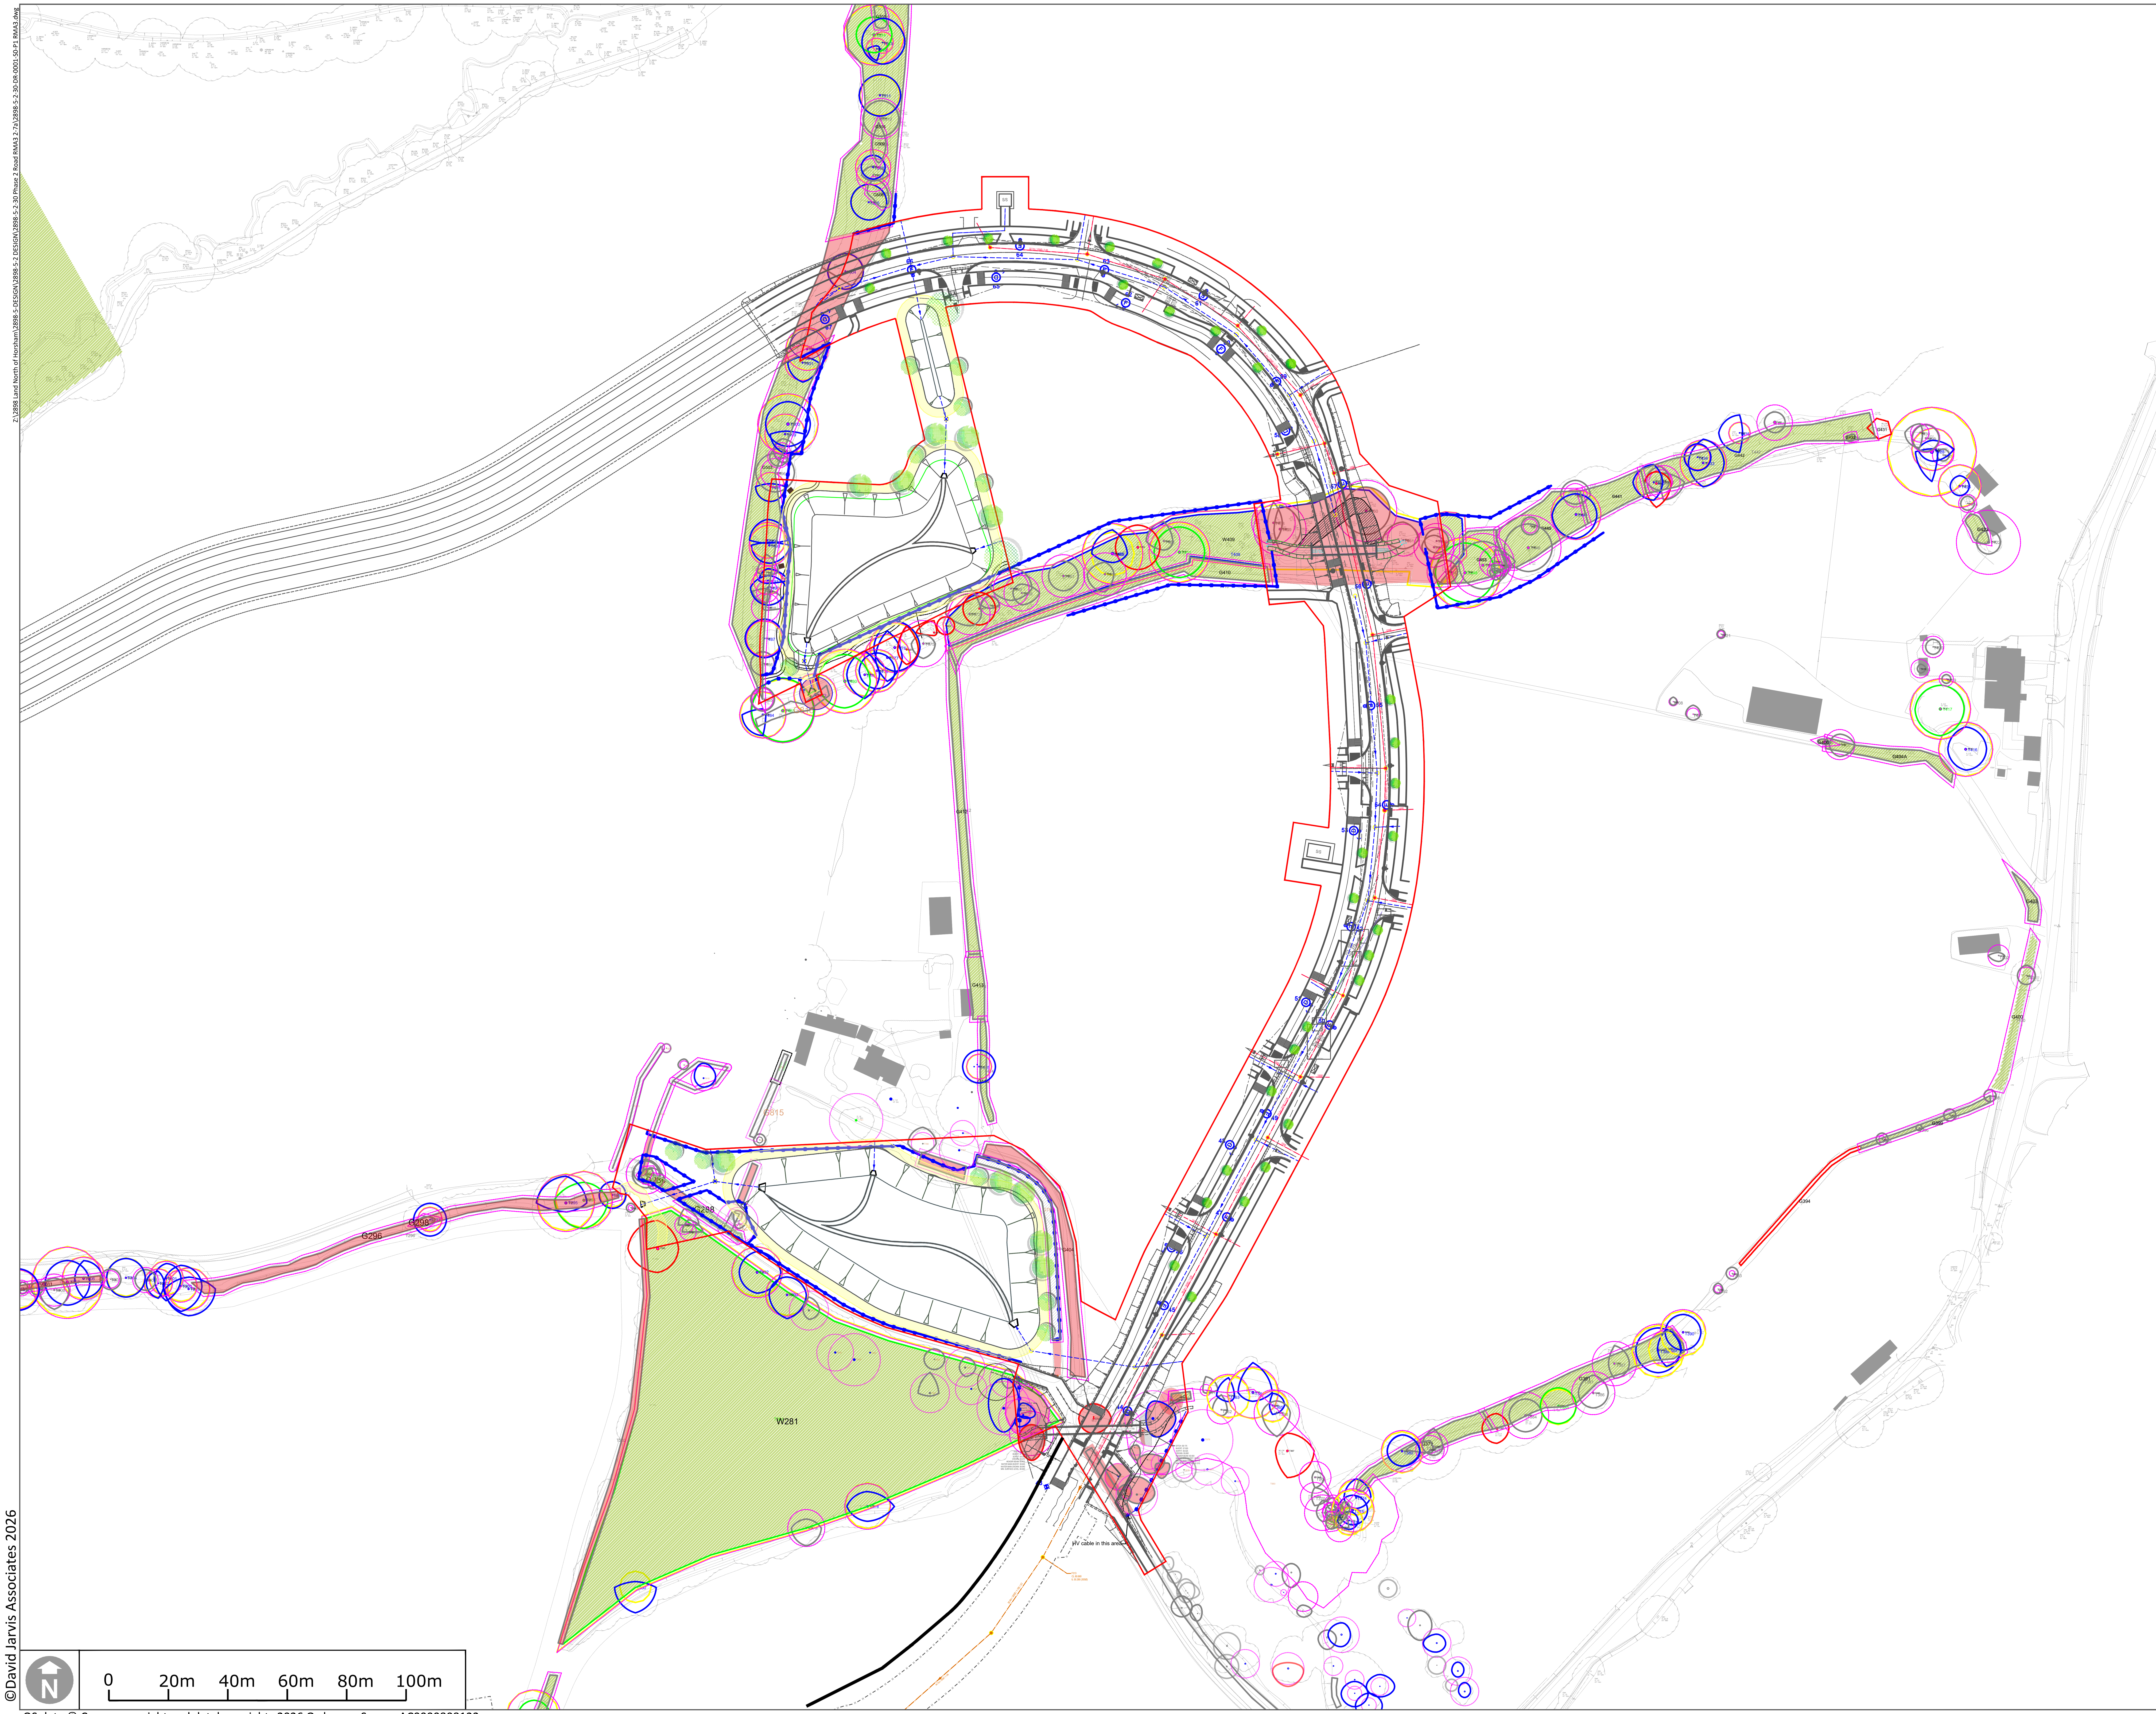

©David Jarvis Associates 2026

OS data © Crown copyright and database rights 2026 Ordnance Survey AC0000808122

Key

RMA3 BOUNDARY

EXISTING TREES AND VEGETATION
RETAINED TREES AND HEDGEROWS TO BE REVIEWED BY ARBORICULTURAL CONSULTANT

ROOT PROTECTION AREA (RPA)
WHERE HARD SURFACES ARE PROPOSED WITHIN AN RPA MITIGATION SYSTEMS MAY BE REQUIRED SUCH AS A CELLULAR CONFINEMENT SYSTEM. REFER TO ARBORICULTURAL CONSULTANT'S REPORT

EXISTING TREES AND VEGETATION TO BE REMOVED
TREES AND HEDGEROWS TO BE REVIEWED BY ARBORICULTURAL CONSULTANT

CATEGORY A TREE

CATEGORY B TREE

CATEGORY C TREE

LIGHTING COLUMNS
REFER TO ENERVEO LIGHTING DRAWING EVO20041213-LD-001-A

TREE PROTECTION FENCING

Drawing Revision

Rev.	Date	Description	Drawn	Checked
P1	18/03/2026	First draft issued to client.	AnB	PG
P2	25/03/2026	Amends to path and trees	AnB	PG
P3	08/04/2026	Amends to path and trees	AnB	PG
P4	04/08/2026	Amends to trees	AnB	PG
P5	17/08/2026	Amends to tree and bulb planting	AnB	PG

Status

PLANNING

DAVID JARVIS ASSOCIATES

DAVID JARVIS ASSOCIATES LIMITED
1 Tennyson Street Swindon Wiltshire SN1 5DT
t: 01793 612173
e: mail@davidjarvis.biz
w: www.davidjarvis.biz

Client

LEGAL AND GENERAL (STRATEGIC LAND NORTH HORSHAM) LIMITED

Project

LAND NORTH OF HORSHAM (RMA3) - PHASE 2 ROAD

Drawing Title

TREE PROTECTION PLAN

Scale	Sheet Size	Date Plotted
1:1000	A1	26/08/2026

Client Ref.	Drawing Ref.	Drawing No.	Version
-	2898-5-2-17-	DR-2009	S5-P5