


A Prior Approval Application for a single storey stable building with 15 stalls for horses, ancillary storage space for the grooming, care and breeding of horses and a horse walker enclosure and a sand path between existing and new buildings. Demolition of the existing 5 stall stable building.

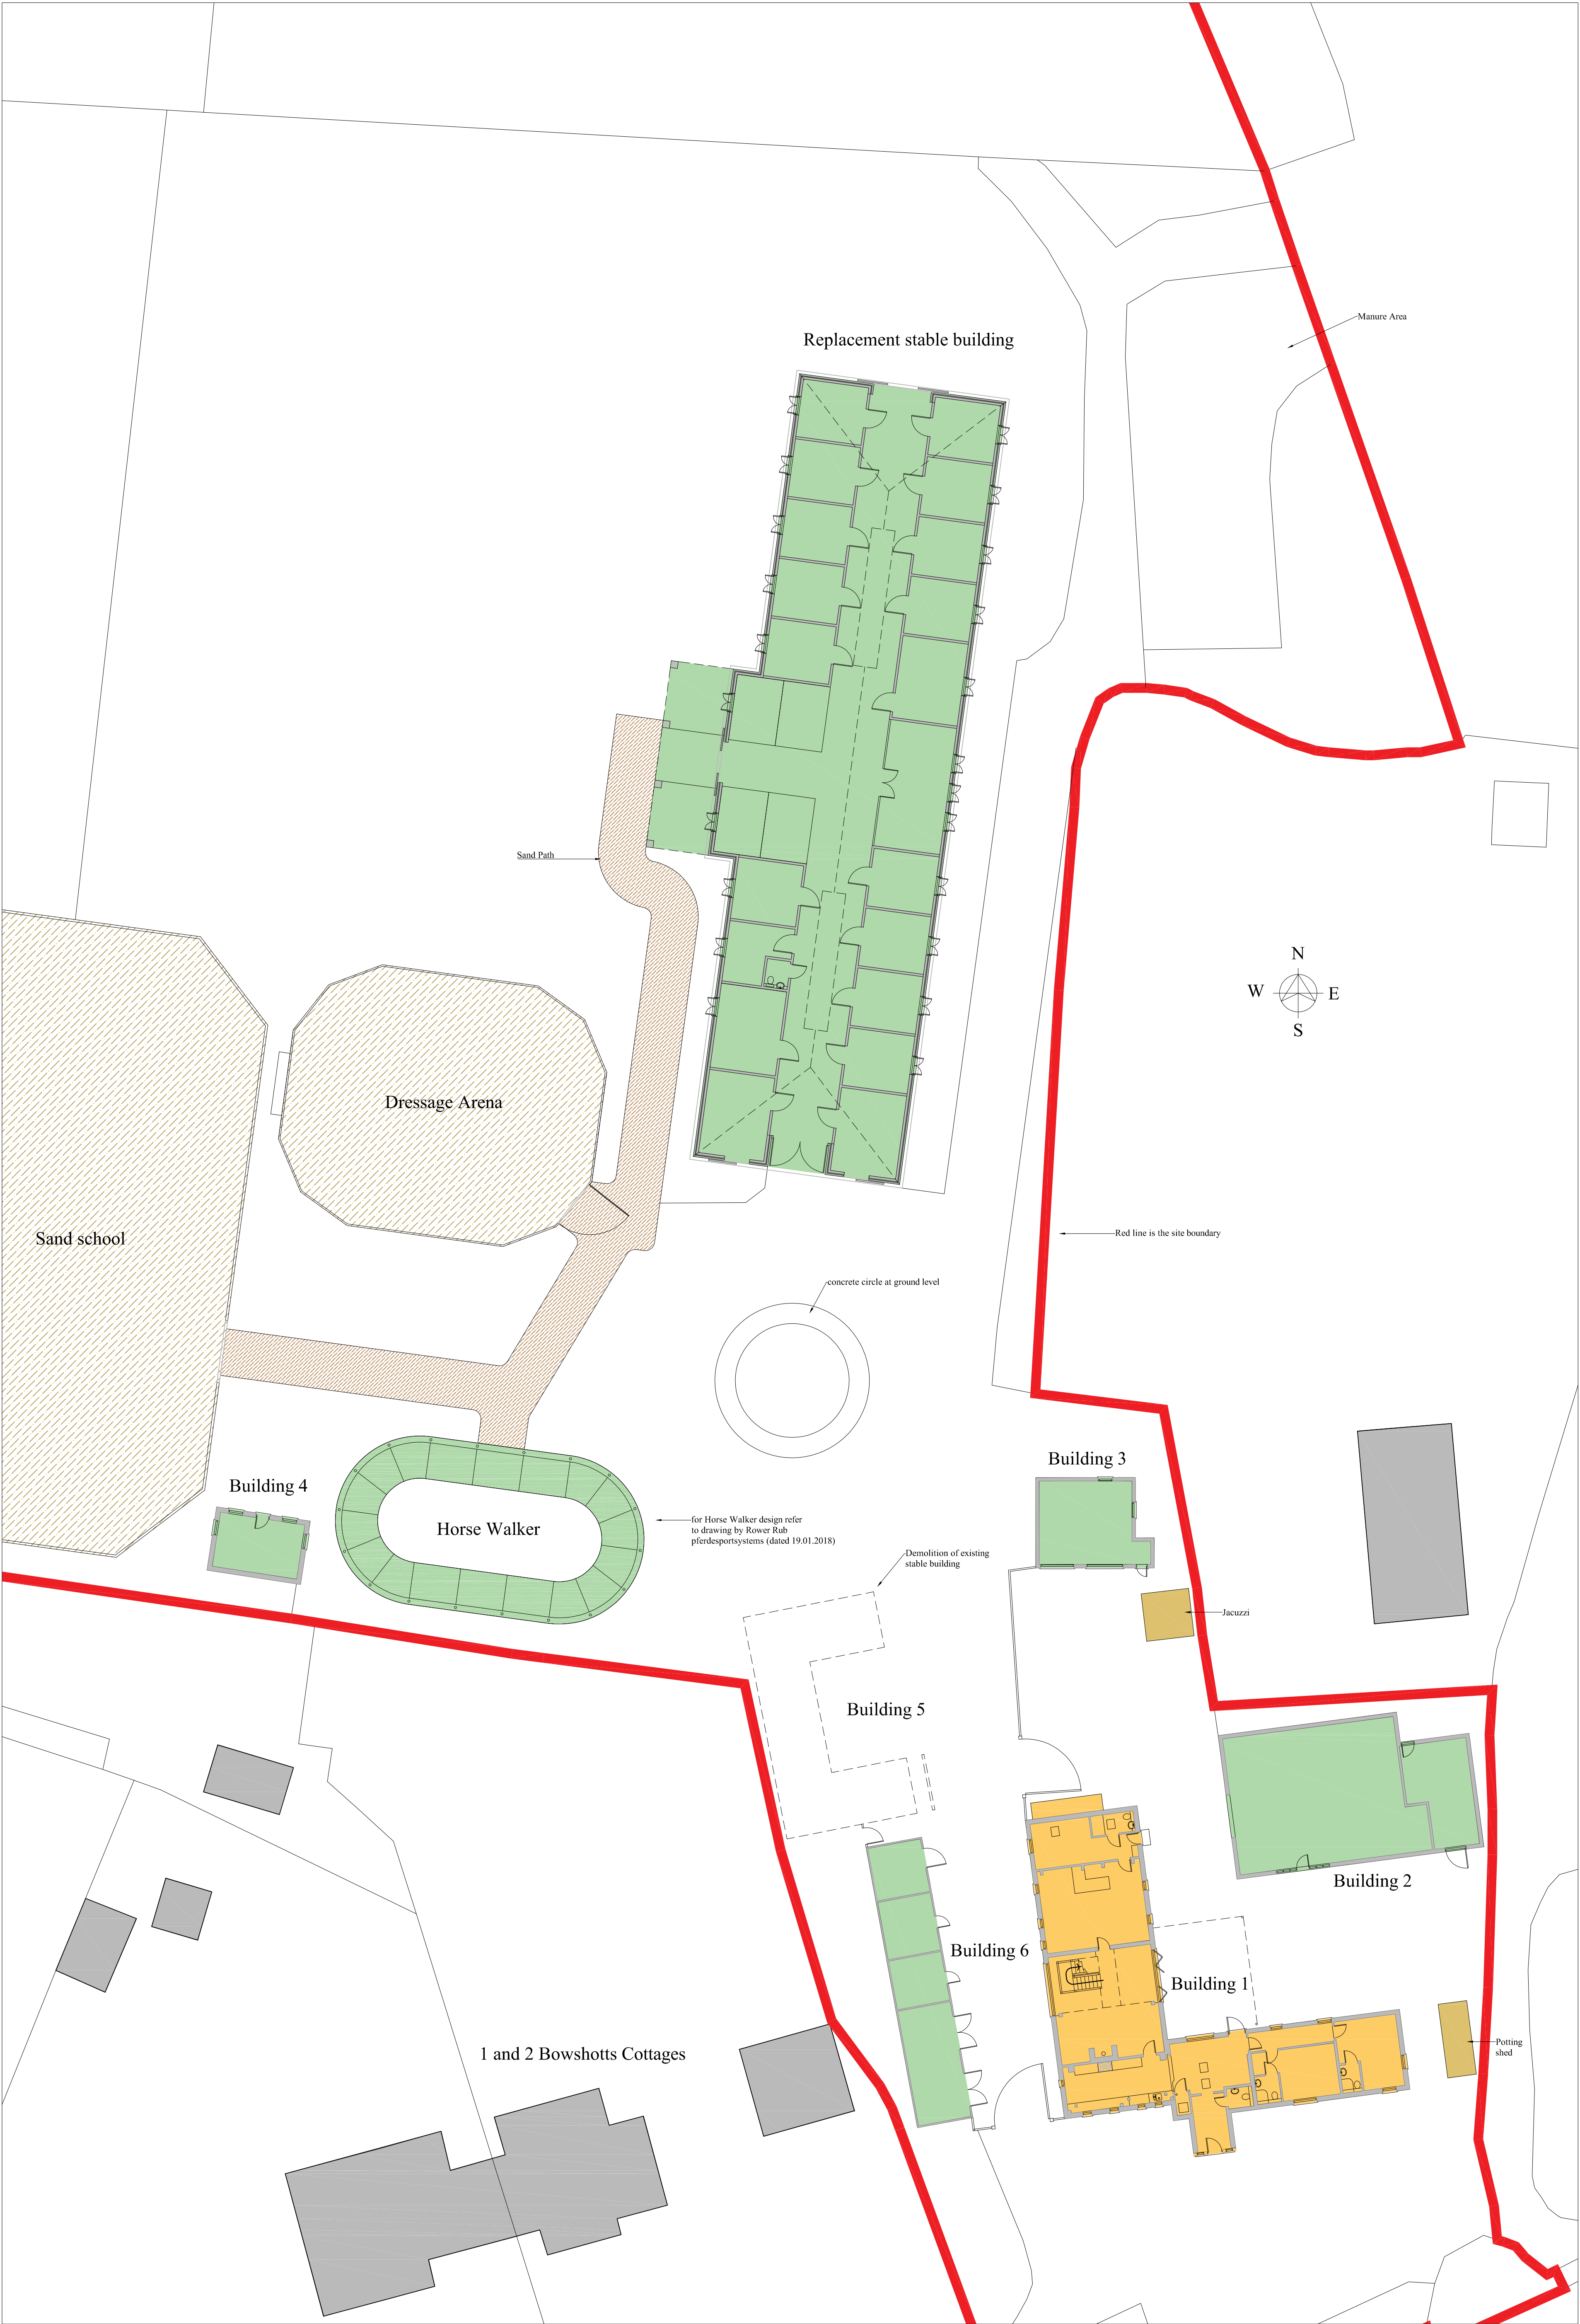

PROPOSED SITE PLAN 1:200 Red line indicated Application Site Boundary NB: Based on ordnance survey information

JAMES BRECKELL : ARCHITECT : ARB : RIBA