



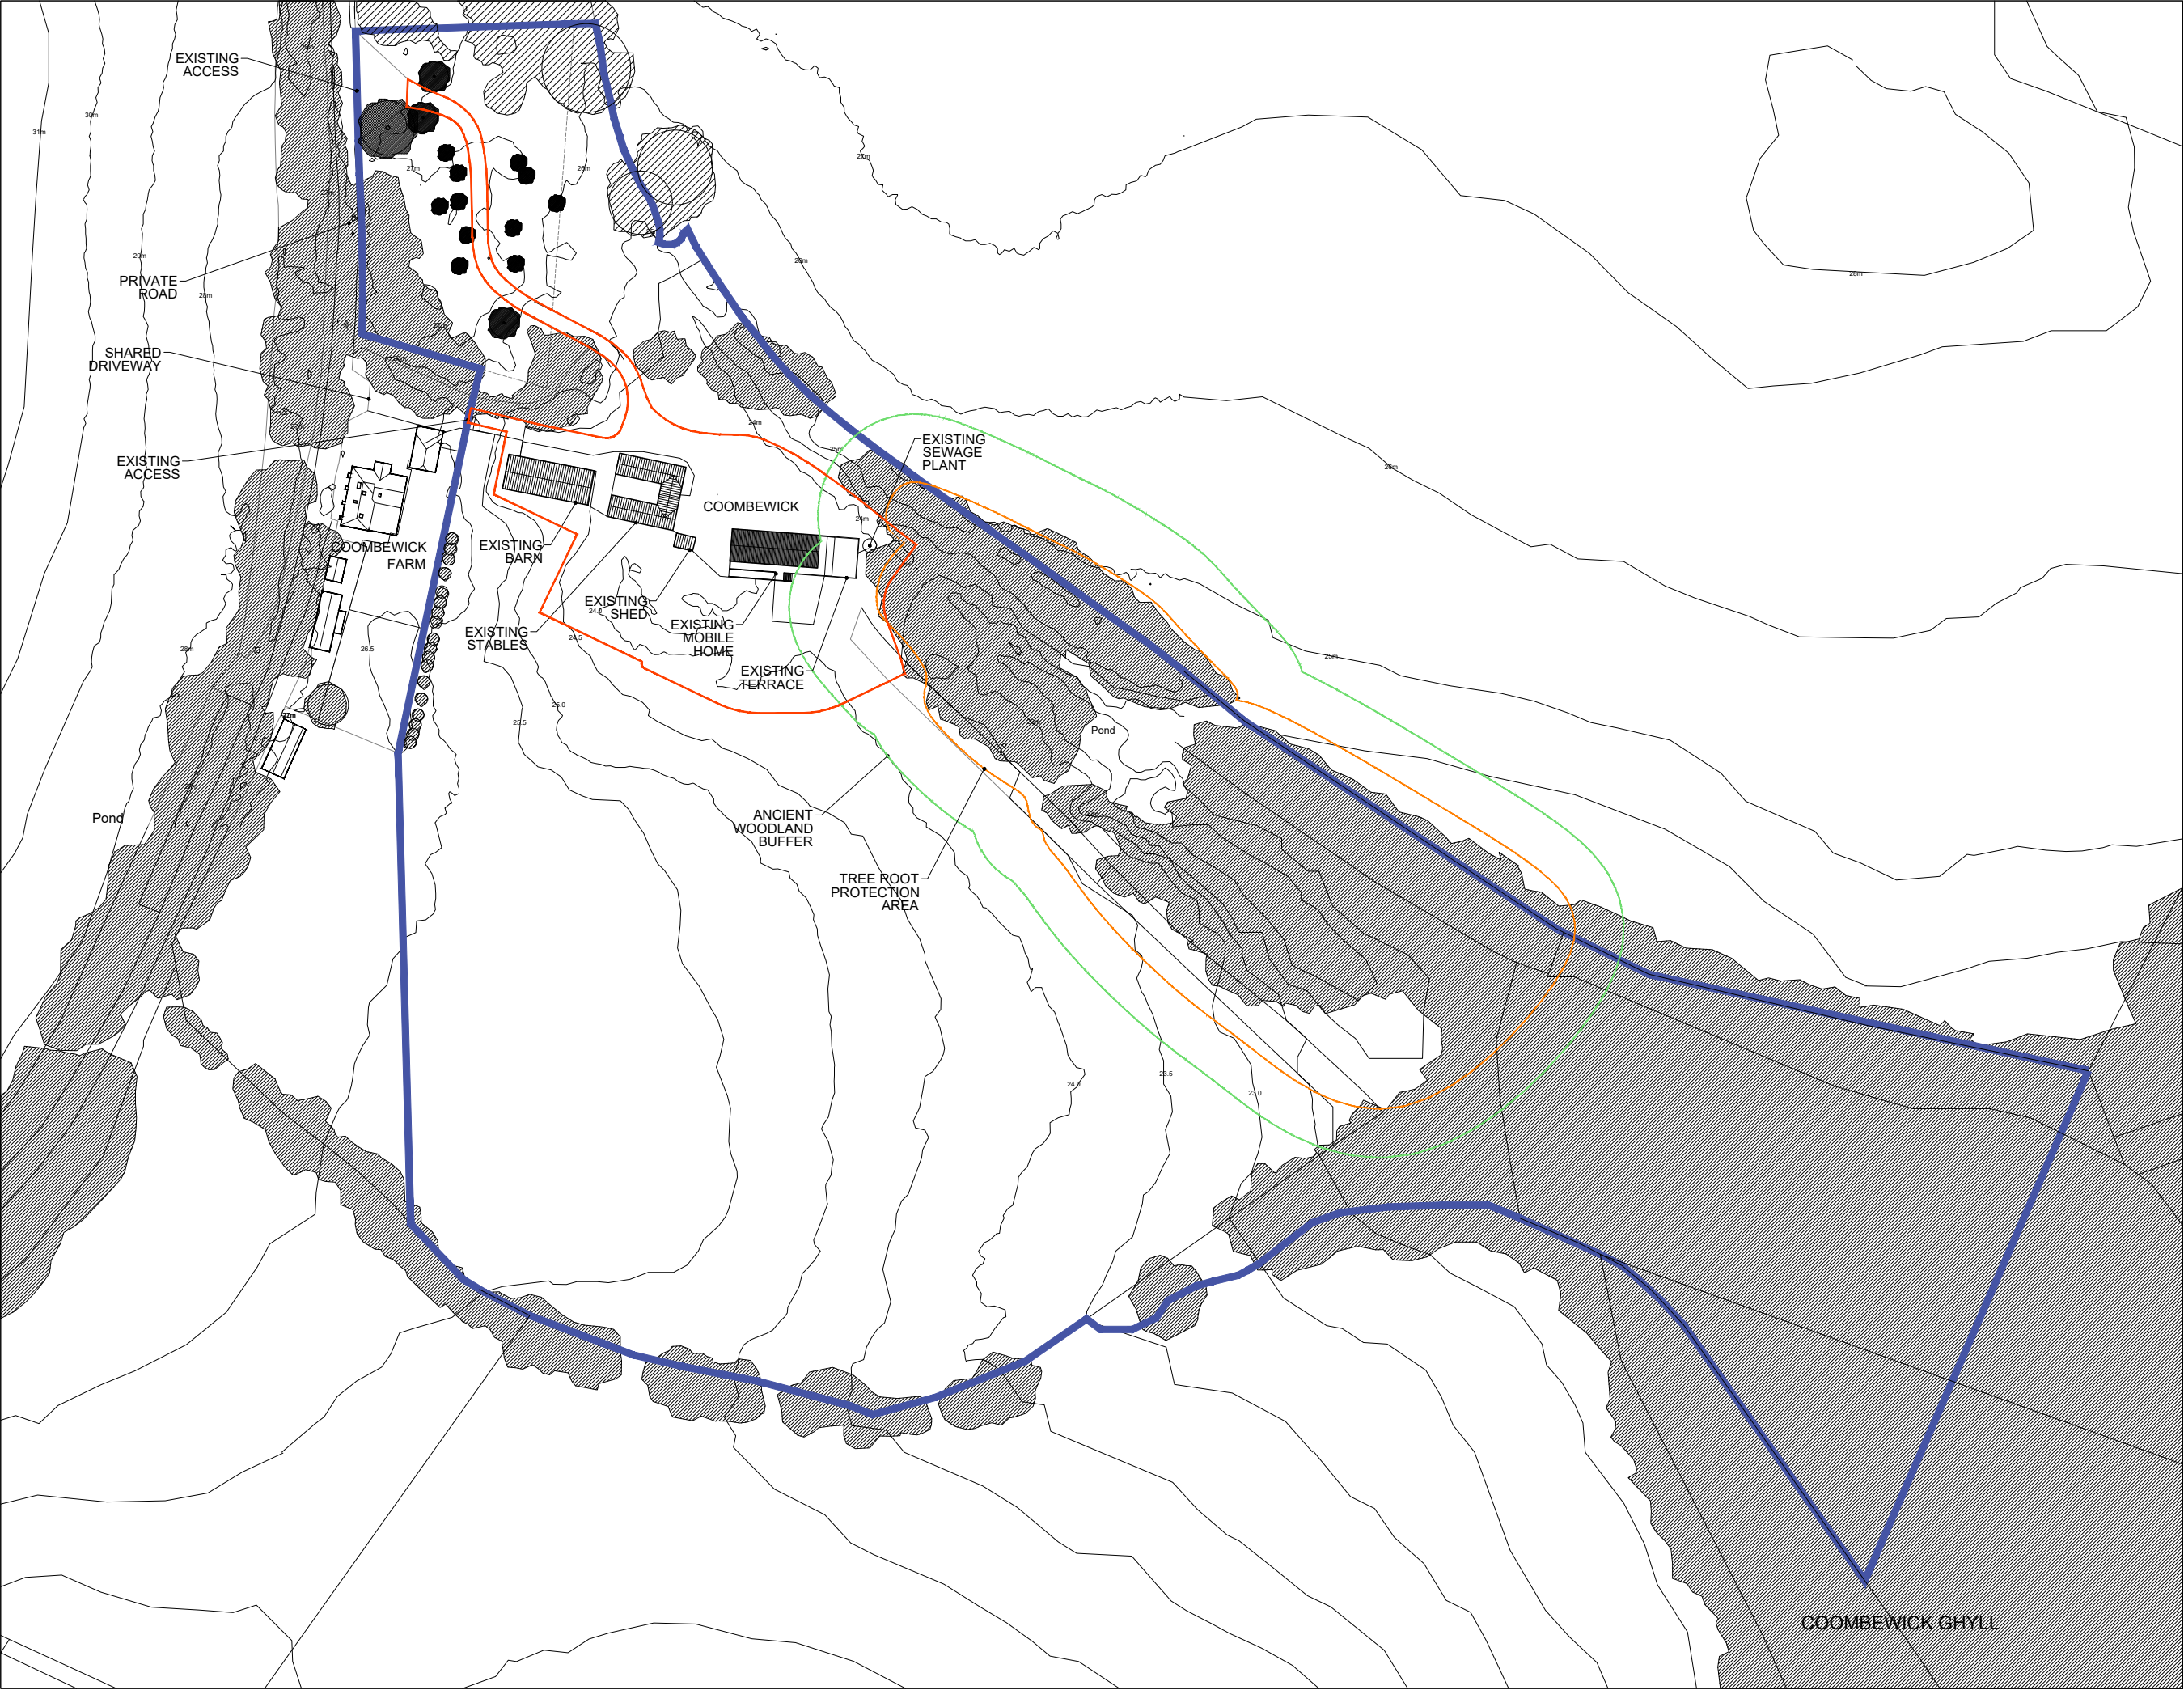

Red Line Boundary
3,908m²
0.3908 Hectares

Property Boundary
47,872m²
11.829 Acres
4.7872 Hectares

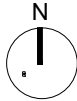

0m 10m 50m

Do not scale.
All dimensions to be
checked on site.

Revisions

F1	25-03-20	First issue
P1	10-06-21	DRAFT ISSUE
P2	18-06-21	PLANNING ISSUE

Project
Coombewick House,
London Road
Ashington, RH203AU

Designers
FRASER ARCHITECTS

Drawing Title
LOCATION PLAN

Scale 1:1250@A3
Status FOR PLANNING
Originated 25-03-20

Job	Dwg. No.	Rev.
COH	EX-01	P2