© This drawing & design are copyright of Churchill Retirement Living.

REVISIONS


Rev.		Date	By
P1	Planning Issue	10/01/22	JS
P2	Section 73 application. Minor changes include: • Amendments to parking layout / site plan to provide 4 additional parking spaces; • Flats changed to new CRL standard layouts resulting in minor changes to footprint and elevations; • Buggy store moved locally.	06/02/24	CB



ELEVATION B1-B1 SCALE 1:100



ELEVATION B2-B2 SCALE 1:100

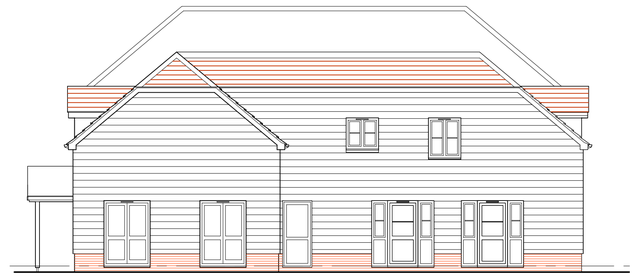


ELEVATION B3-B3 SCALE 1:100



ELEVATION C-C SCALE 1:100



ELEVATION D-D SCALE 1:100

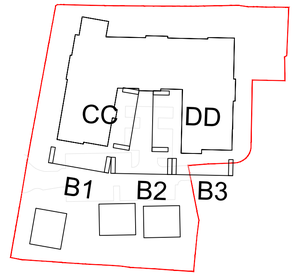



0 1m 10m

MATERIALS SCHEDULE:

- Marley Ashmore Interlocking Double Plain Tile - Old English Dark Red with matching half rounded ridge tiles.
- Brickwork - Ibstock - Audley Red Mixture Stock with contrasting headers,Cills and banding - Ibstock Parham Red Stock.
- Cedral Weatherboarding - White
- Cedral Weatherboarding - Black
- Windows - UPVC - White
- Dormer Windows GRP
- Fascias & Soffits - UPVC - White
- Rainwater Goods: - Black UPVC
- Juliette / full balconies - Powder coated metal (Black)

Proposed Retirement Living Apartments at Roundstone Caravans, Worthing Road, Southwater, RH13 9JF

Churchill Retirement Living
Churchill House * 6 Chertsey Road
Byfleet * Surrey KT14 7AG
www.churchillretirement.co.uk
Telephone: (01932) 338700 Fax : (01932) 338701

planningissues TOWN PLANNING AND ARCHITECTURE
Churchill House * Christchurch Road
Parkside * Ringwood
Hampshire* BH24 3SG
Telephone: (01425) 462372 Fax : (01425) 462101

Project Title
PROPOSED RETIREMENT LIVING APARTMENTS
SITE AT ROUNDSTONE CARAVANS
WORTHING ROAD
SOUTHWATER, RH13 9JF

Drawing Title
ELEVATION BB, CC & DD
PLANNING

Scale	1: 100@ A1	Date	JAN'22
Drawn	JS	Checked	BS
Drawing No.			Rev.
20083SW_PL_008			P2

PLOT DATE:- 23 February 2024

C:\Users\ChrisB\OneDrive - Churchill Retirement Plc\Design\SE SITES\South Water - Worthing Road\07b_APPLICATION 2 (SECTION 73)\20083SW_PLANNING DRAWINGS_SECTION 73