


FLOOR PLANS 1:50 @A1

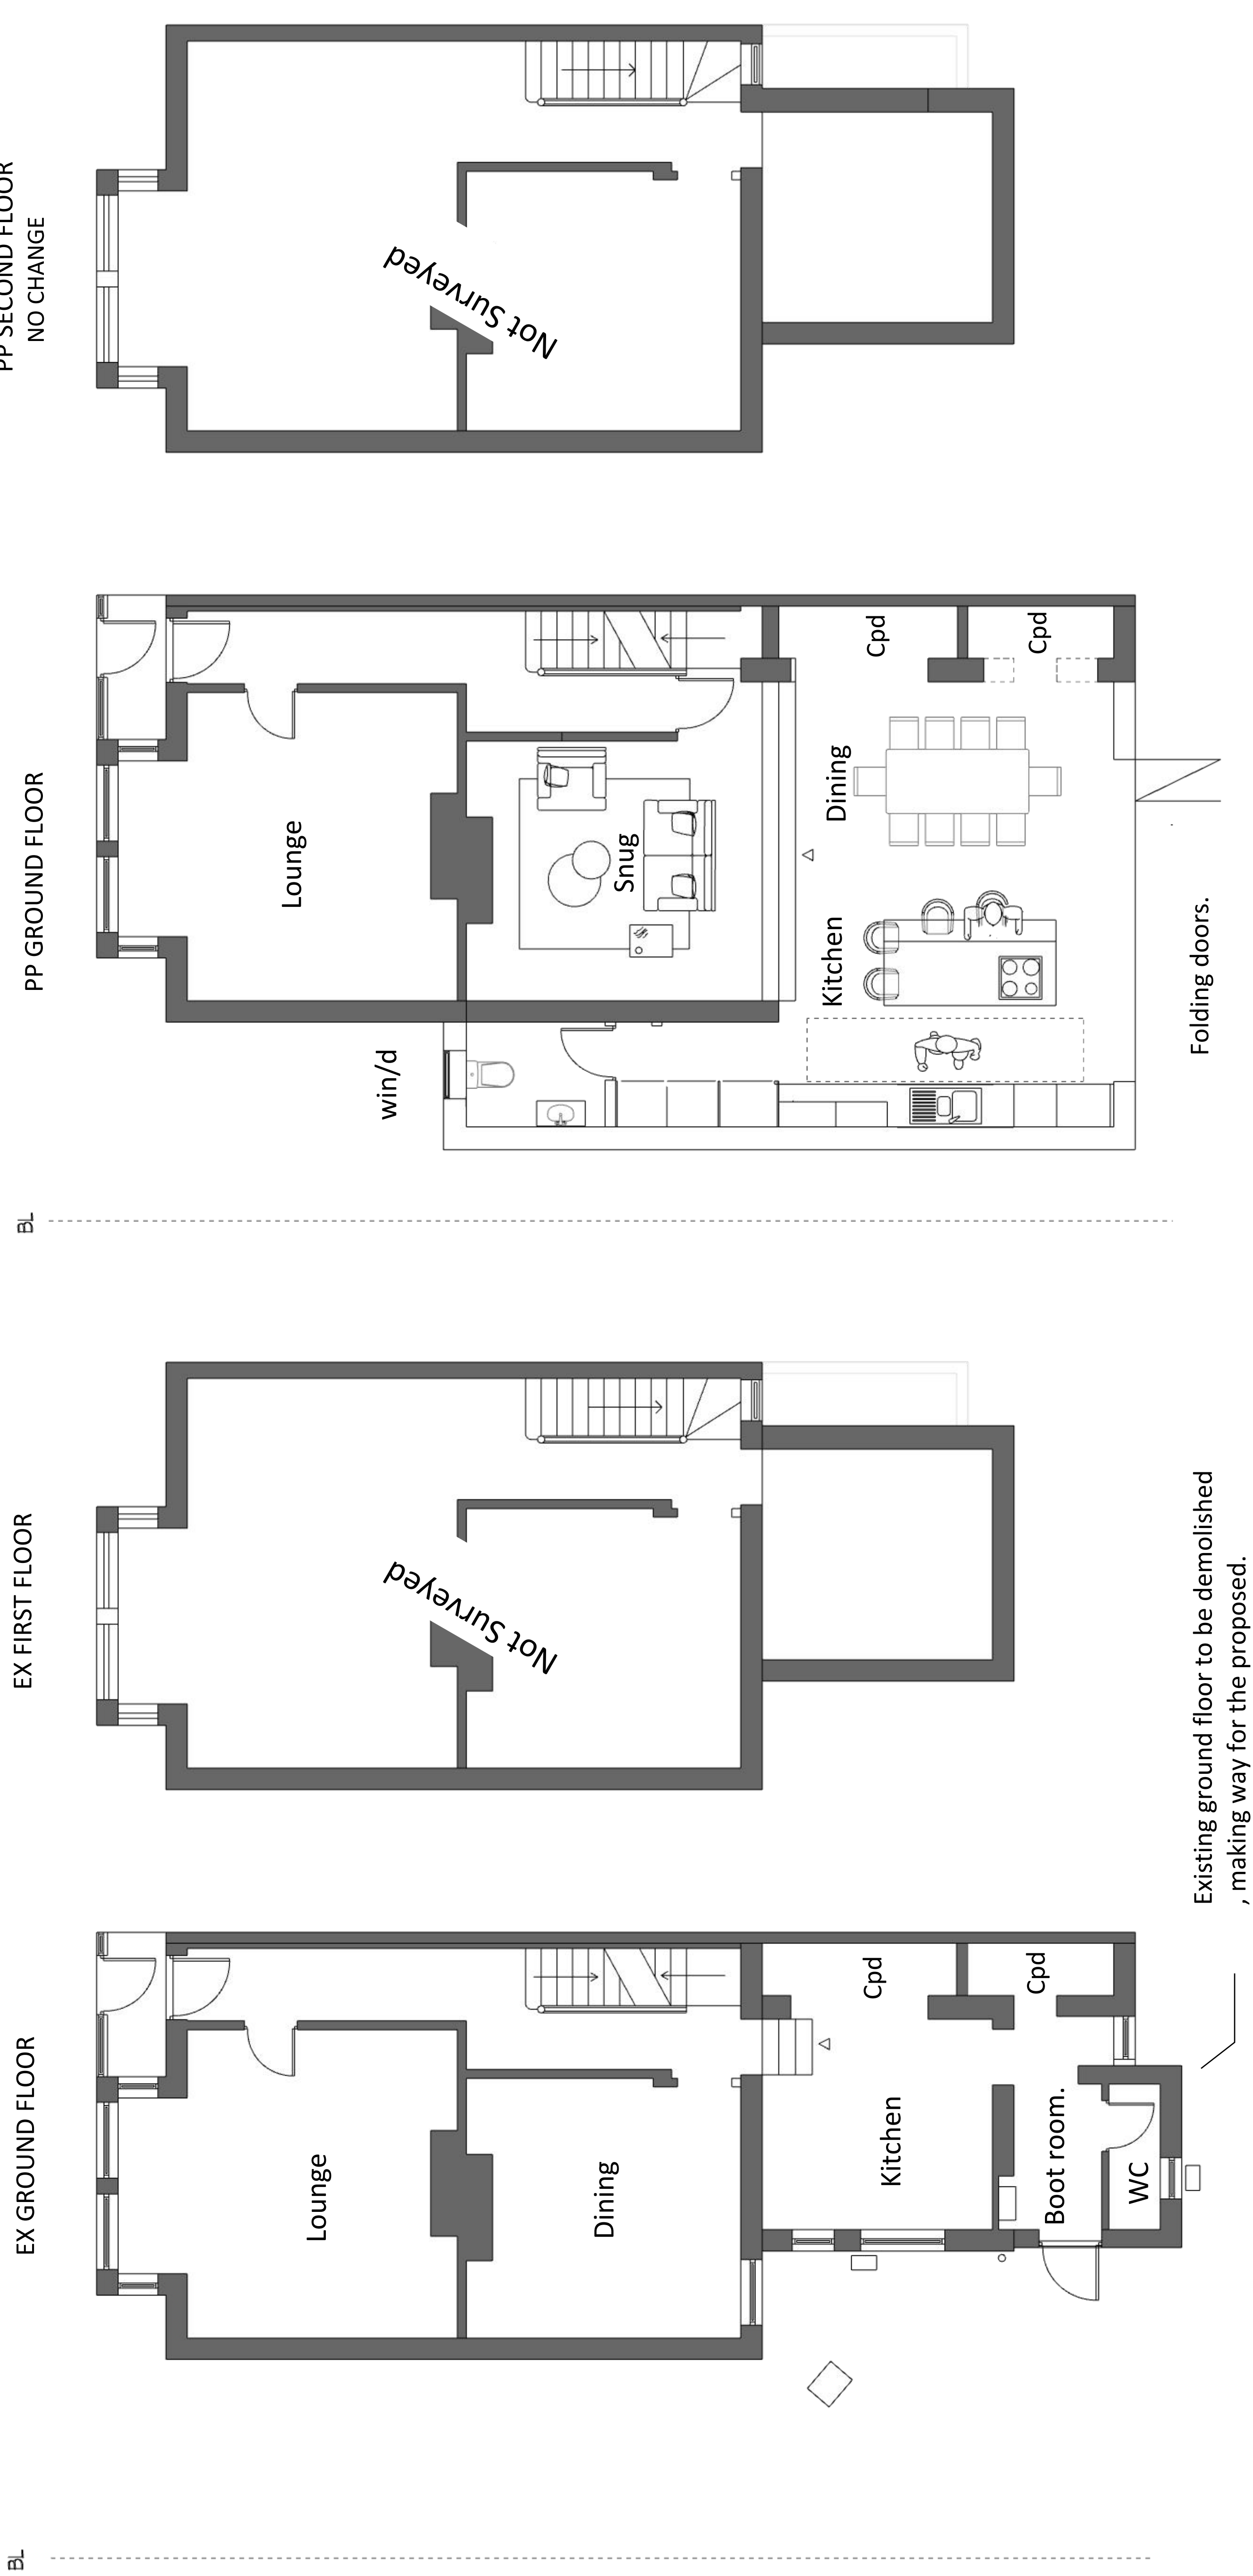

READ IN CONJUNCTION WITH ALL OTHER PROJECT DOCUMENTS-REFER ALL
DESCRIPENCES AND ERRORS TO THE ARCHITECT/AUTHER. SCALING THIS
DRAWING IS PERMITTED EXCEPT FOR CONSTRUCTION PURPOSES-WORK
ONLY TO FIGURED DIMENSIONS DURING CONSTRUCTION.NOT AUTHORISED
FOR CONSTRUCTION UNLESS SPECIFICALLY STATED.ALL COPYRIGHTS IN THIS
DRAWING AND DESIGNS SHOWN THEREIN IS RETAINED-DO NOT REPRODUCE
WITHOUT CONSENT.



PAGE DESCRIPTION : Pp floor plans

PROJECT STAGE: Planning

PROJECT TITLE: Ground floor extension-internal alterations.

CLIENT:
Mr & Mrs Price
27 Arthur Rd
Horsnam

DATE : 27 11 25

DRAWN
BY CRG