


2:0000 and 1:4000 drawings are for information only. They are not to be used for construction. They are not to be used for construction. They are not to be used for construction.

© David Jarvis Associates 2025

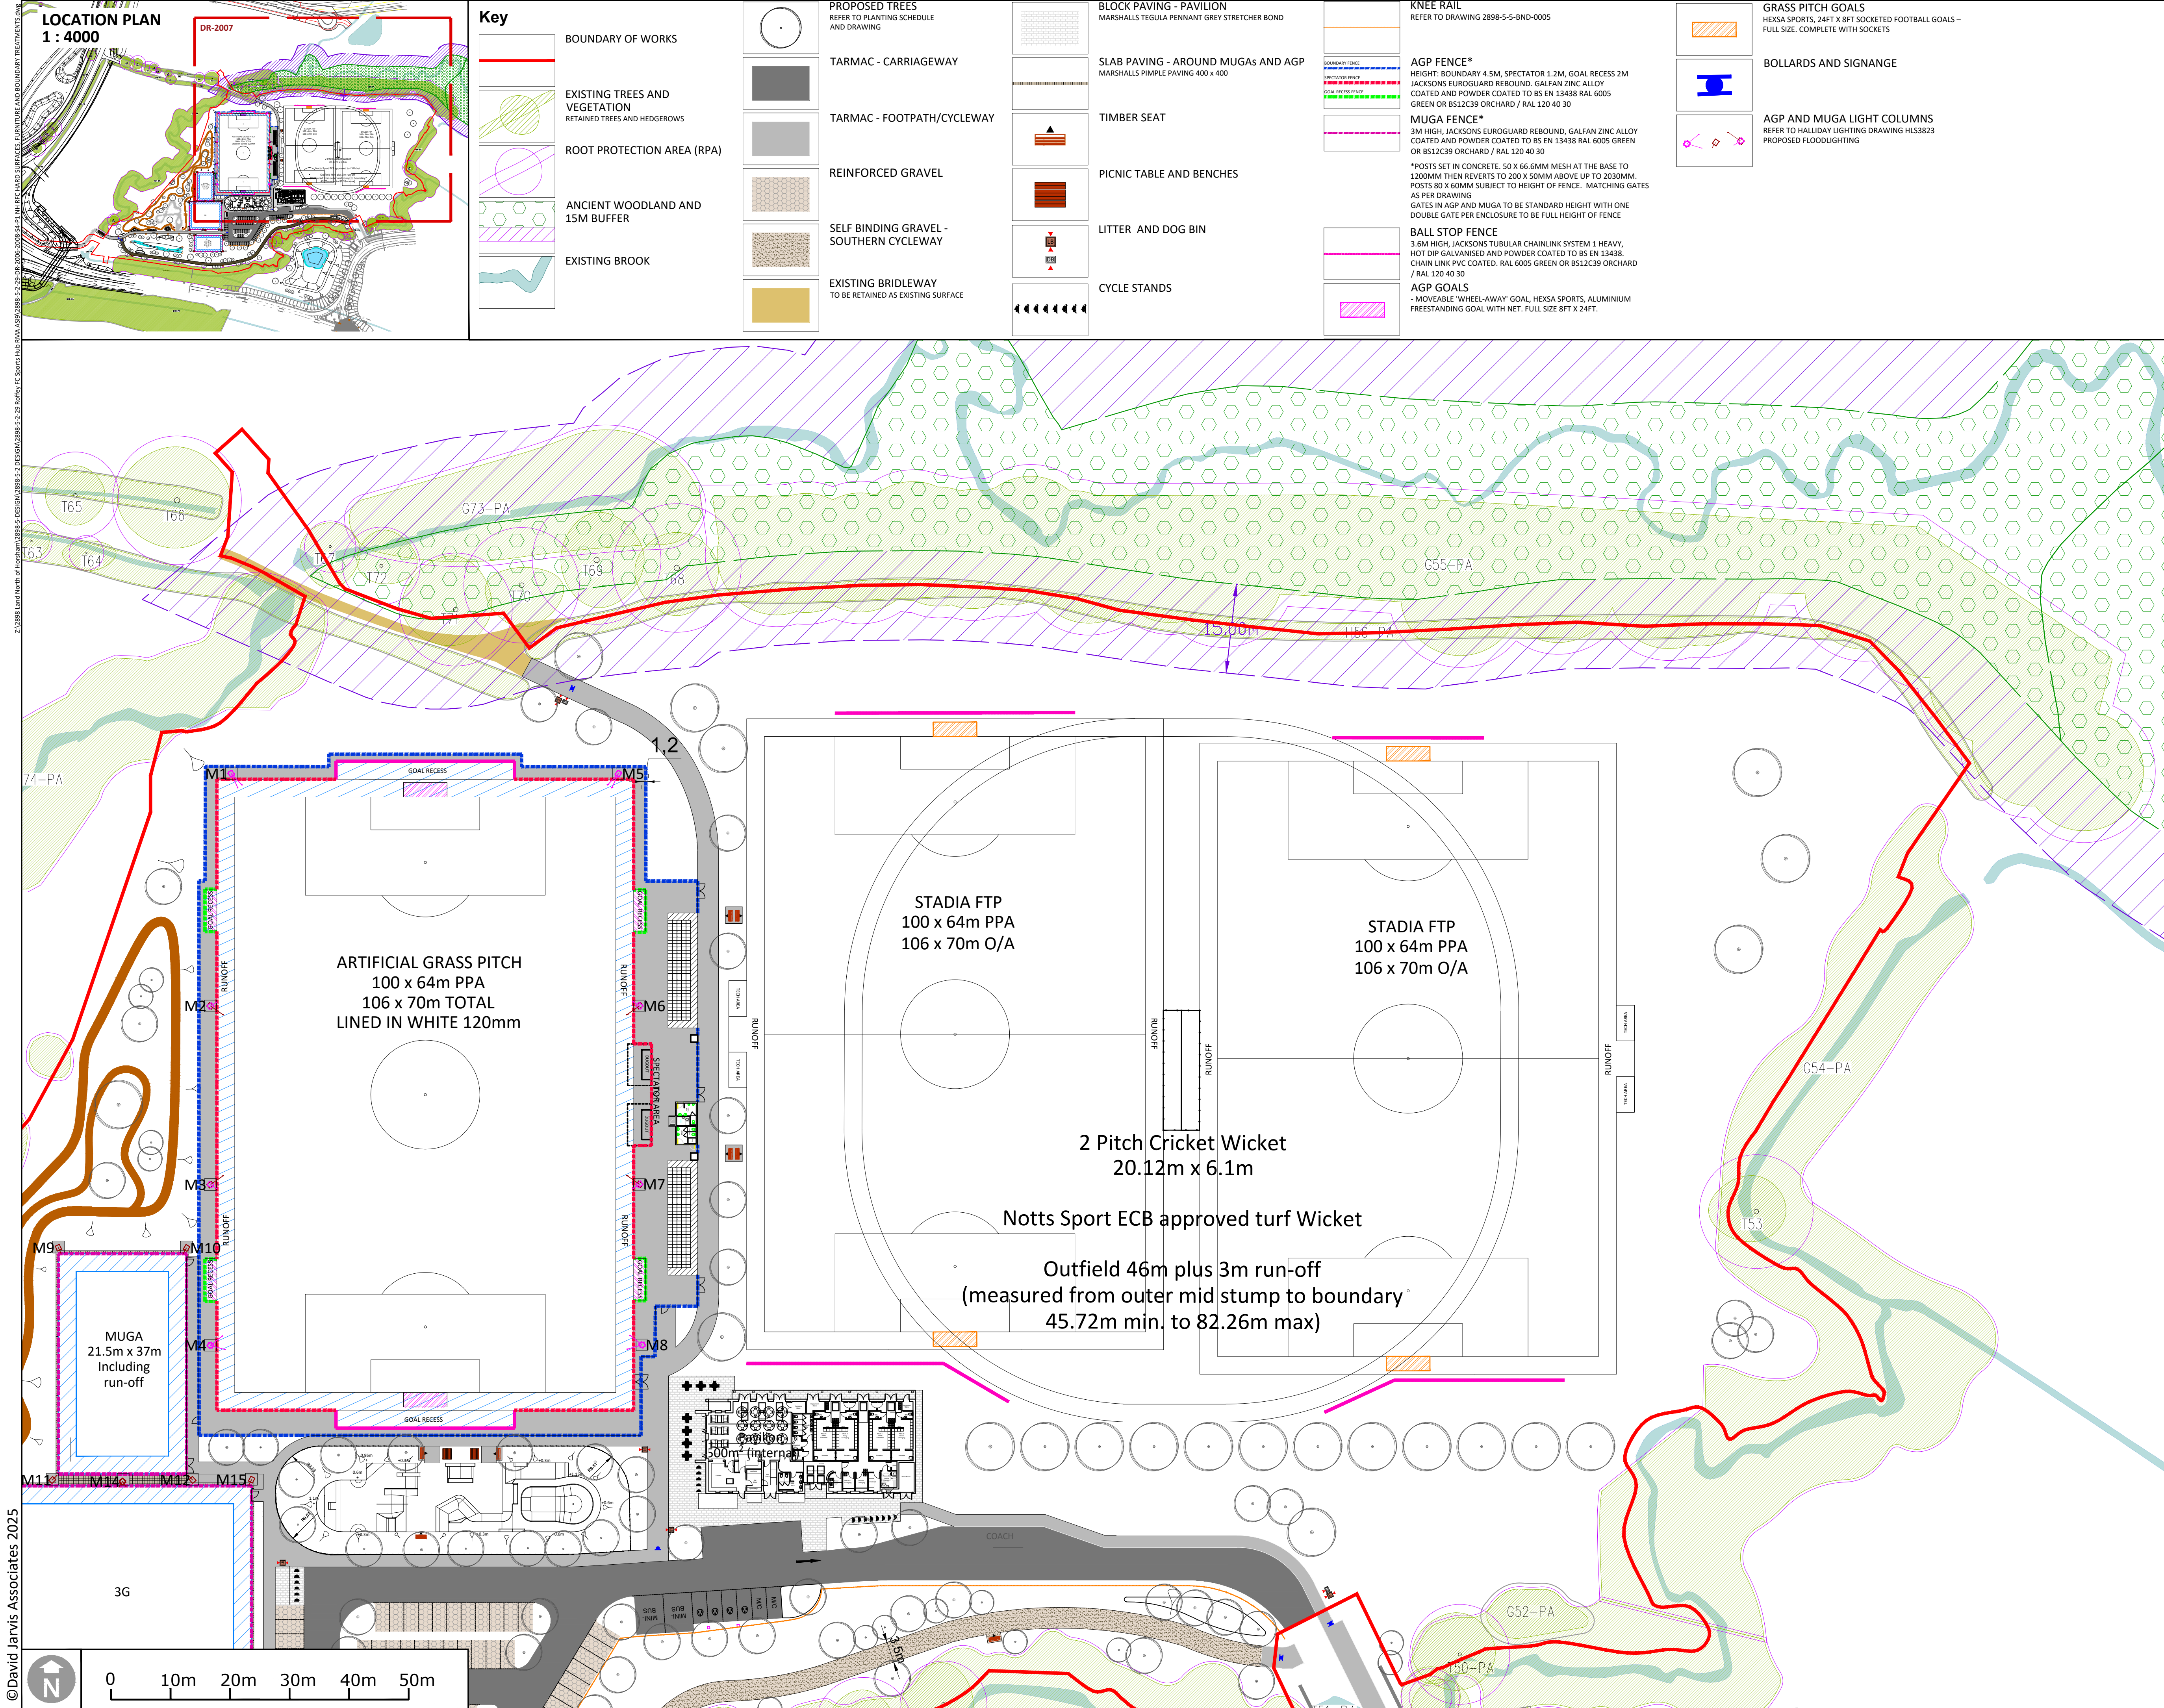

Notes:

DJA drawing based on:
OSP- 22157 - P103D, P104A, P105A - Reserved Matters - Building Mirrored-07-11-2025 rec'd 11.11.2025/ 22157 - Toilet Block Option C rec'd 05.11.2025
Glanville-Mowbray-GLA-SH-Ph2-D-C-Technical Layouts - 2025.10.23 rec'd 23.10.2025/ Sports Hub Pavilion Amendments 2025.11.19 rec'd 19.11.2025
DW Windsor- 23-136-1F - 2.1 L&G Devel, Horsham - Sports Hub rec'd 25.11.2025
Halliday Lighting-HLS3823 REV11 rec'd 26.11.2025
Sarah Duckworth- 2898-5-2-29-DR-0002-0005-54-P2 NH RFC LANDSCAPE & PLANTING PROPOSALS SCD updated rec'd 24.11.2025

Issue: Drawn by David Jarvis Associates Limited (CROWN COPYRIGHT. ALL RIGHTS RESERVED 2022 LICENCE NUMBER 0100031). This drawing is for Planning purposes only - Do not use this drawing for Construction. The information contained in the drawing should be used as a guide to the final forms and finishes of the landscape scheme. Any revisions to be approved by the Client and Local Authority

Setting out: refer to Engineers for information regarding setting out. In the event of discrepancy refer to Engineers in the first instance.

Survey: Original survey provided by the Client.

Services: Where possible these are identified on the drawings but, for the avoidance of doubt all service/utility locations should be considered indicative until identified on site. To ensure those services / utilities shown are current refer to the original survey provider or utilities designer or Client for confirmation and further information regarding easements. In the event of new services being installed refer to the appointed Engineer. It is recommended that hazard warning tape 'danger electric cable'/'danger services' to be installed over all service routes (to remain on site) to current BS guidelines (BS7671).

Lighting: Refer to lighting engineers drawings.

Planting: Plant species are selected and located in line with consideration of the site conditions, NHBC guidelines and discussions with the Local Authority and design team. All plants and planting procedure to conform to the David Jarvis Associates Limited Landscape Specification that will accompany the Construction issue drawings. No species or plant location is to be varied without prior consent of the Landscape Architect.

Design Levels: Refer to Engineers where design levels are not shown.

Drawing Revision				
Rev.	Date	Description	Drawn	Checked
P1	26/11/2025	First issue	AnB/JE	PG

Status

PLANNING

DAVID JARVIS ASSOCIATES

DAVID JARVIS ASSOCIATES LIMITED
1 Terhynson Street Swindon Wiltshire SN1 5DT
t: 01753 612173
e: mail@davidjarvis.biz
w: www.davidjarvis.biz

Client

LEGAL AND GENERAL (STRATEGIC LAND NORTH HORSHAM) LIMITED

Project

LAND NORTH OF HORSHAM - SPORTS HUB

Drawing Title

HARD SURFACES, FURNITURE AND BOUNDARY TREATMENTS 3 of 3

Scale	Sheet Size	Date Plotted	
1:500	A1	26/11/2025	
Client Ref.	Drawing Ref.	Drawing No.	Version
-	2898-5-2-29	DR-2007	P1