


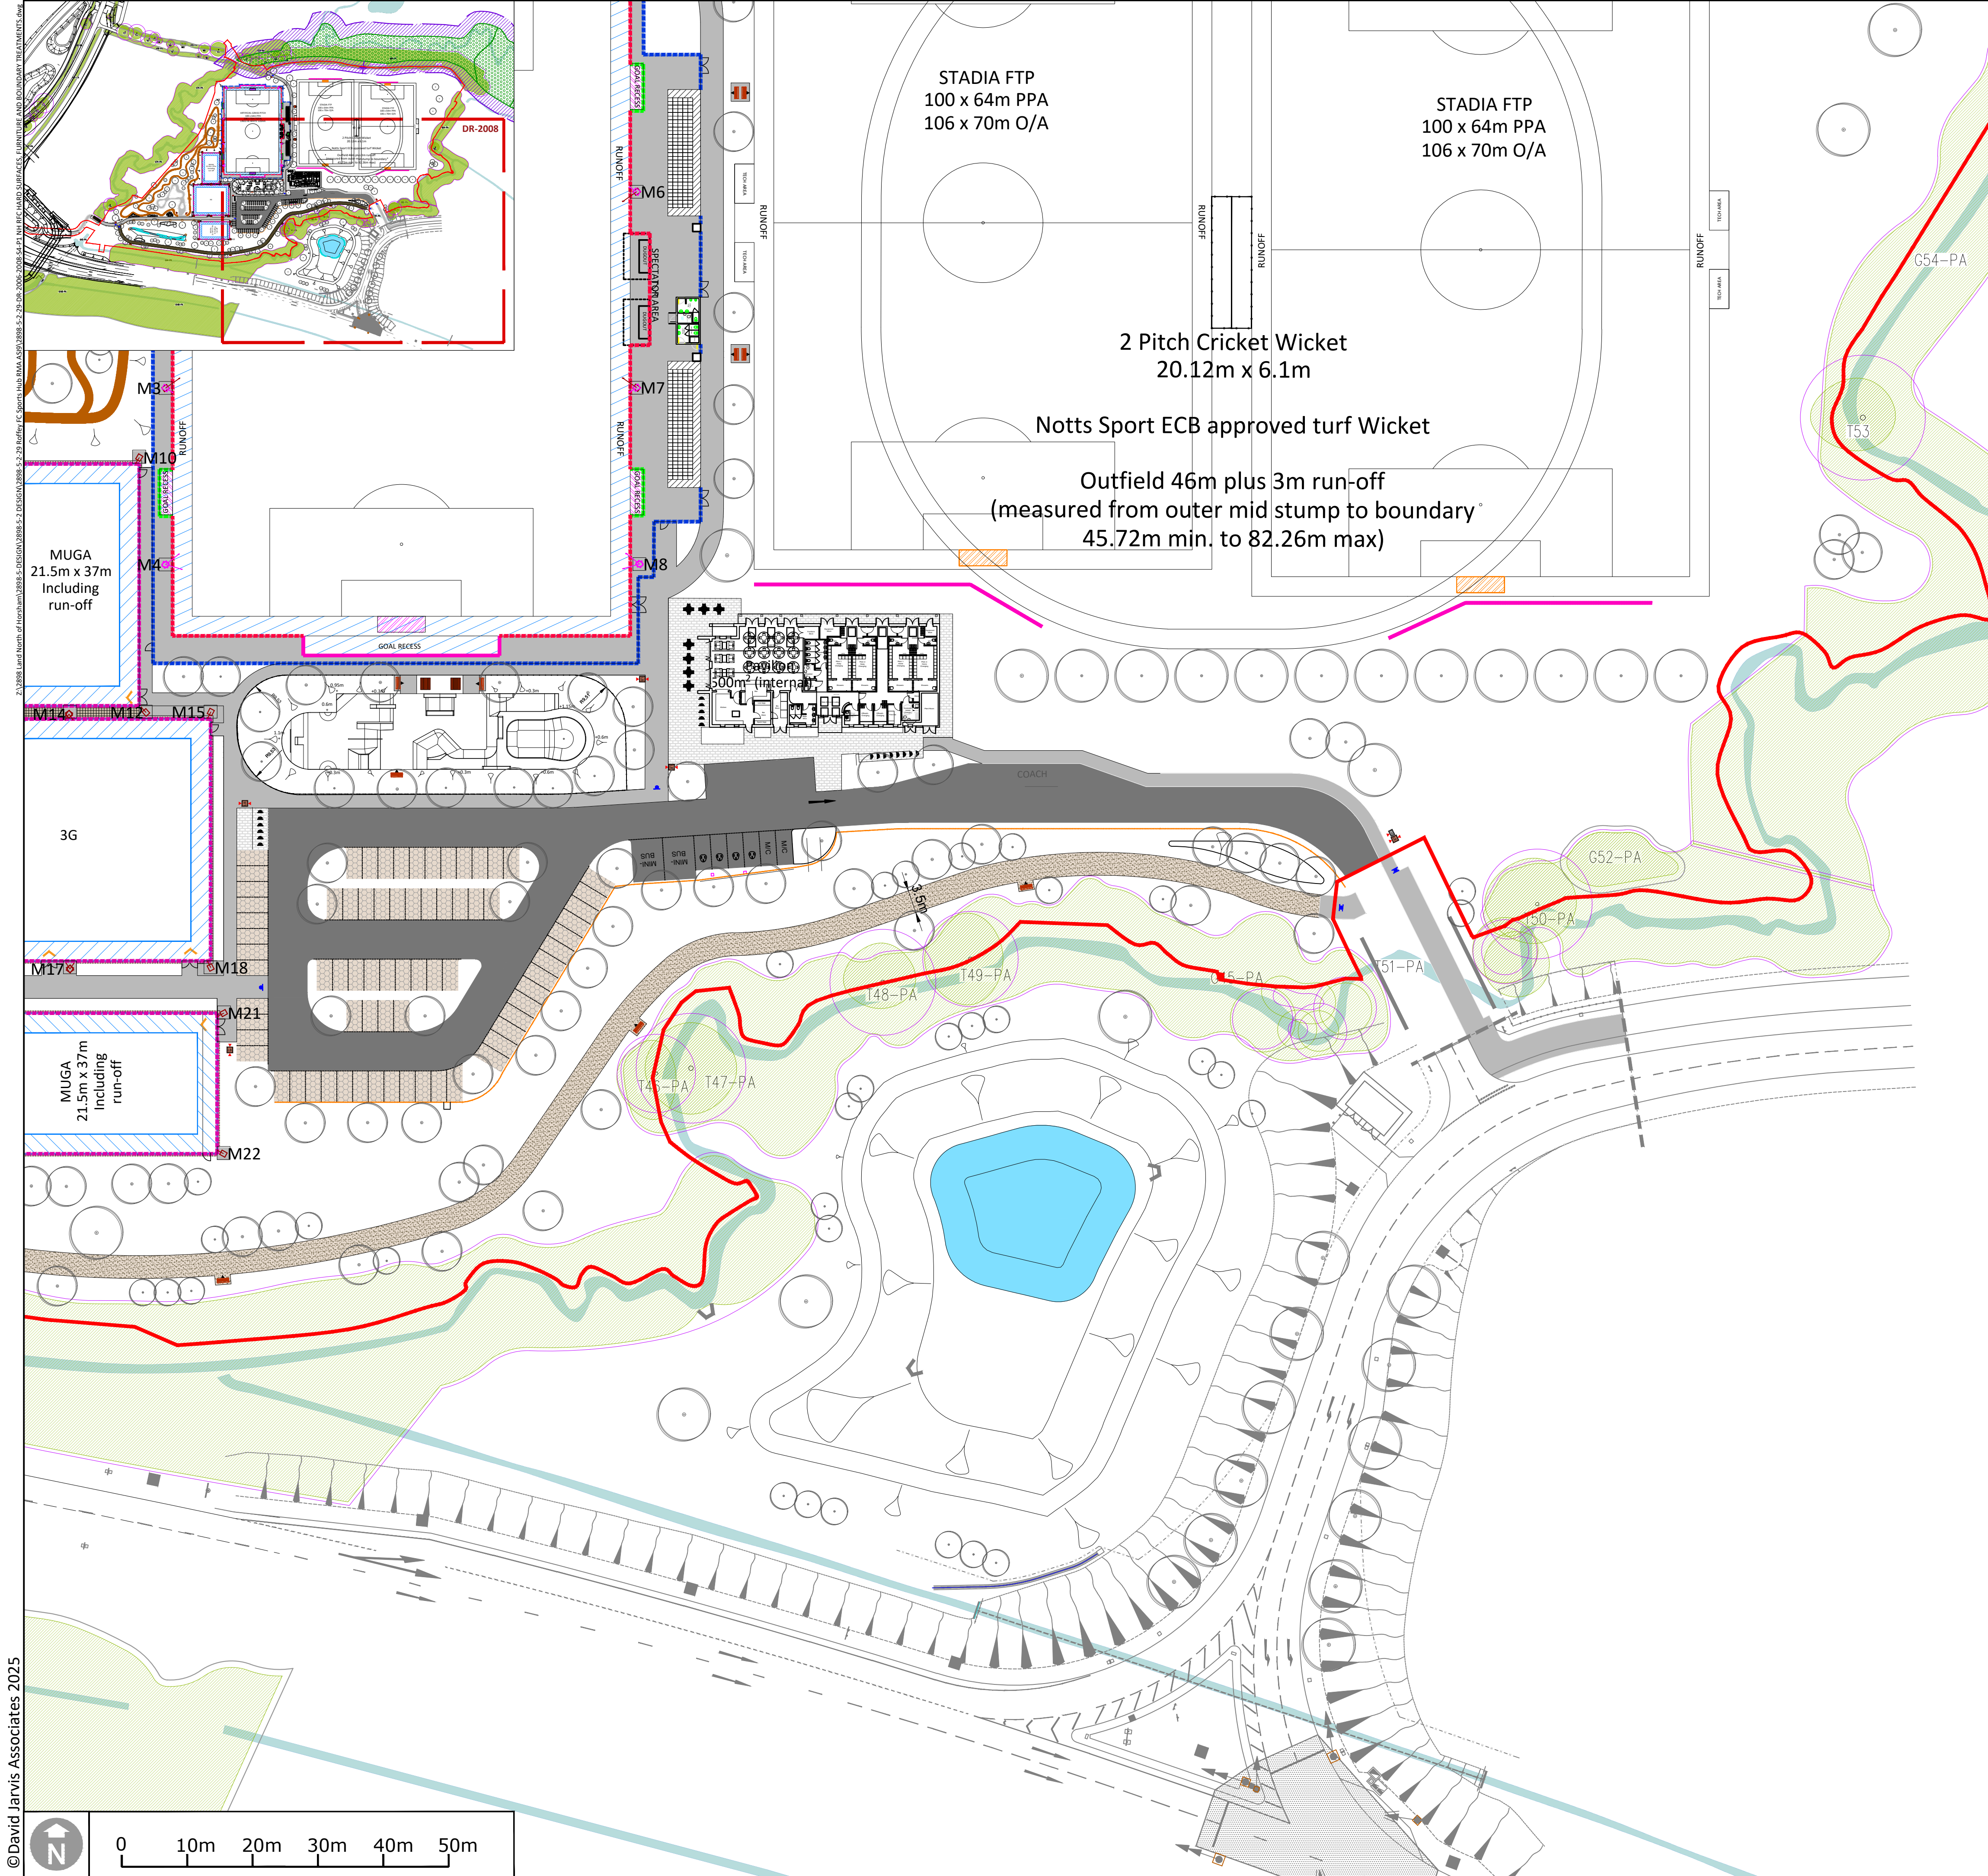

Key

BOUNDARY OF WORKS

EXISTING TREES AND VEGETATION
RETAINED TREES AND HEDGEROWS

ROOT PROTECTION AREA (RPA)

EXISTING BROOK

PROPOSED TREES
REFER TO PLANTING SCHEDULE AND DRAWING

TARMAC - CARRIAGEWAY

TARMAC - FOOTPATH/CYCLEWAY

REINFORCED GRAVEL

SELF BINDING GRAVEL - SOUTHERN CYCLEWAY

EXISTING BRIDLEWAY
TO BE RETAINED AS EXISTING SURFACE

BLOCK PAVING - PAVILION
MARSHALLS TEGULA PENNANT GREY STRETCHER BOND

SLAB PAVING - AROUND MUGAs AND AGP
MARSHALLS PIMPLE PAVING 400 x 400

TIMBER SEAT

PICNIC TABLE AND BENCHES

LITTER AND DOG BIN

CYCLE STANDS

KNEE RAIL
REFER TO DRAWING 2898-5-5-BND-0005

AGP FENCE*
HEIGHT: BOUNDARY 4.5M, SPECTATOR 1.2M, GOAL RECESS 2M
JACKSONS EUROGUARD REBOUND, GALFAN ZINC ALLOY COATED AND POWDER COATED TO BS EN 13438 RAL 6005 GREEN OR BS12C39 ORCHARD / RAL 120 40 30
MUGA FENCE*
3M HIGH, JACKSONS EUROGUARD REBOUND, GALFAN ZINC ALLOY COATED AND POWDER COATED TO BS EN 13438 RAL 6005 GREEN OR BS12C39 ORCHARD / RAL 120 40 30

*POSTS SET IN CONCRETE. 50 X 66 6MM MESH AT THE BASE TO 1200MM THEN REVERTS TO 200 X 50MM ABOVE UP TO 2030MM. POSTS 80 X 60MM SUBJECT TO HEIGHT OF FENCE. MATCHING GATES AS PER DRAWING
GATES IN AGP AND MUGA TO BE STANDARD HEIGHT WITH ONE DOUBLE GATE PER ENCLOSURE TO BE FULL HEIGHT OF FENCE

BALL STOP FENCE
3.6M HIGH, JACKSONS TUBULAR CHAINLINK SYSTEM 1 HEAVY, HOT DIP GALVANISED AND POWDER COATED TO BS EN 13438. CHAIN LINK PVC COATED. RAL 6005 GREEN OR BS12C39 ORCHARD / RAL 120 40 30

AGP GOALS
- MOVEABLE 'WHEEL-AWAY' GOAL, HEXSA SPORTS, ALUMINIUM FREESTANDING GOAL WITH NET. FULL SIZE 8FT X 24FT.

GRASS PITCH GOALS
HEXSA SPORTS, 24FT X 8FT SOCKETED FOOTBALL GOALS – FULL SIZE. COMPLETE WITH SOCKETS

PERMANENT OPEN WATER

BOLLARDS AND SIGNAGE

AGP AND MUGA LIGHT COLUMNS
REFER TO HALLIDAY LIGHTING DRAWING HLS3823
PROPOSED FLOODLIGHTING

Notes:

DJA drawing based on:
OSP- 22157 - P103D, P104A, P105A - Reserved Matters - Building Mirrored-07-11-2025 rec'd 11.11.2025/ 22157 - Toilet Block Option C rec'd 05.11.2025
Glanville-Mowbray-GLA-SH-Ph2-D-C-Technical Layouts - 2025.10.23 rec'd 23.10.2025/ Sports Hub Pavilion Amendments 2025.11.19 rec'd 19.11.2025
DW Windsor- 23-136-1F - 2.1 L&G Devel, Horsham - Sports Hub rec'd 25.11.2025
Halliday Lighting-HLS3823 REV11 rec'd 26.11.2025
Sarah Duckworth- 2898-5-2-29-DR-0002-0005-S4-P2 NH RFC LANDSCAPE & PLANTING PROPOSALS SCD updated rec'd 24.11.2025

Issue: Drawn by David Jarvis Associates Limited (CROWN COPYRIGHT. ALL RIGHTS RESERVED 2022 LICENCE NUMBER 0100031). This drawing is for Planning purposes only - Do not use this drawing for Construction. The information contained in the drawing should be used as a guide to the final forms and finishes of the landscape scheme. Any revisions to be approved by the Client and Local Authority

Setting out: refer to Engineers for information regarding setting out. In the event of discrepancy refer to Engineers in the first instance.

Survey: Original survey provided by the Client.

Services: Where possible these are identified on the drawings but, for the avoidance of doubt all service/utility locations should be considered indicative until identified on site. To ensure those services / utilities shown are current refer to the original survey provider or utilities designer or Client for confirmation and further information regarding easements. In the event of new services being installed refer to the appointed Engineer. It is recommended that hazard warning tape 'danger electric cable'/'danger services' to be installed over all service routes (to remain on site) to current BS guidelines (BS7671).

Lighting: Refer to lighting engineers drawings.

Planting: Plant species are selected and located in line with consideration of the site conditions, NHBC guidelines and discussions with the Local Authority and design team. All plants and planting procedure to conform to the David Jarvis Associates Limited Landscape Specification that will accompany the Construction issue drawings. No species or plant location is to be varied without prior consent of the Landscape Architect.

Design Levels: Refer to Engineers where design levels are not shown.

Drawing Revision

Rev.	Date	Description	Drawn	Checked
P2	09/12/2025	Eastern pavilion path amended to 2m in width.	JE	PG
P1	26/11/2025	First issue	AnB/JE	PG

Status

PLANNING

DAVID JARVIS ASSOCIATES

DAVID JARVIS ASSOCIATES LIMITED
1 Terhynson Street Swindon Wiltshire SN1 5DT
t: 01753 612173
e: mail@davidjarvis.biz
w: www.davidjarvis.biz

Client

LEGAL AND GENERAL (STRATEGIC LAND NORTH HORSHAM) LIMITED

Project

LAND NORTH OF HORSHAM - SPORTS HUB

Drawing Title

HARD SURFACES, FURNITURE AND BOUNDARY TREATMENTS 2 of 3

Scale

1:500

Sheet Size

A1

Date Plotted

09/12/2025

Client Ref.	Drawing Ref.	Drawing No.	Version
-	2898-5-2-29	DR-2008	P2