


Z:\2898 Land North of Horsham\2898-5-5-FRN DETAILS\2898-5-5-FRN-FRN-0001-PL-Broxp.dwg

©David Jarvis Associates 2023

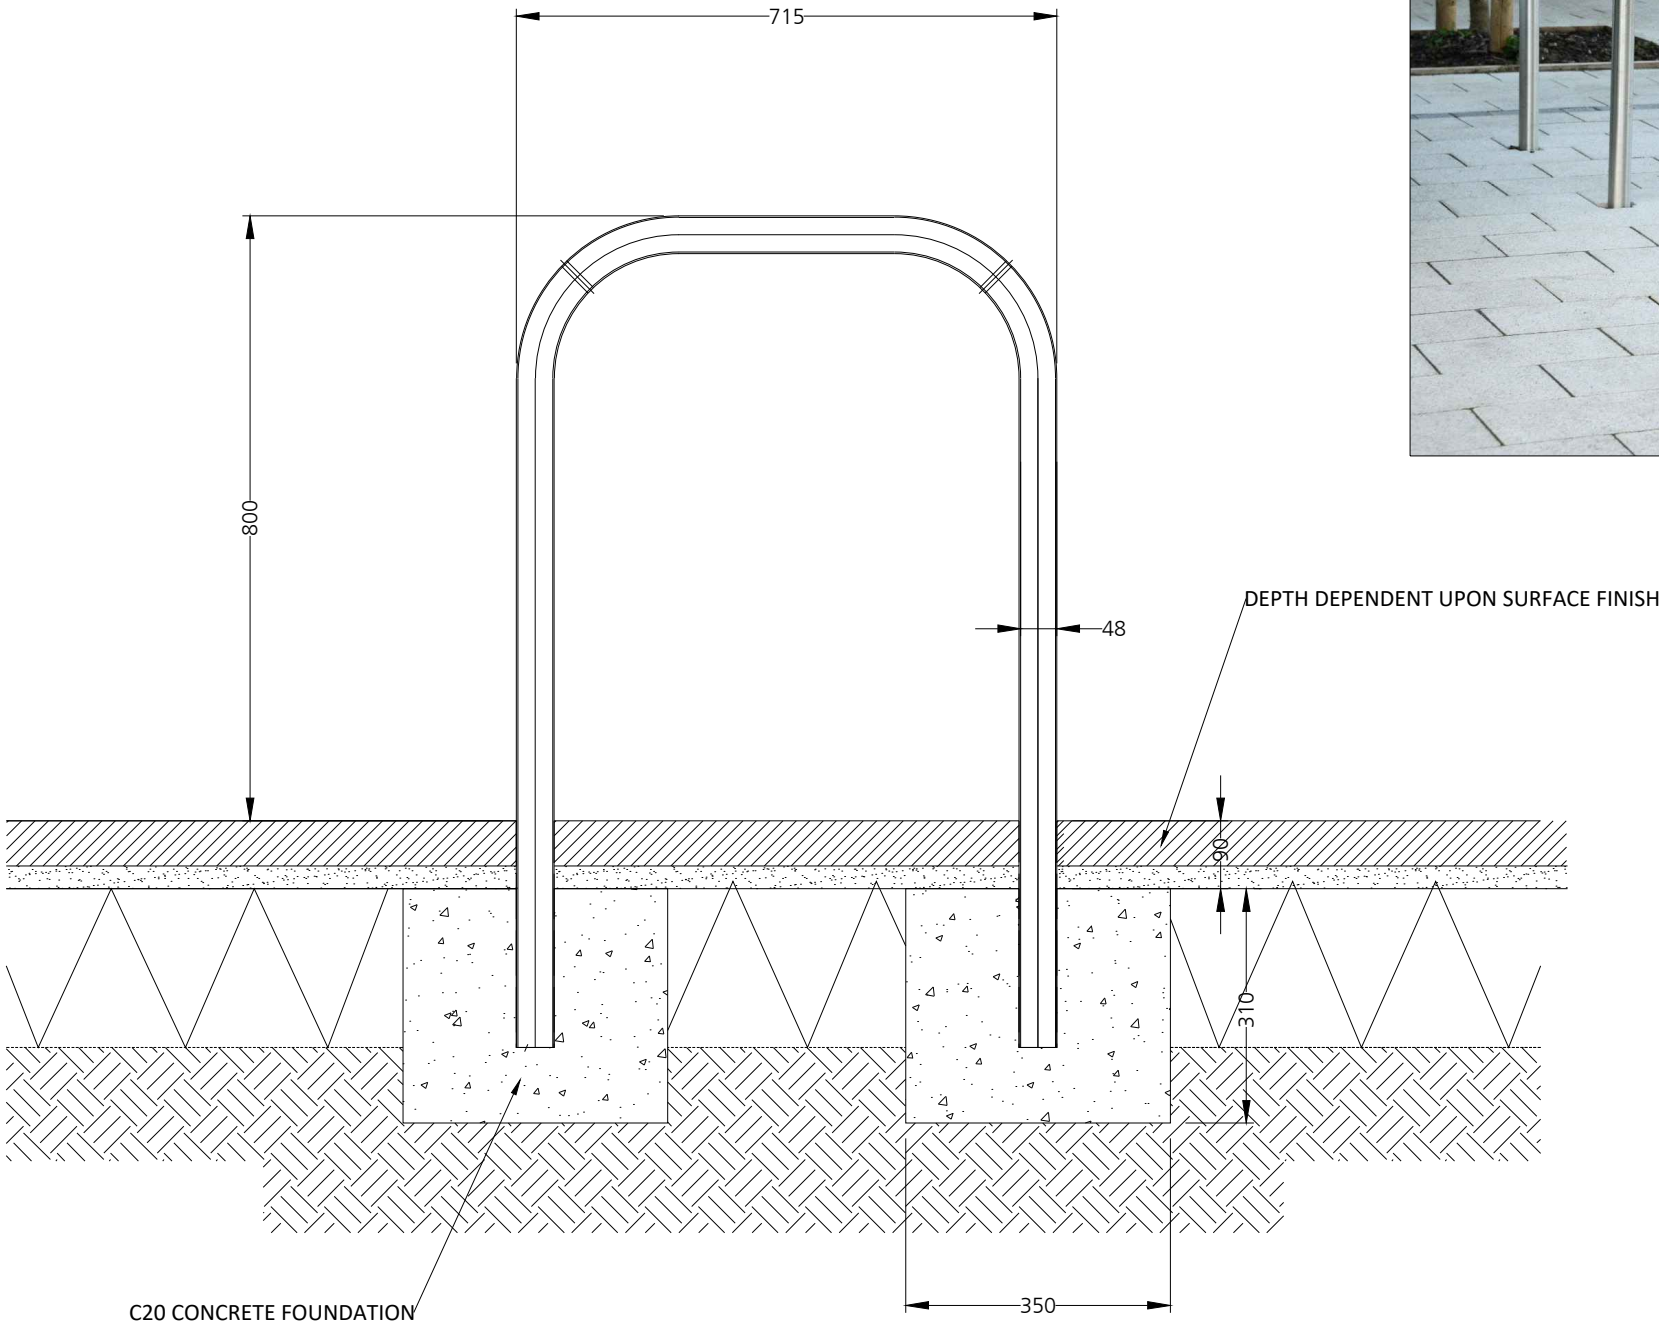

PRODUCT DETAILS
Manufacturer: Broxap Ltd or similar approved
Address: Rowhurst Industrial Estate
Chesterton
Newcastle-under-Lyme
ST5 6BD
Telephone: 01782 564411
Email: info@broxap.com

Product: Sheffield Cycle Stand
Materials: Galvanised steel
Installation: To Manufacturer's recommendations and designs.
Root-fixed shown.

Capacity: 2 Cycles

Standard Single Unit Size:

Width: 715mm
Height: 800mm
Diameter: 48.3mm
Minimum spacing between cycle stands: 800mm

Note: Not to be used on s38/278 works or highway

Tarmac - stand installed before surface course
Slabs - drilled into finished surface
Block paving - cut and laid to suit

Drawing Revision				
Rev.	Date	Description	Drn	Ckd
P1	06/11/2022	First issue.	GR	PG
P2	17/03/2023	Amended to client comments	PG	PG
P3	30/03/2023	Amended to client comments	PG	PG
P4	11/08/2023	Amended to client comments	GR	PG

Status

DAVID JARVIS ASSOCIATES

DAVID JARVIS ASSOCIATES LIMITED
1 Tennyson Street Swindon Wiltshire SN1 5DT
t: 01793 612173
e: mail@davidjarvis.biz
w: www.davidjarvis.biz

Client

**LEGAL & GENERAL (STRATEGIC LAND
NORTH HORSHAM) LIMITED**

Project

LAND NORTH OF HORSHAM

Drawing Title

CYCLE STAND

Scale		Sheet Size	Date Plotted	
1:10		A3	22/09/2023	
Client Ref.	Drawing Ref.	Drawing No.	Version	
-	2898-5-5-FRN	0002	S5-P4	

