


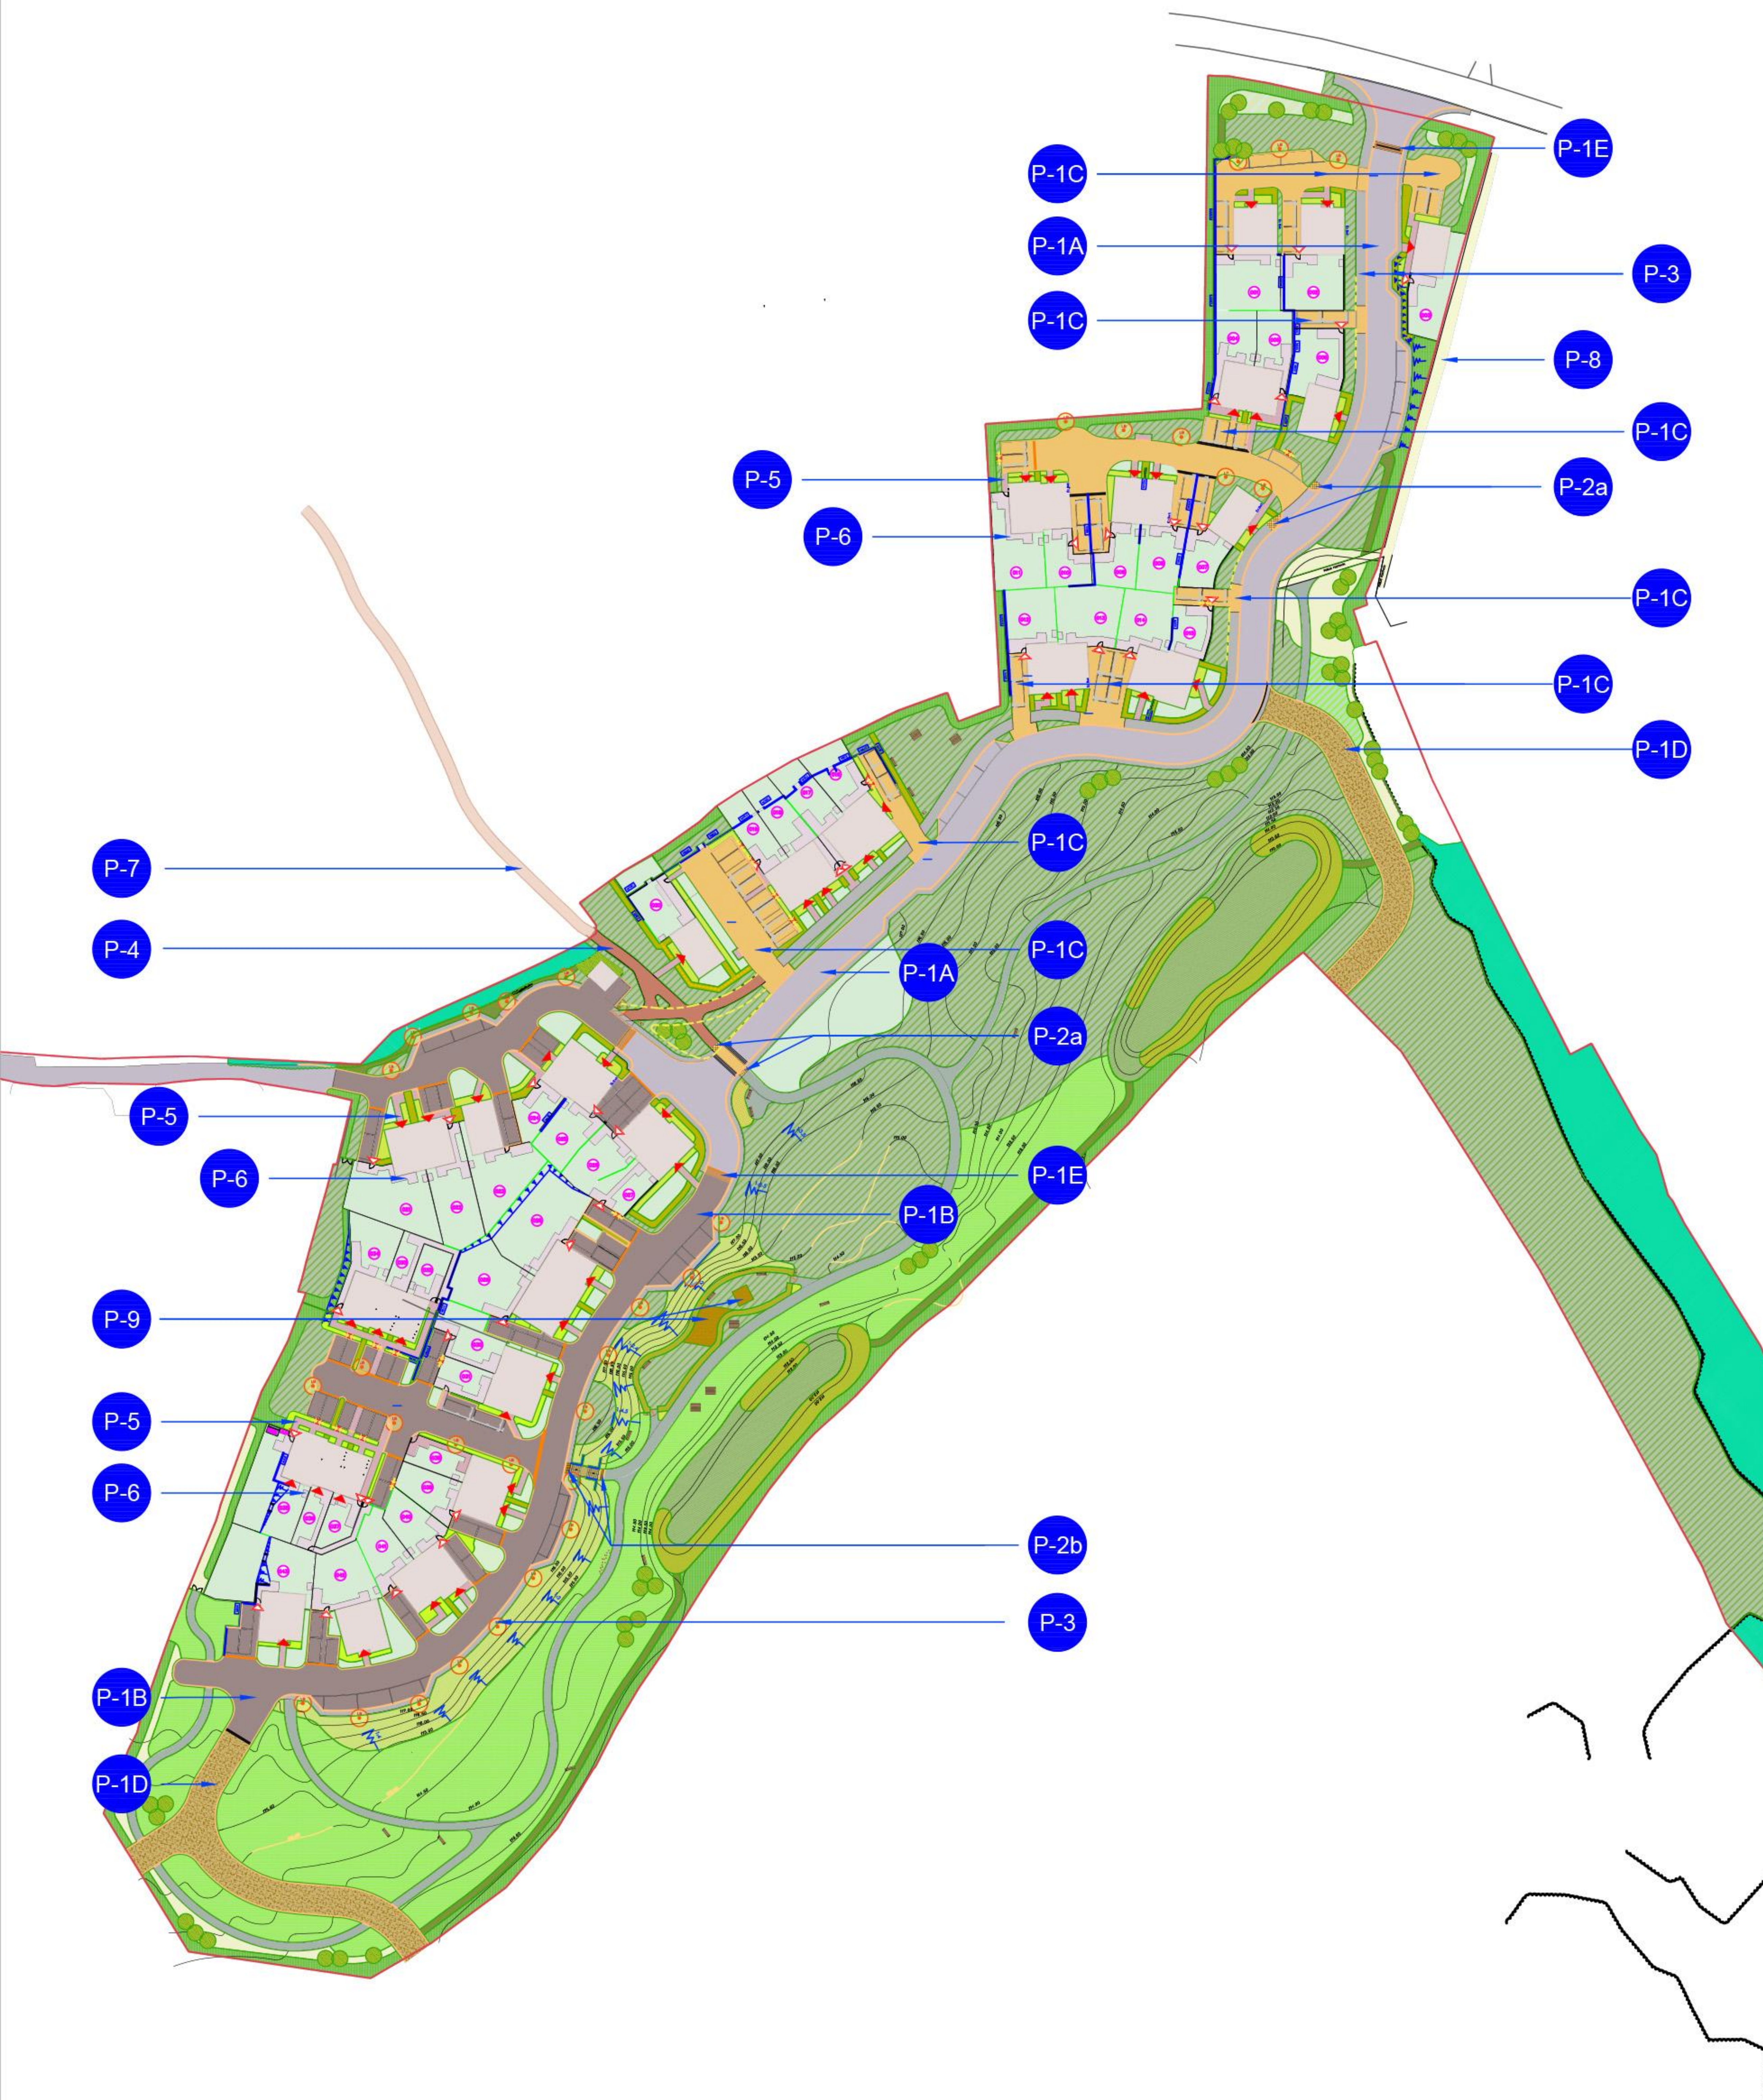

PAVEMENTS

DRIVEWAY / CAR ACCESS

P-1A Macadam pavement for car access and parking, as per road engineer details



P-1B Pennant Grey coloured block pavement, for car access and parking, foundation layers as per specifications in the road engineering drawings



Drivesett® Tegula® Original Project Pack
Dimensions:
length 240/160/120mm
width 160mm
thickness 50mm
Finish: textured
Colour: Pennant Grey (PG)
Supplier: Marshals
[*or similar approved]

P-1C Ochre coloured block pavement, for car access and parking, foundation layers as per specifications in the road engineering drawings



Drivesett® Tegula® Original Project Pack
Dimensions:
length 240/160/120mm
width 160mm
thickness 50mm
Finish: textured
Colour: Harvest (H)
Supplier: Marshals
[*or similar approved]

P-1D Buff coloured crushed aggregate, farm vehicle access track, specification as per road engineers' drawings. [Retained access to farmland for maintenance and management]




Cotswold Buff Stone Chippings
Dimensions: 10mm – 20mm
Finish: gravel
Coverage: 1000kg will typically cover 12sqm at a depth of 50mm
Colour: natural cream hue
Supplier: NorthWestAggregates
[*or similar approved]

P-1E driveway sett rumble strip, details as per road engineers' drawings



CobbleDrivesys Original Cobble Mixed Sized Pack
Dimensions:
length 215/165/130/185/145mm
width 130mm
thickness 60mm
Finish: smooth
Colour: Iron Grey (IG)
Supplier: Marshals
[*or similar approved]

P-2a tactile paving for pedestrian crossings: blister tactile standard, colour - buff

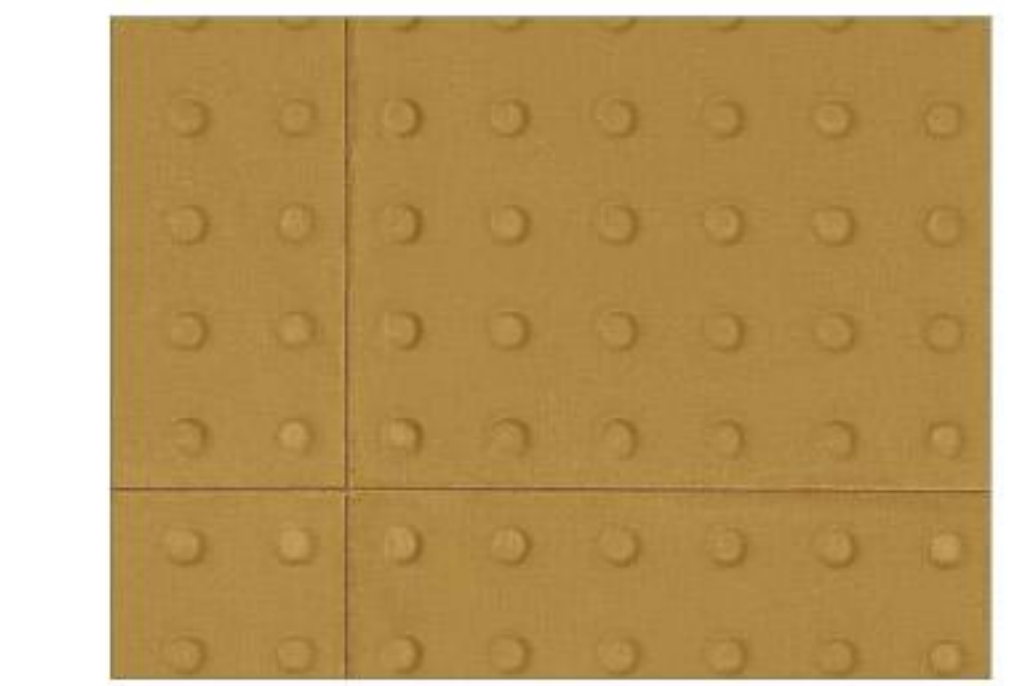

Tactile Blister Paving
Dimensions: 400/400/50mm
Finish: Standard Concrete
Colour: Buff
Supplier: Marshals
[*or similar approved]

P-2b tactile paving for ends of stairs: hazard warning standard, colour - buff



Tactile Hazard Warning (Corduroy) Paving
Dimensions: 400/400/50mm
Finish: Standard Concrete
Colour: Buff
Supplier: Marshals
[*or similar approved]

P-3 public pedestrian footpath: asphalt, specifications as per road engineers' drawings



P-4 public pedestrian path: asphalt with stone chipping rolled into the surface, specifications as per road engineers' drawings



for aggregate specification see:

P-5 footpaths to front of properties:
Manufacture: Marshals
Model: Pendle River
Colour: Charcoal (Grey)
Size: 600x600s

P-6 footpaths to rear of properties:
Manufacture: Marshals
Model: Pendle River
Colour: Charcoal (Grey)
Size: 450x450s




P-7 existing public footpath, upgraded with a bounded surface: KBI flexipave surfacing



KBI Flexipave surface
Dimensions: thickness - 35mm
Finish: 50/50 mix of recycled rubber derived from vehicle tyres, and natural stone aggregate
Colour: Golden Pea
Supplier: KBI
[*or similar approved]

P-7 existing public footpath, retained

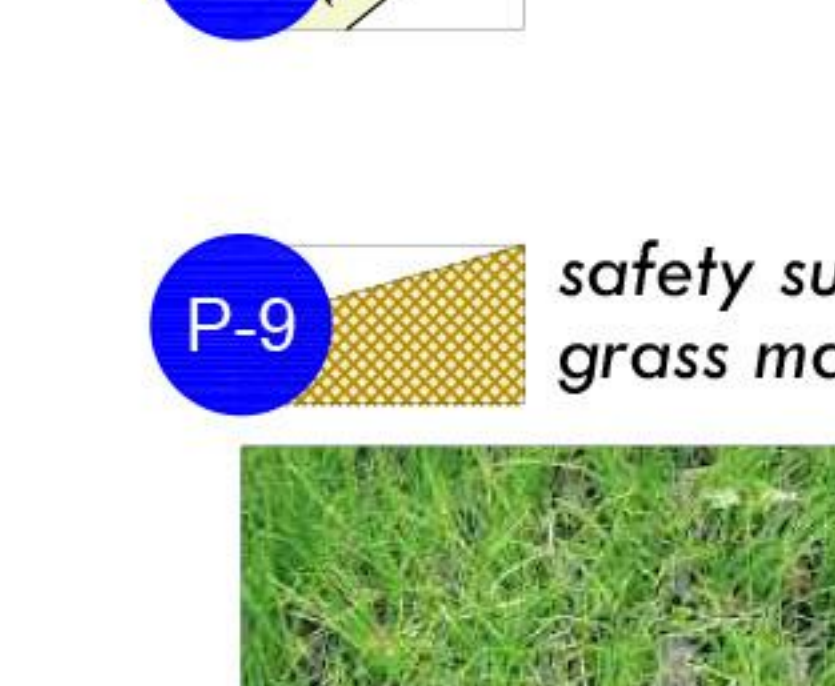


P-9 safety surface in play area: grass mats



High quality grass mats as per play area supplier specifications

Play Supplier: WWW.PROLUDIC.CO.UK
[*or similar approved]

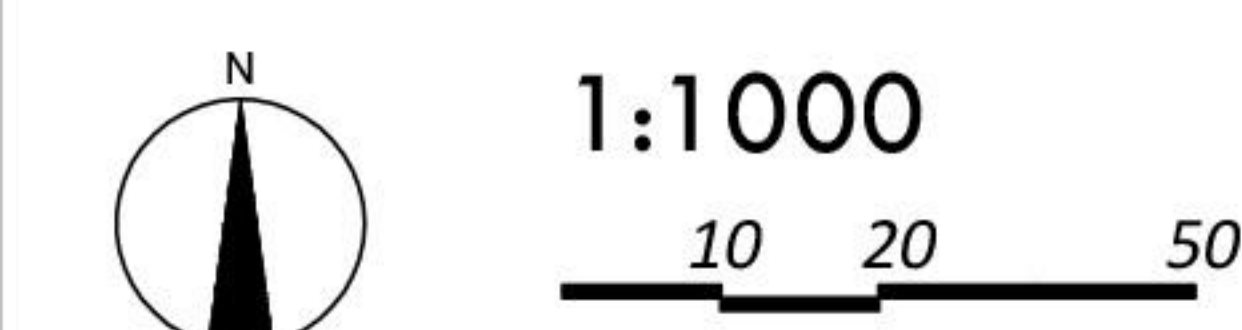

Landscape Master Plan

Stonebond.

Project Title:
Landscape plan
Project Number:
GUI002
Drawing Title:
Pavement types & Materials
Scale:
1:1000 © A1
Date:
17/12/2025

Revision Notes:

Drawing Number:
GUI002-PWH-XX-XX-DR-L-94-004

Rev.

The copyright of this drawing is vested in Stonebond Group Limited and it may not be reproduced in whole or in part or used for the manufacture of any article without the express permission of the copyright holders. Work to figure dimensions only.