
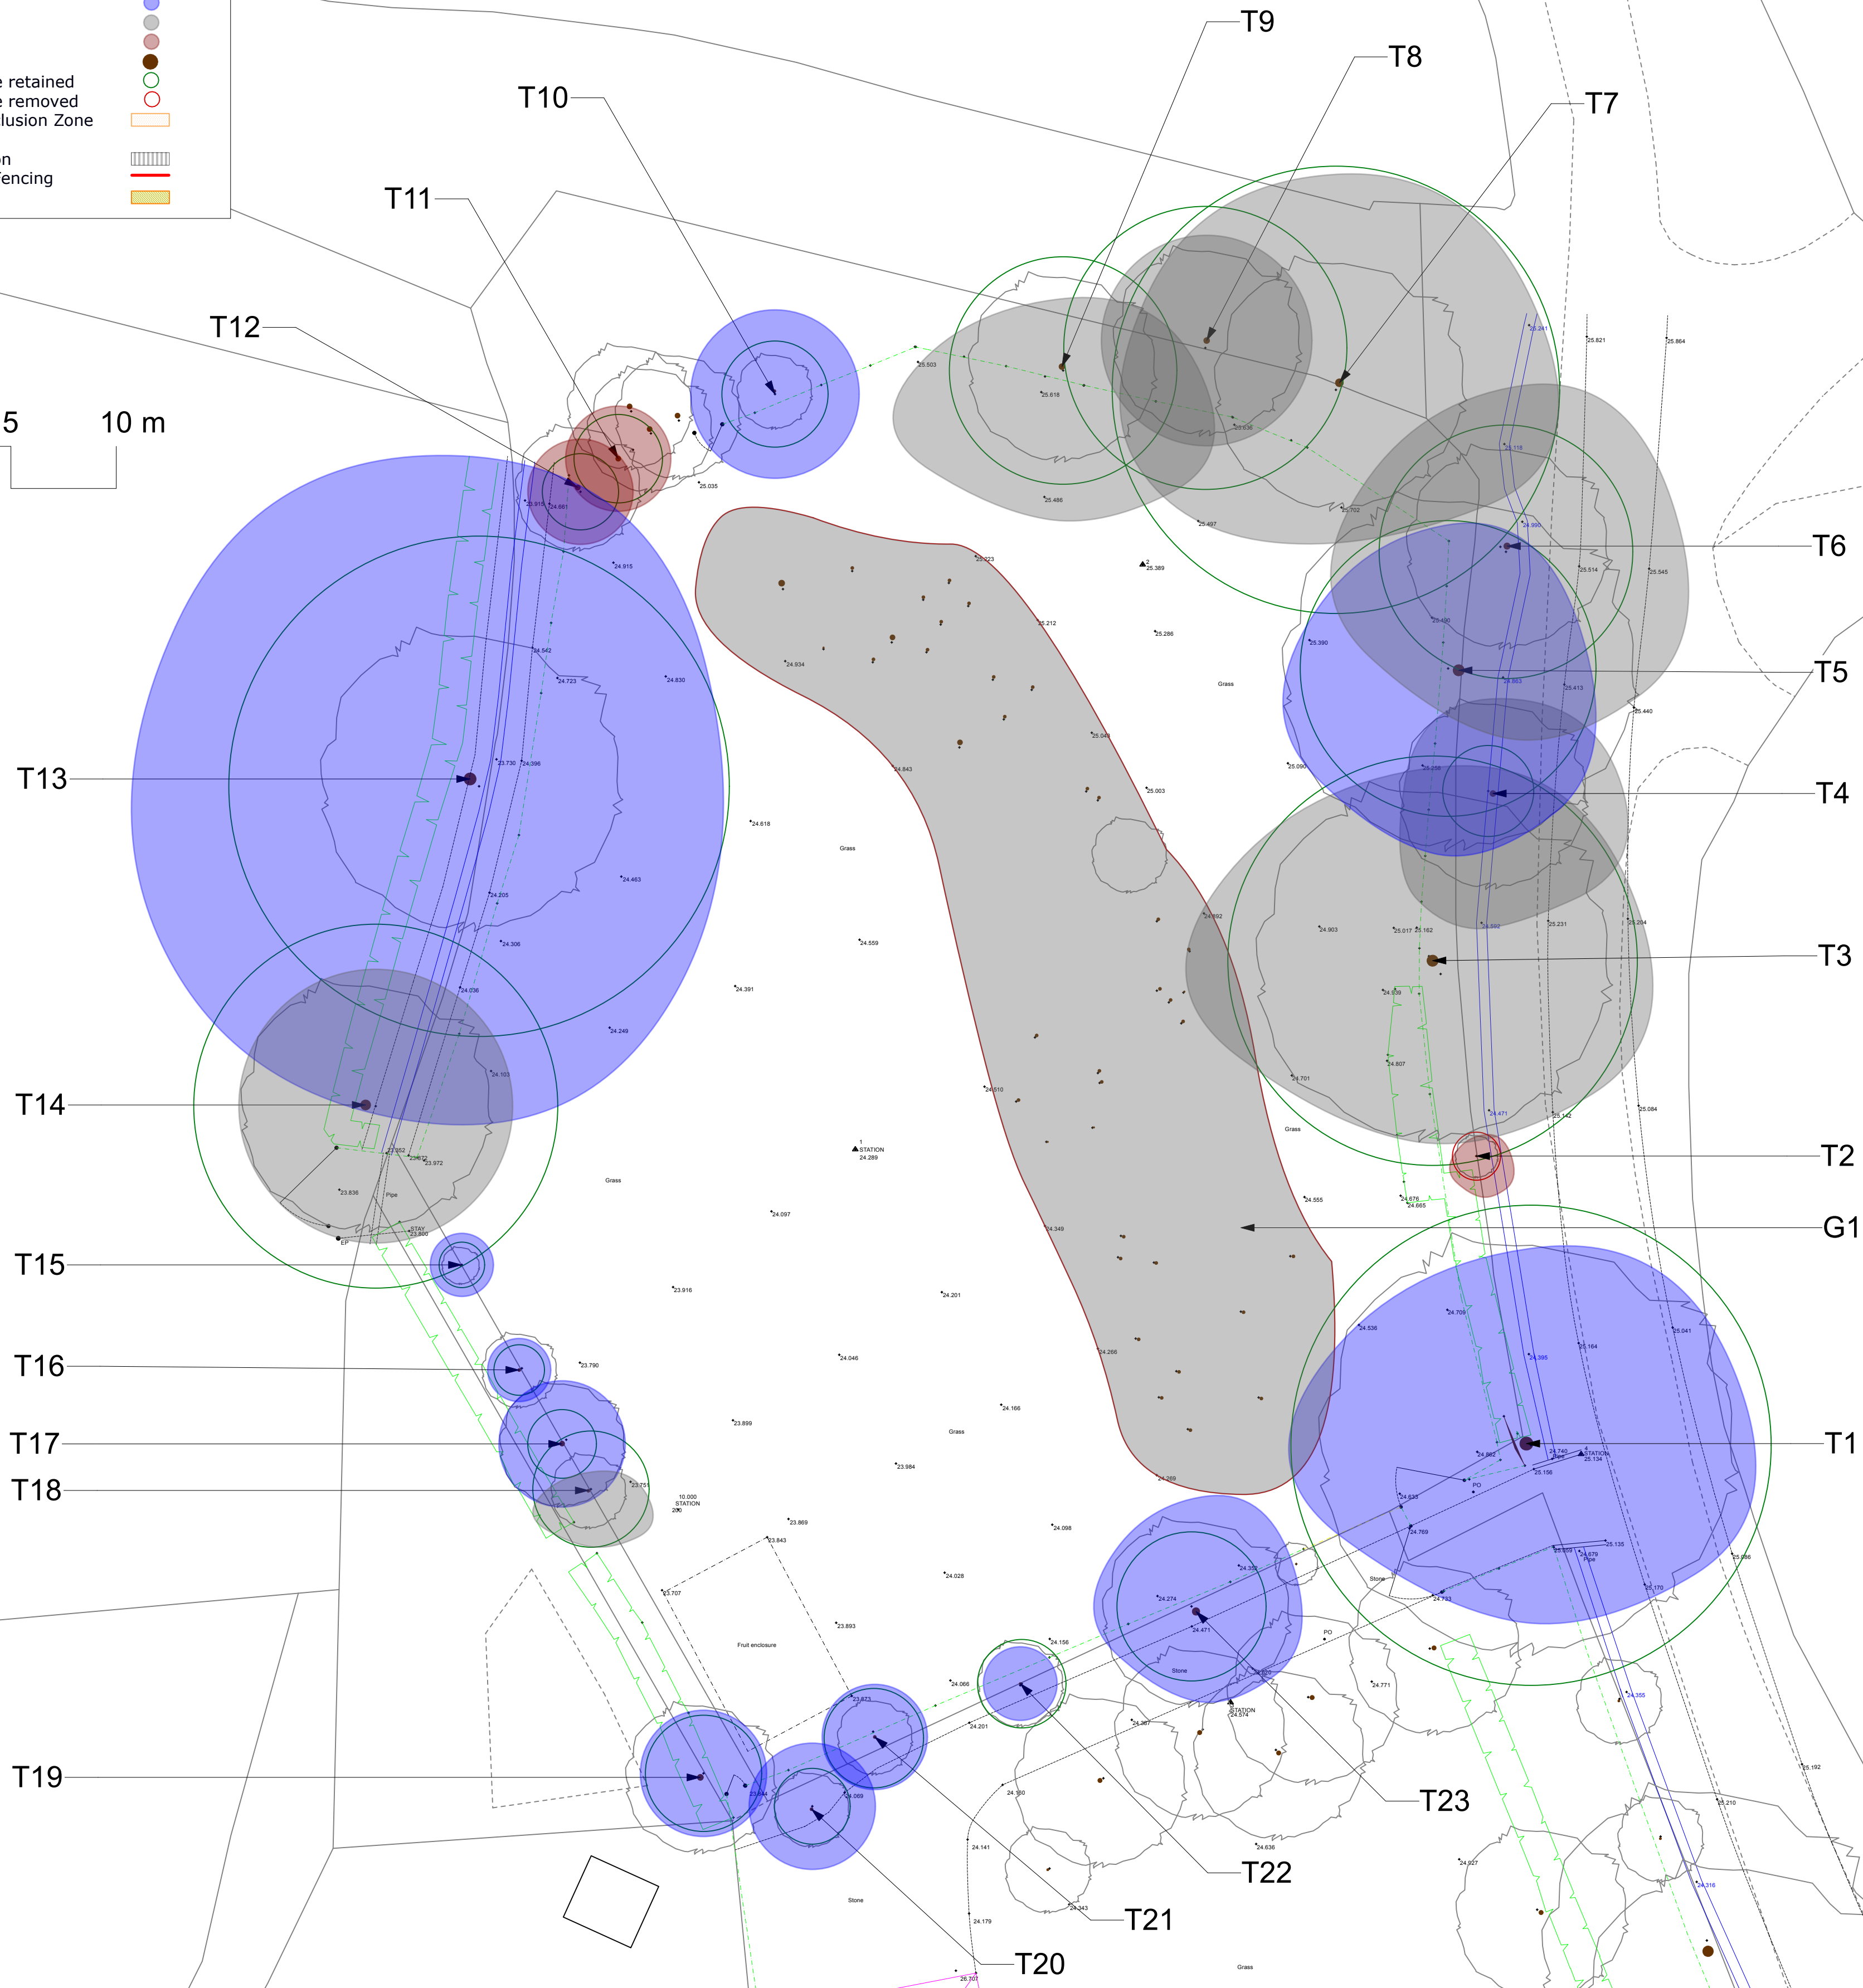
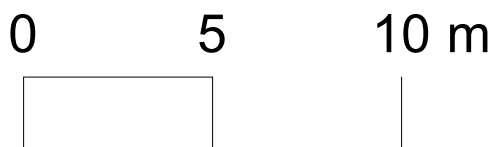


Key

- Grass
- Shrubs
- Hedge
- Tree - Class A
- Tree - Class B
- Tree - Class C
- Tree - Class U
- Tree Bole
- RPA of tree to be retained
- RPA of tree to be removed
- Construction Exclusion Zone (CEZ)
- Ground Protection
- Tree Protection Fencing
- No-dig surfacing

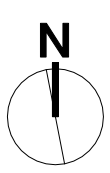

Cherry Tree
Cottage

										Design from Barry Holdsworth Ltd	Project Title Cherry Tree Cottage Pickhurst Lane Pulborough RH20 1DA	Project Manager Barry Holdsworth	Project ID Tree Survey
										Consultant Barry Holdsworth 07968 298385	Drawing Title Tree Survey	Date 16/04/2026	Scale 1:200 @A1
No.	Date	Revision Notes	Zone	Approvals	No.	Date	Issue Notes					Drawing No. Sht-1	