


SURFACE WATER DISPOSAL:
existing rainwater drains shown, from the West and South sides of the outbuildings group ultimately discharge into the pond at the south edge of the site.

new rainwater drains serving the proposed garaging building discharge into 2 x 1000 litre water butts with overflows draining into the existing surface water drains

The rainwater storage butts to be used for irrigation local to this building group.

NOTE:
the exact path of all existing drains to be established by excavation

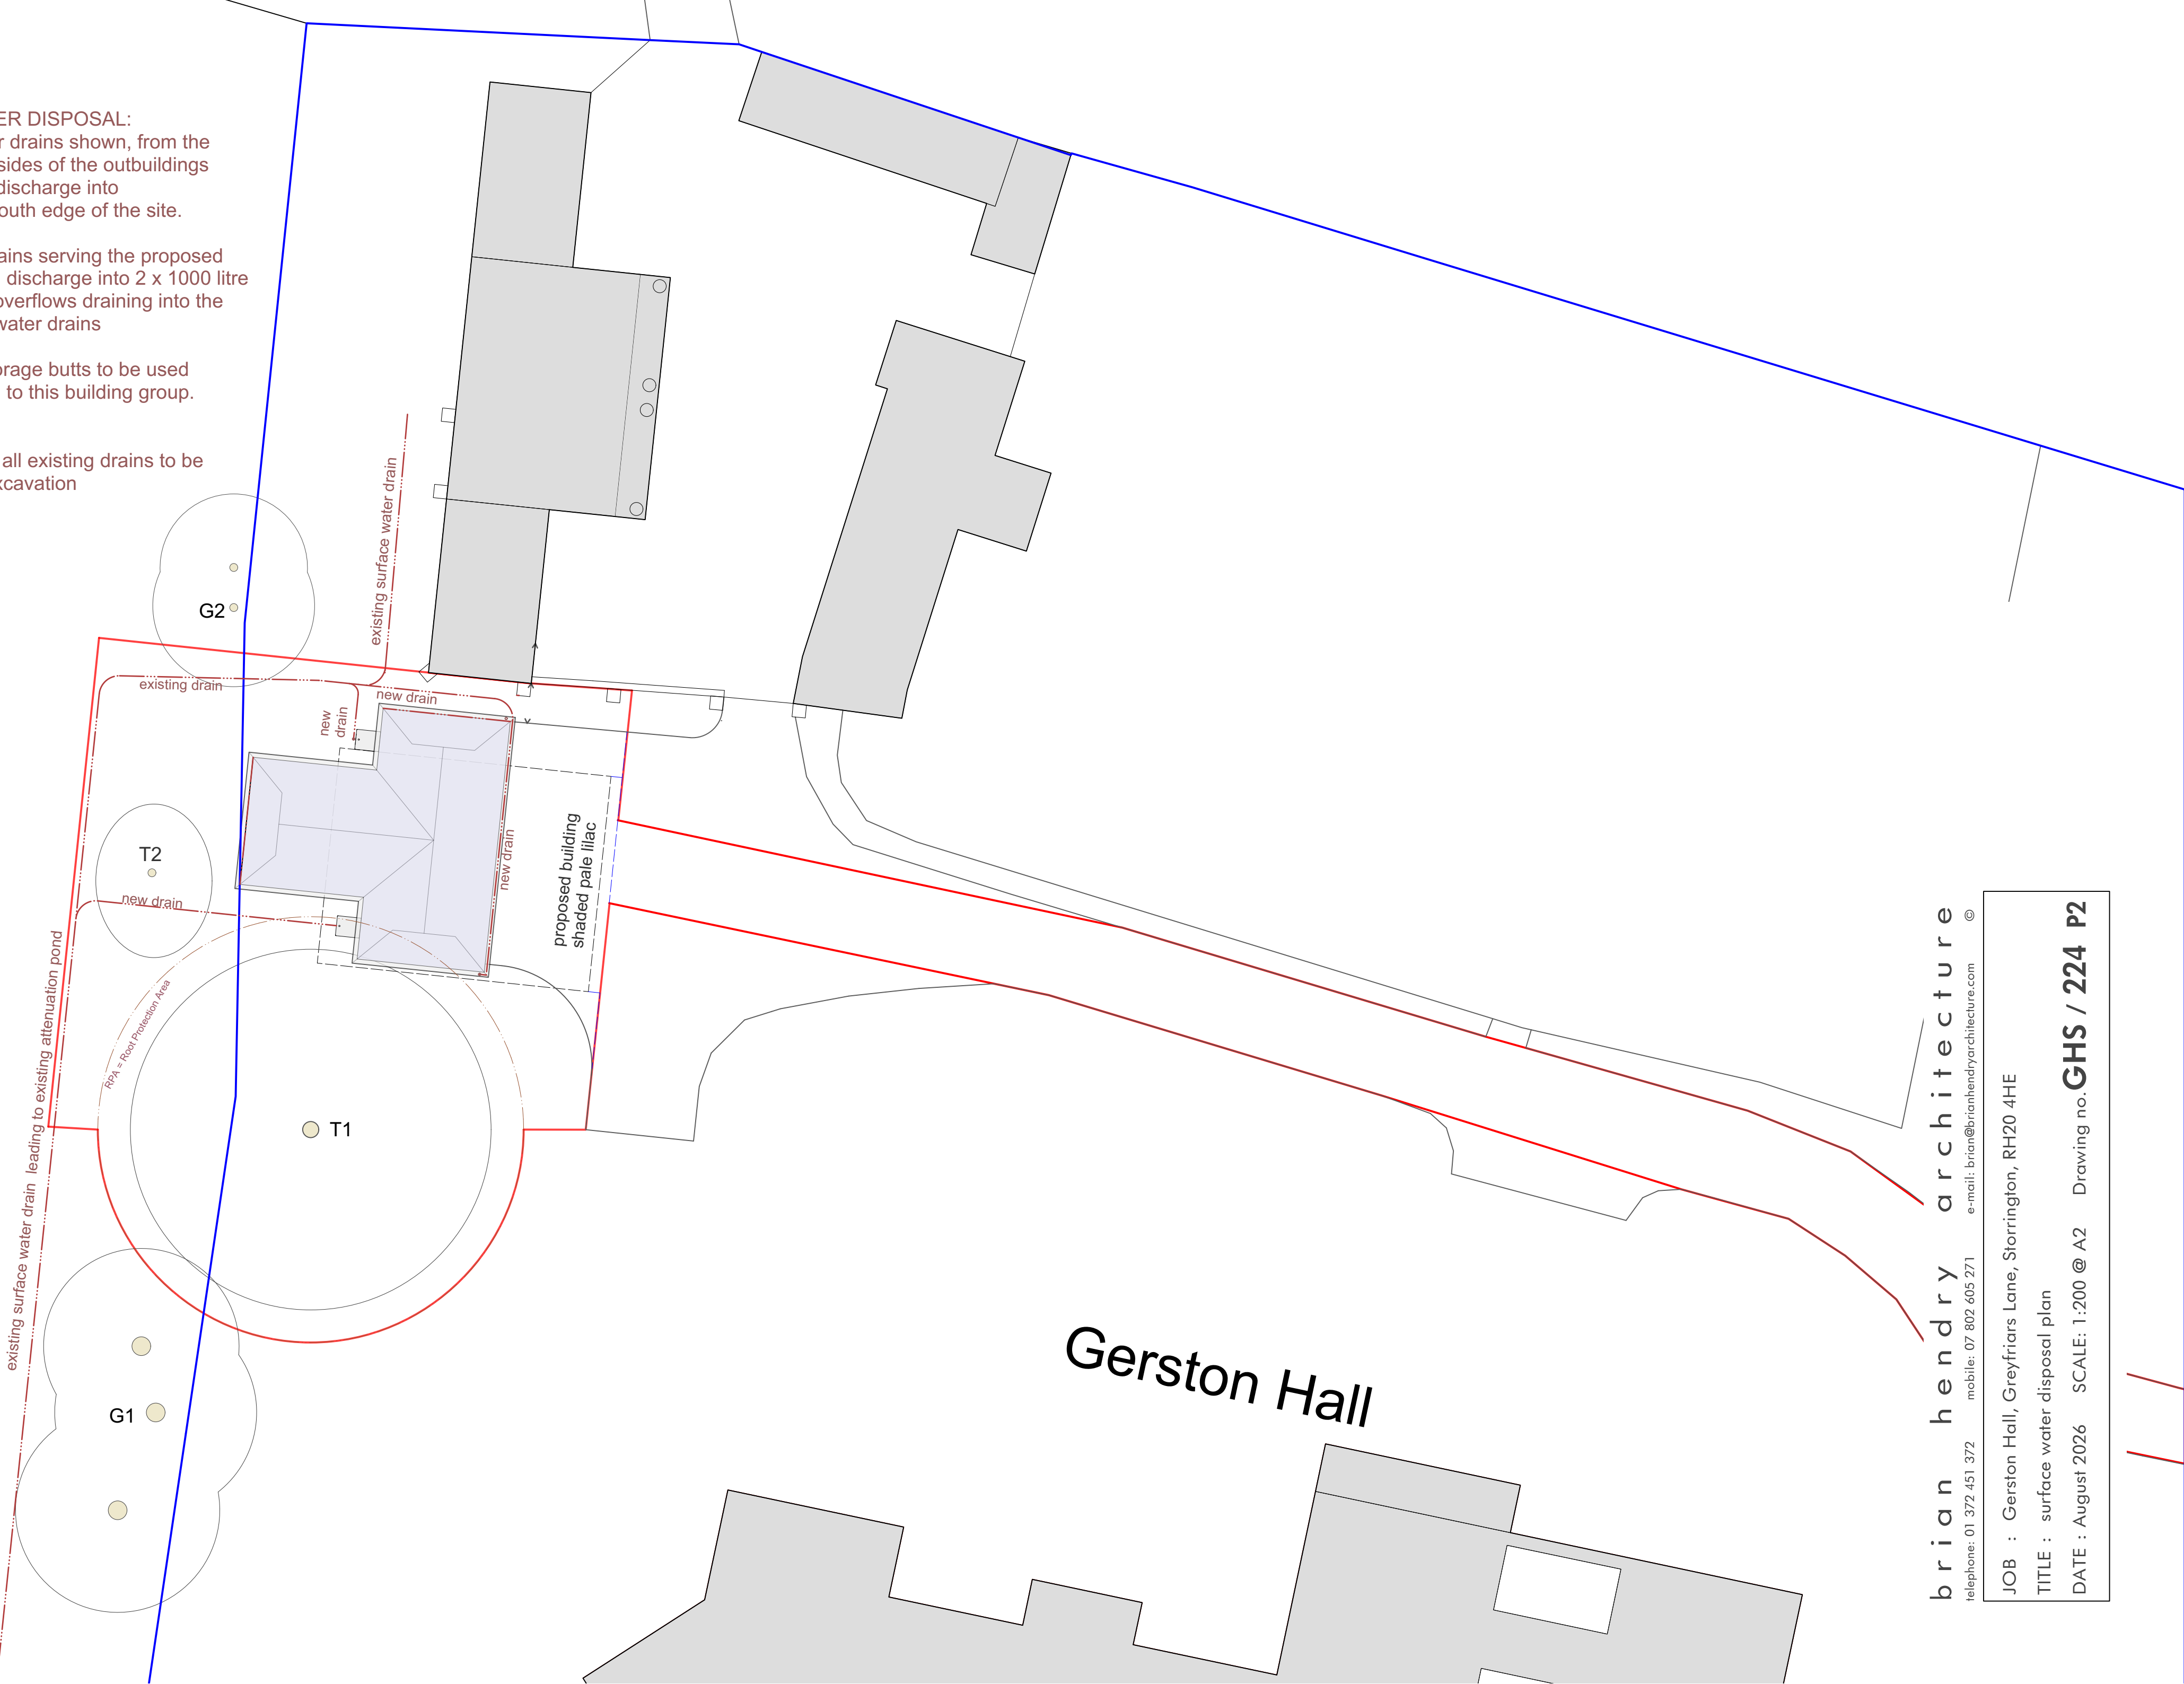

brian hendry architecture
telephone: 01 372 451 372 mobile: 07 802 605 271 e-mail: brian@brianhendryarchitecture.com ©

JOB : Gerston Hall, Greyfriars Lane, Storrington, RH20 4HE

TITLE : surface water disposal plan

DATE : August 2026 SCALE: 1:200 @ A2 Drawing no. **GHS / 224 P2**