



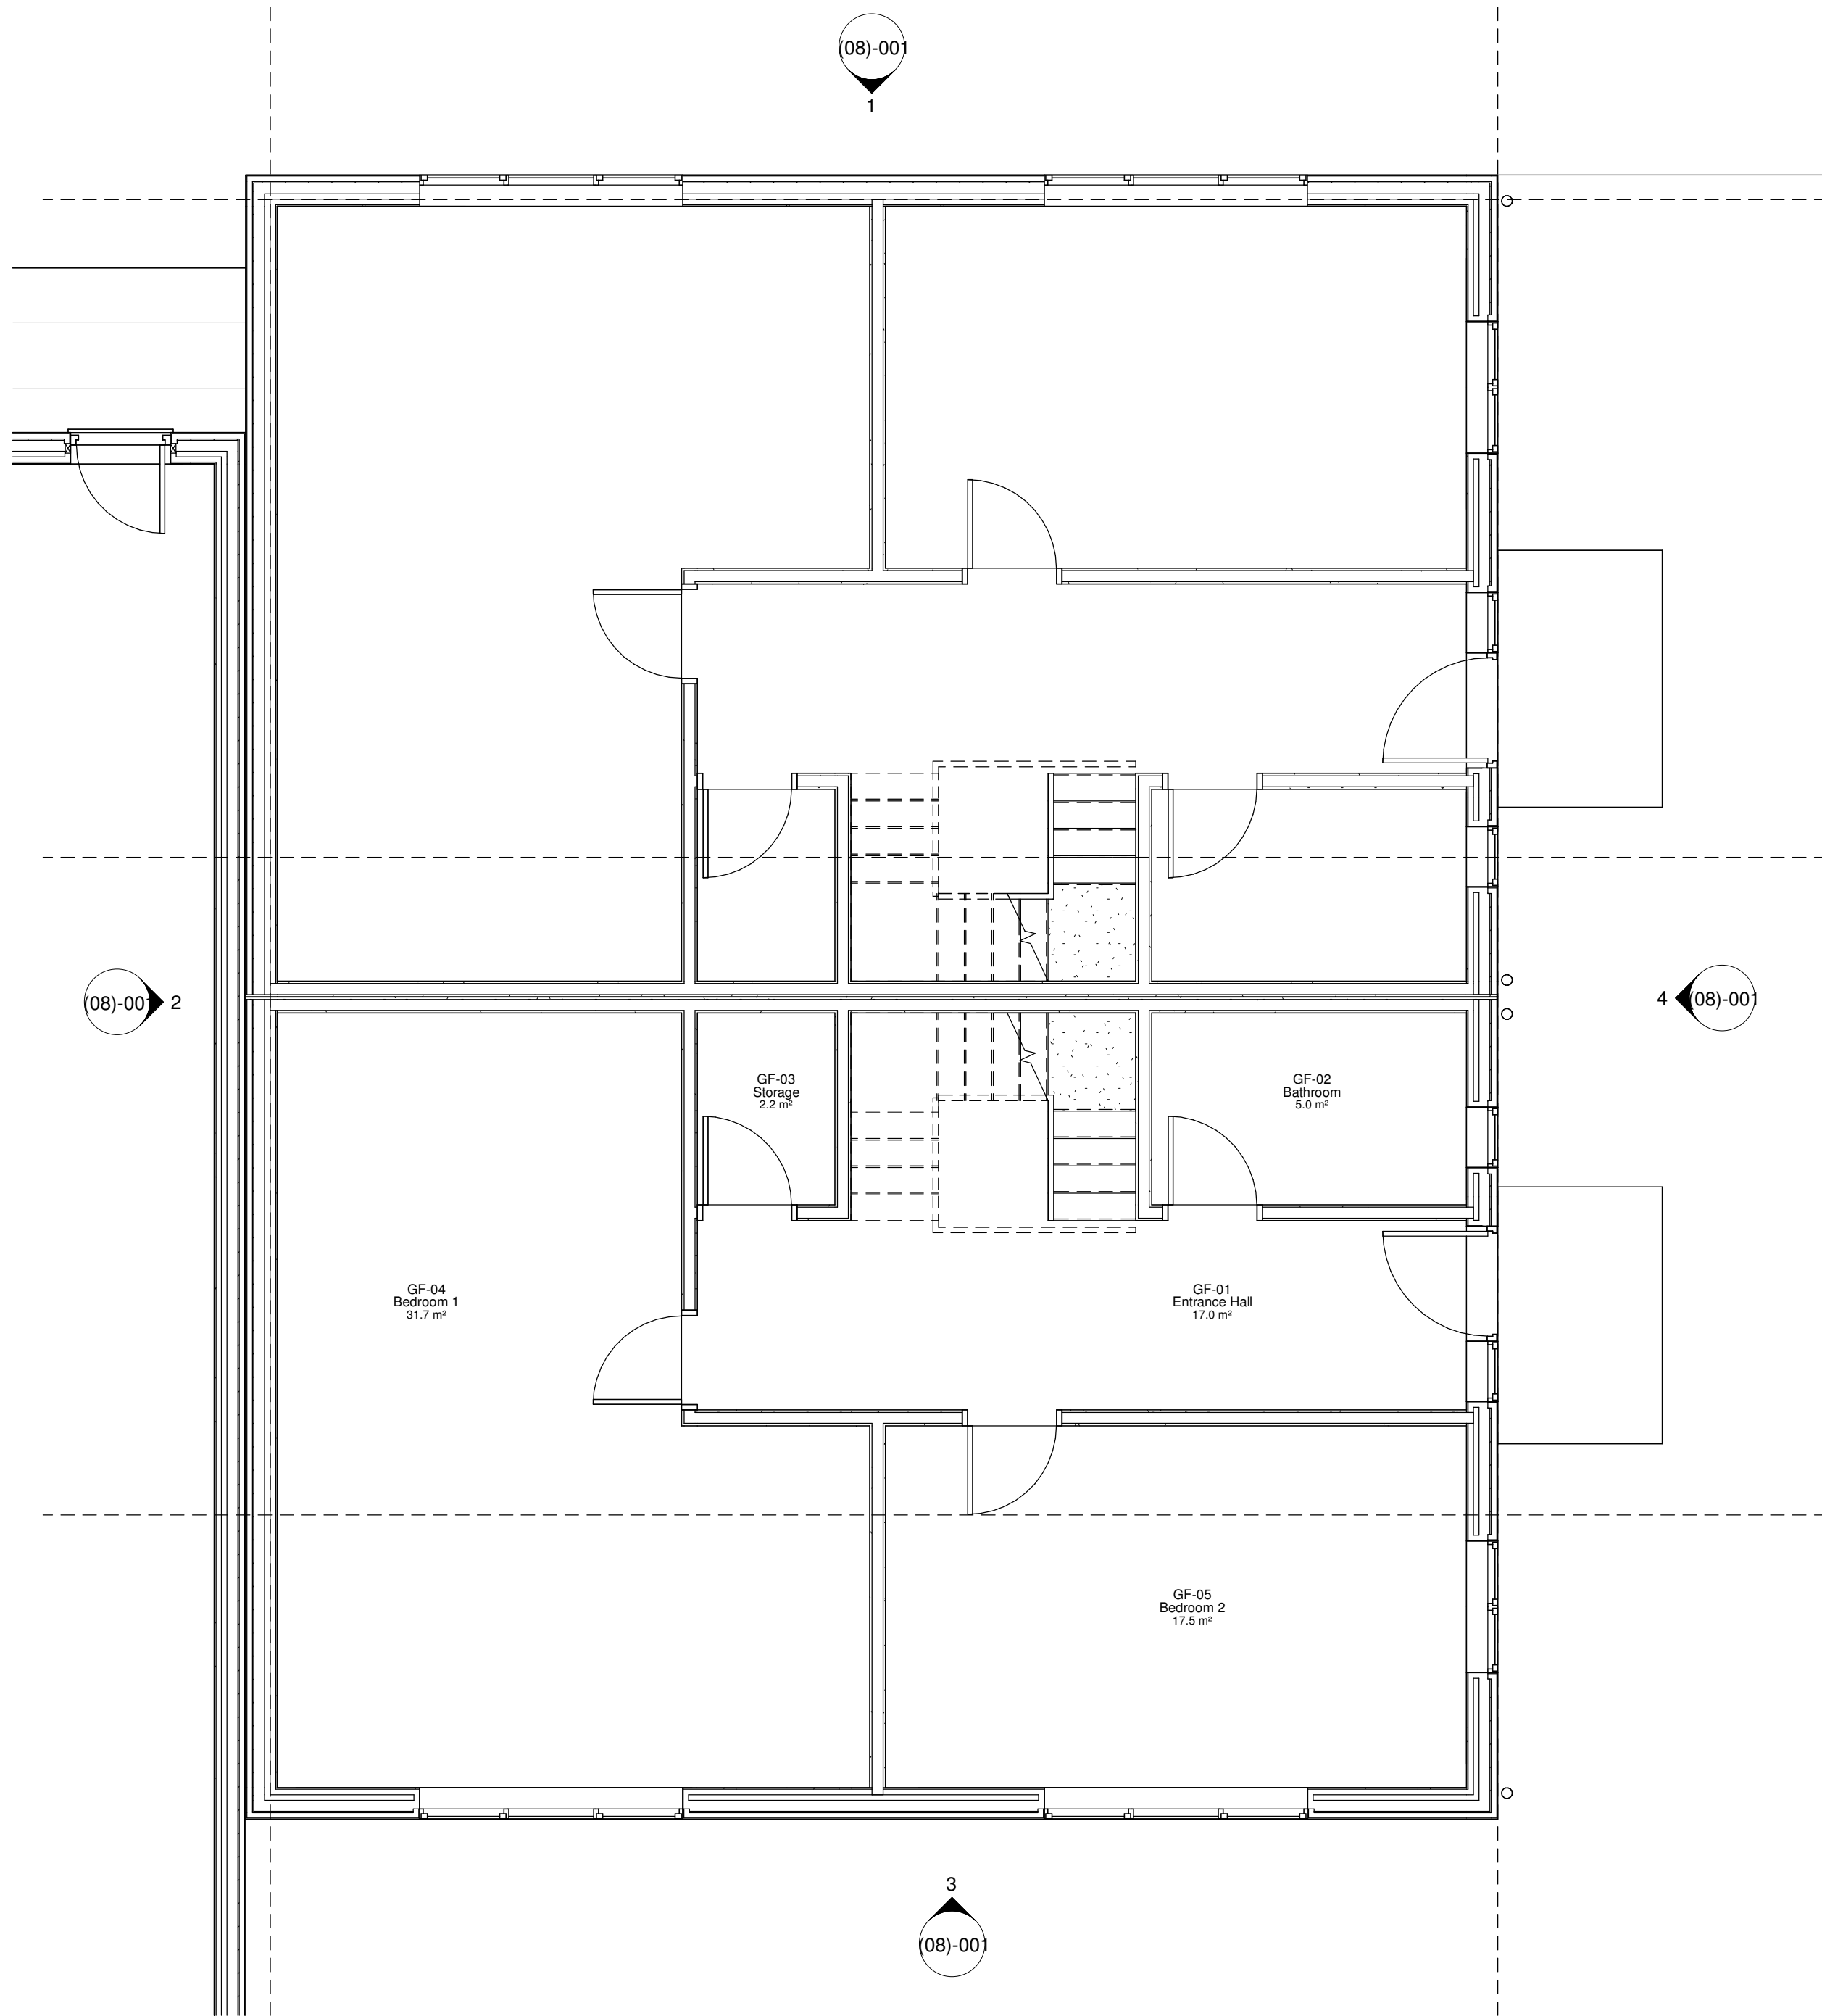

1 Ground Floor - Proposed Plan
1 : 50

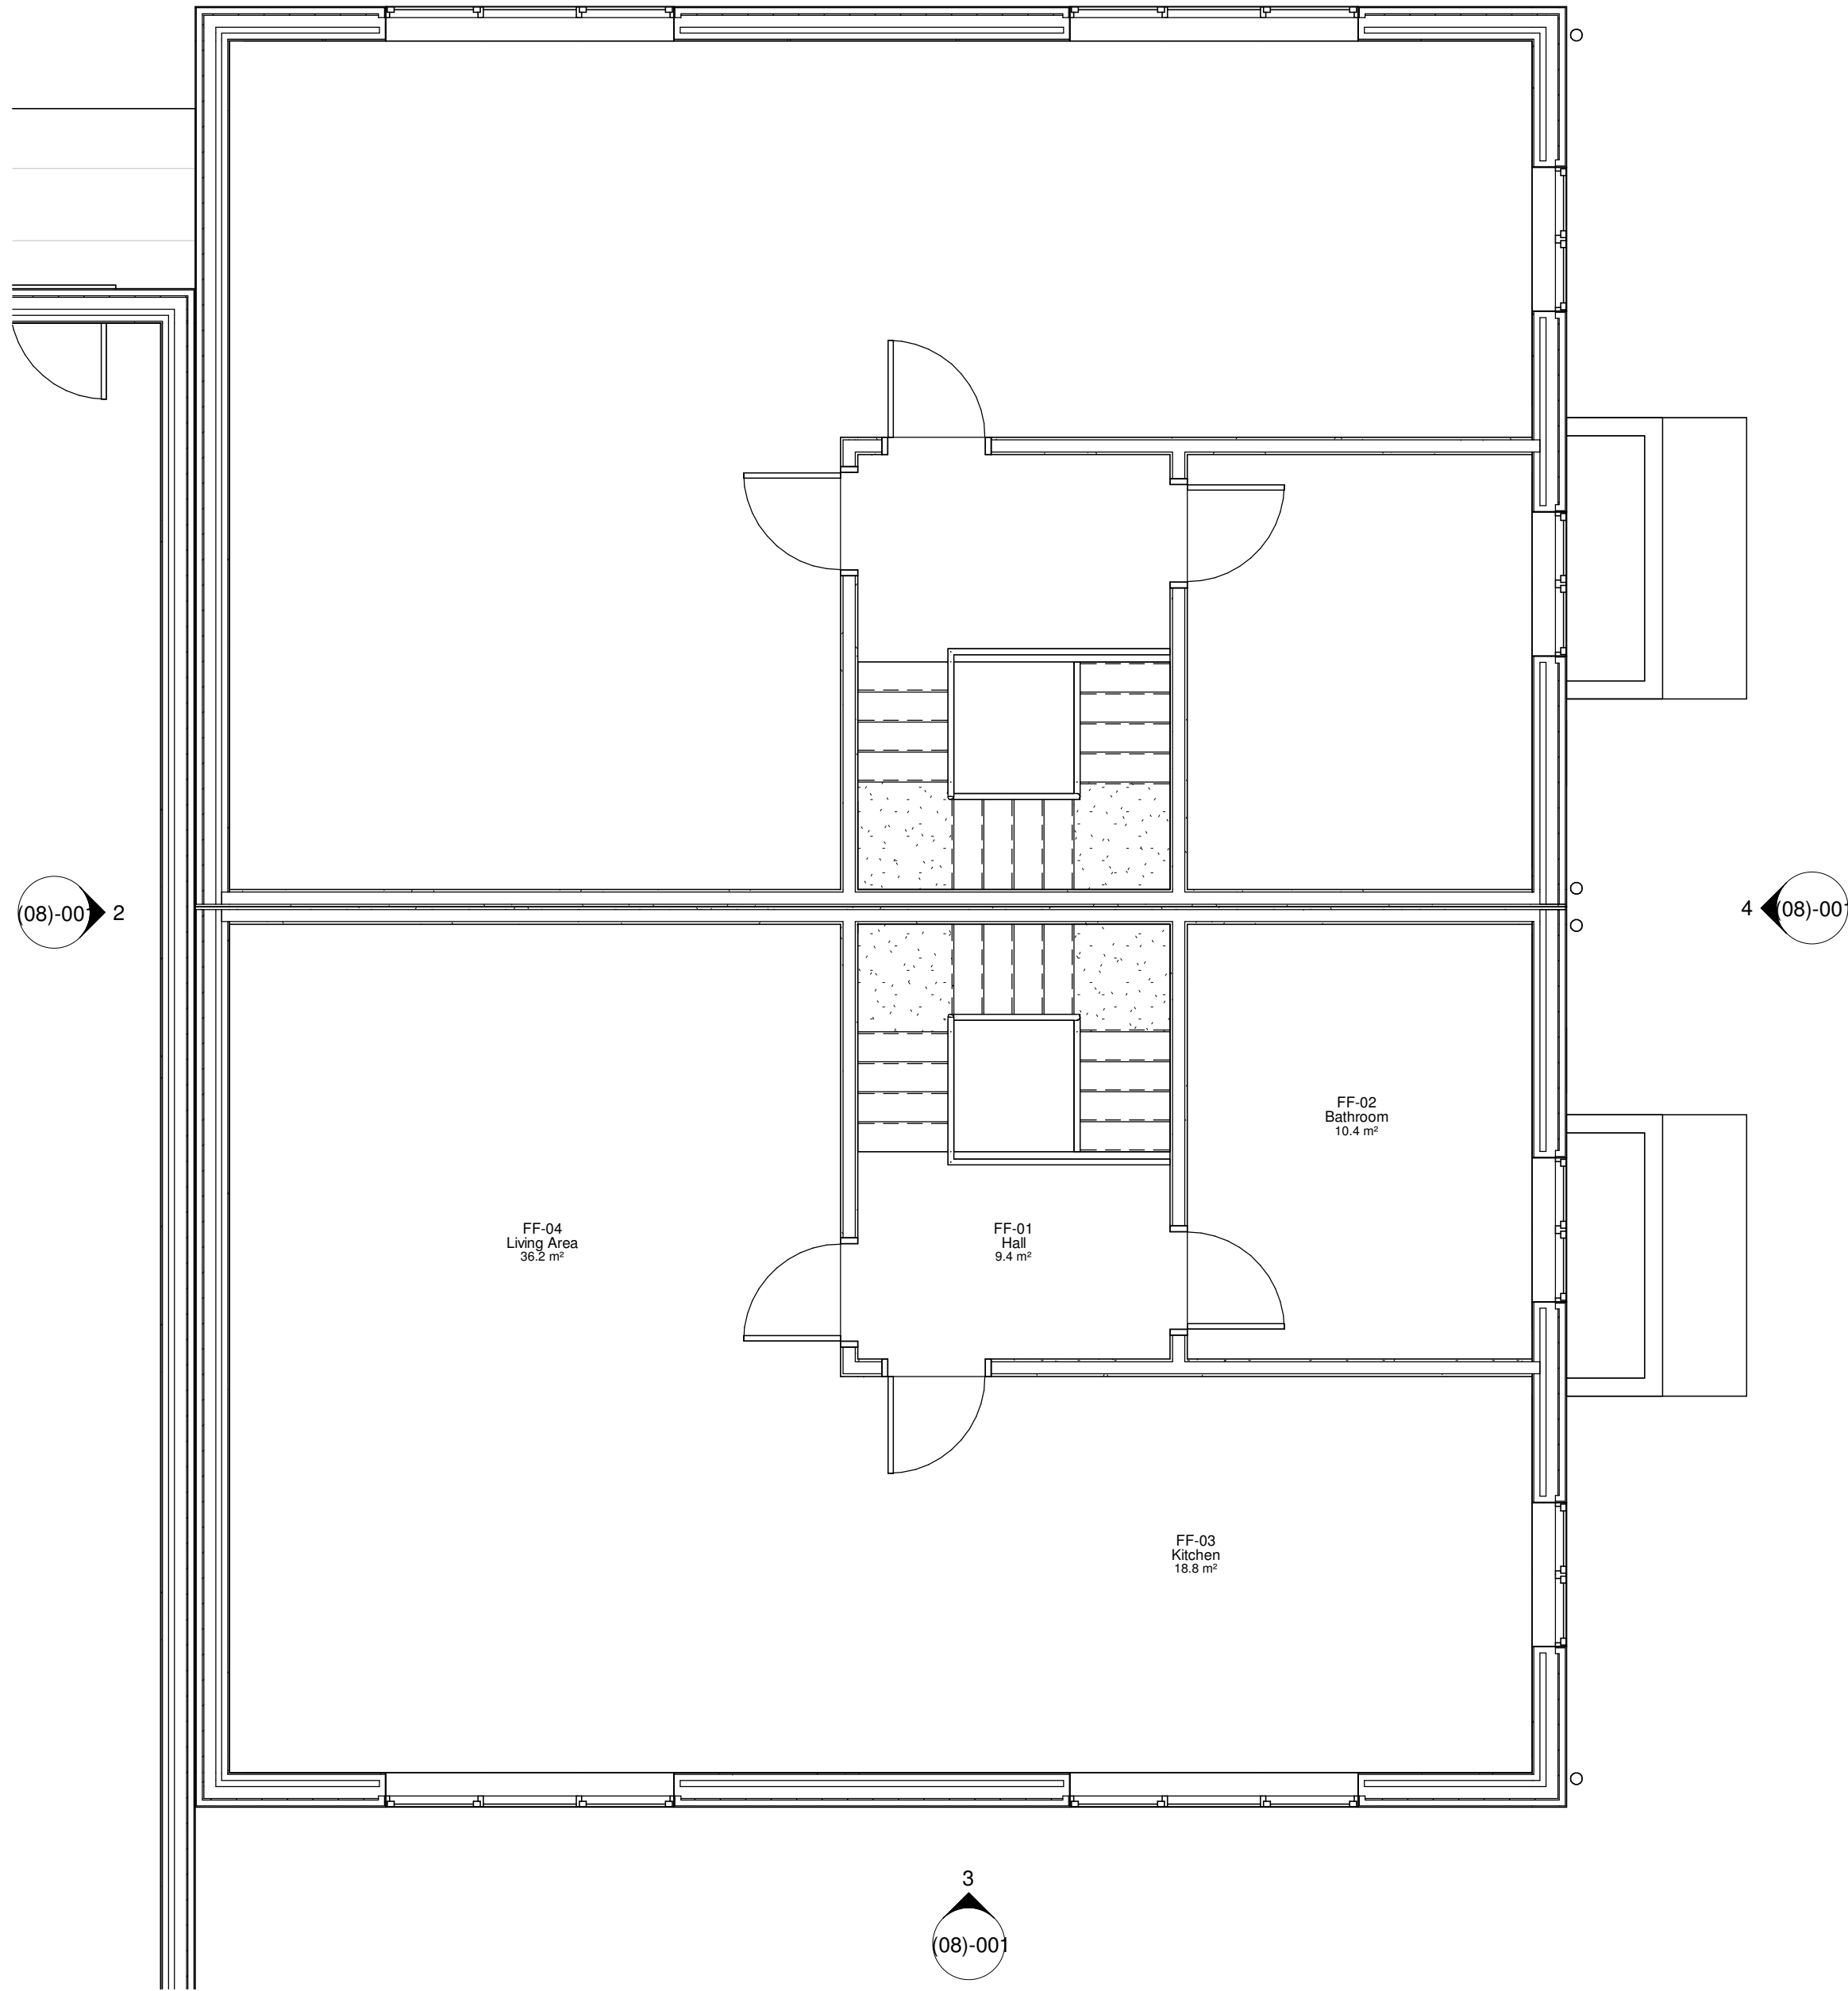

3 First Floor - Proposed Plan
1 : 50



C	Revision 10	LDV	LDV	14/07/26
B	Revision 9	LDV	LDV	08/06/26
A	Revision 8	LDV	LDV	10/07/25
rev	description	drawn	checked	date
revisions				

status: PRELIMINARY
This drawing is protected under The Copyright, Designs and Patents Act 1988.
This drawing is produced for PLANNING PURPOSES ONLY and is not to be used for construction.

LDV Architecture

39 PLOVERS ROAD
HORSHAM, WEST SUSSEX
RH13 5PD

TELEPHONE + 44 (0)1403 541 586

EMAIL INFO@LDVARCHITECTURE.CO.UK

client: Mr LAMB

project: LAND AT NEW BARN FARM

title: SEMI PLANS 1

scale: 1 : 50 @ A1

date: 10/05/24

drawn: LDV

checked: LDV

job no: P2521
drawing no: (07)-001

revision: C