


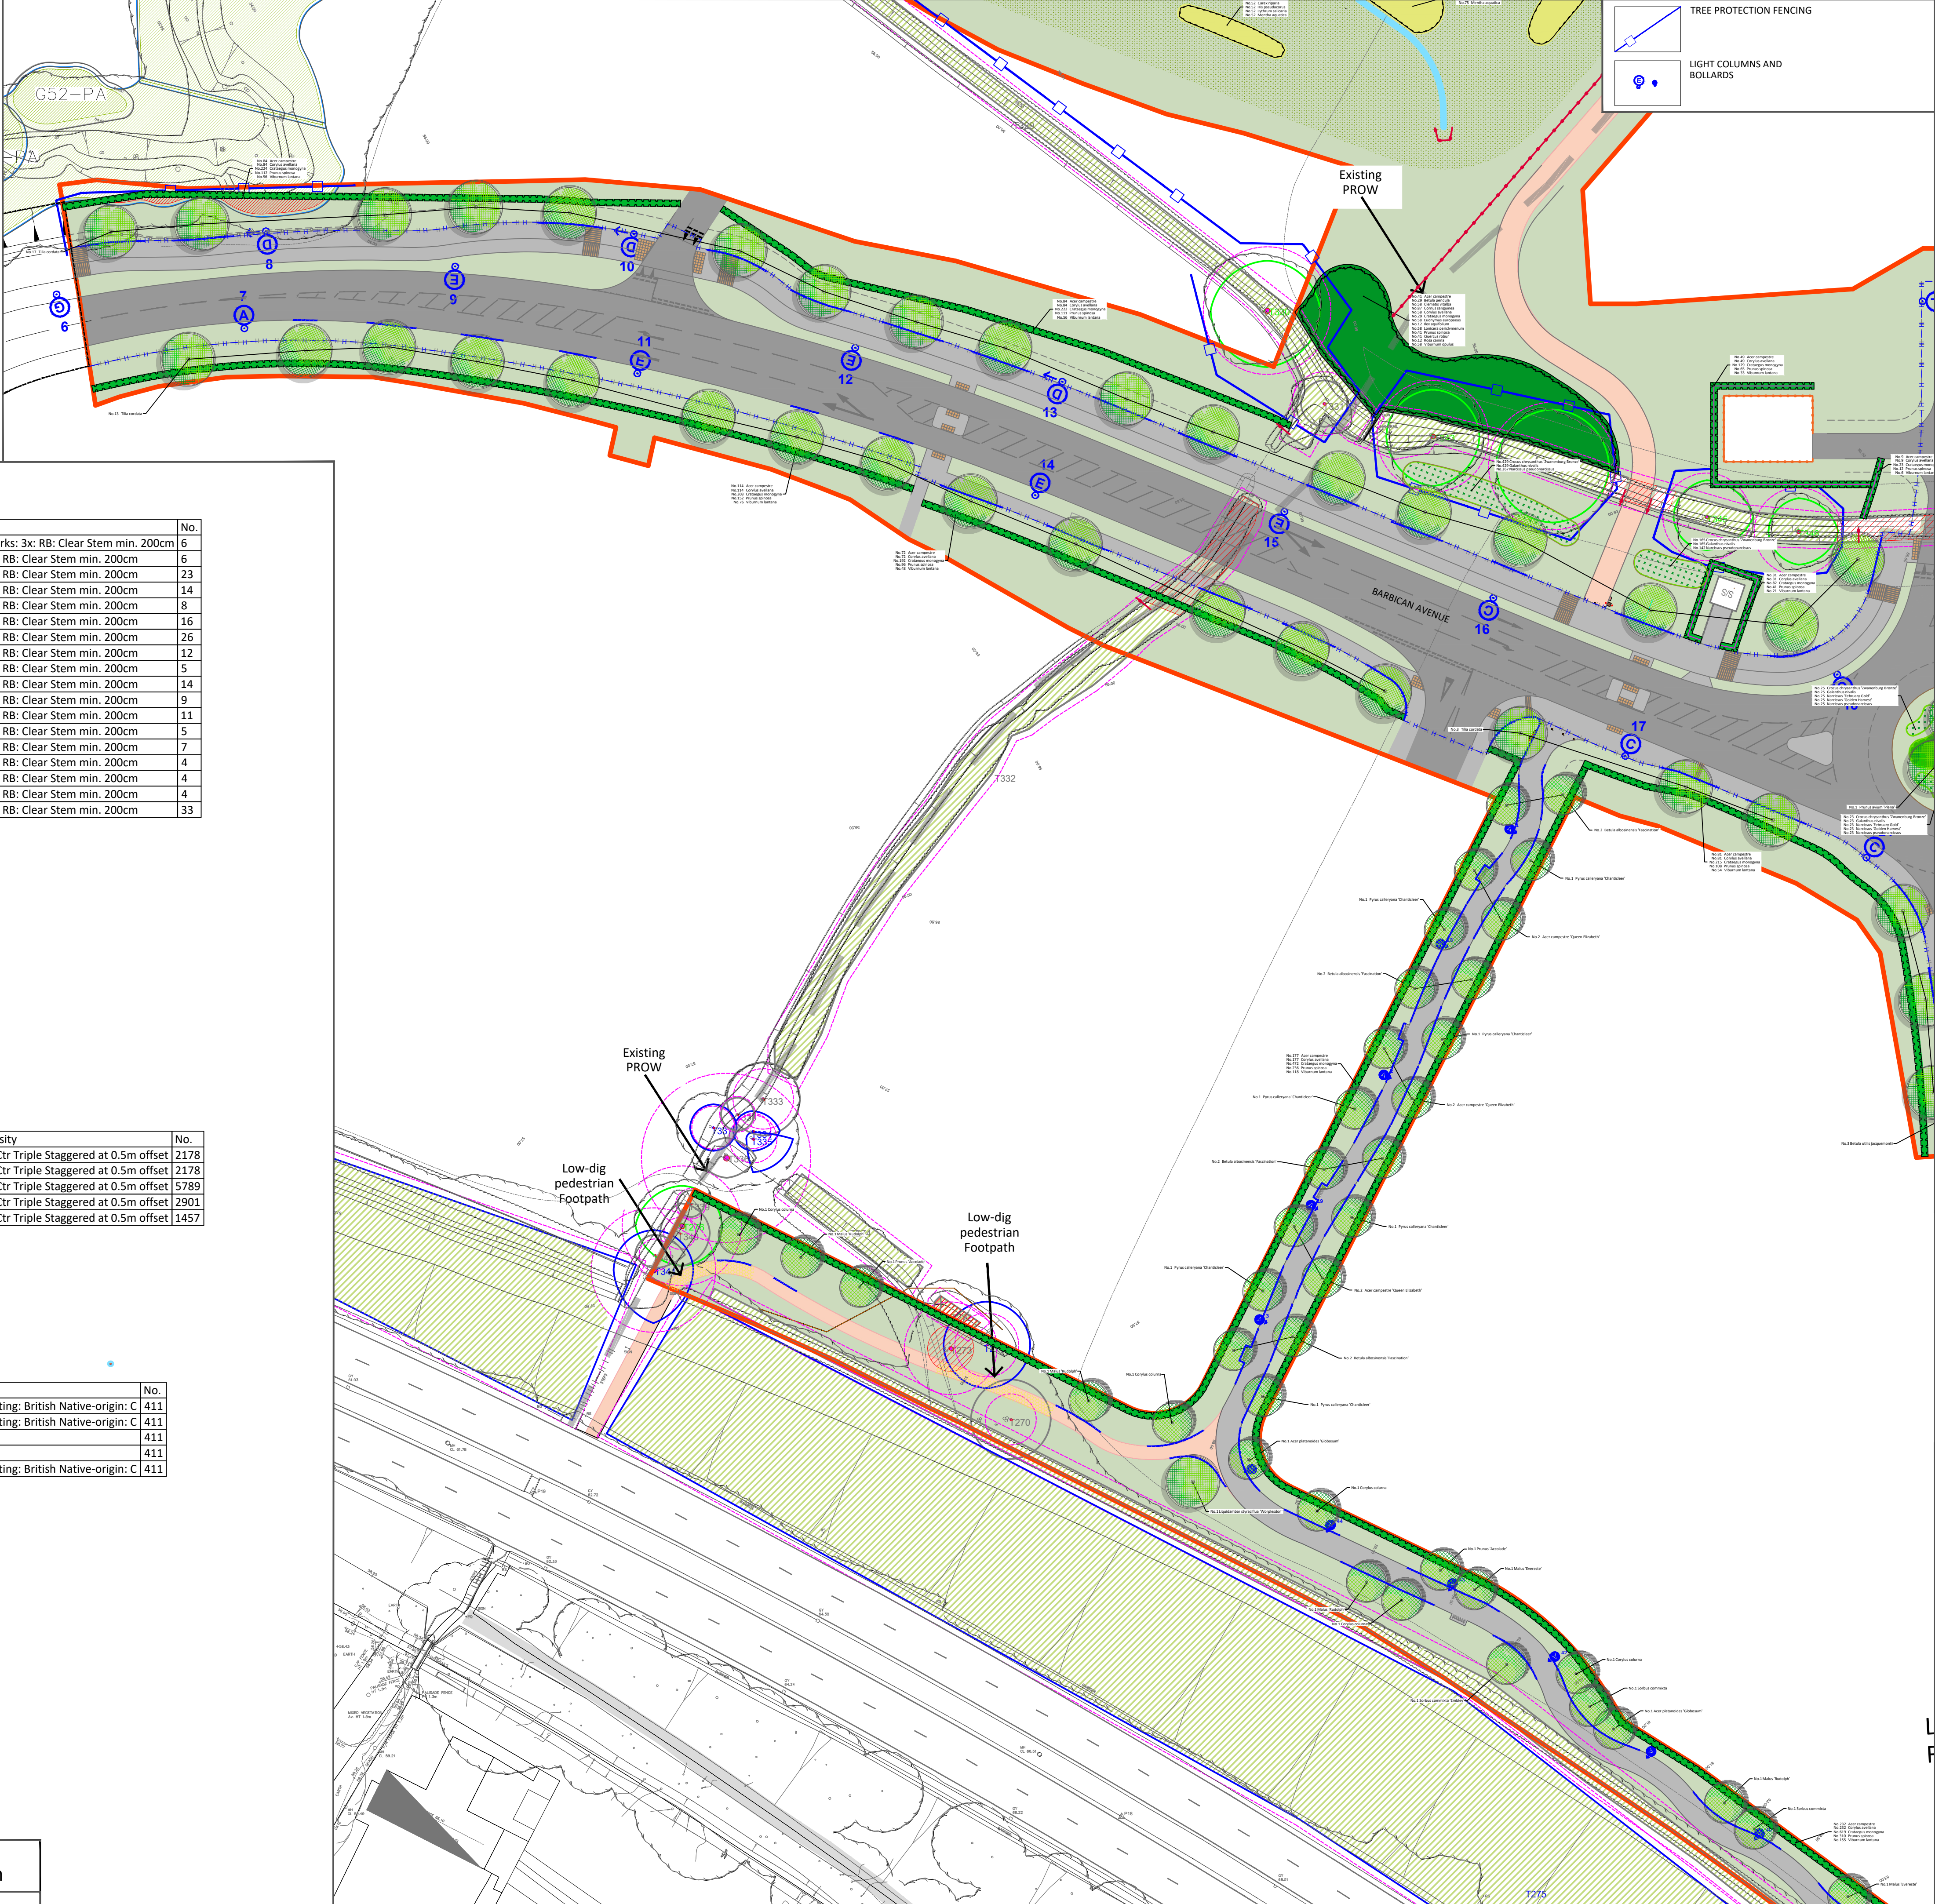

Drawing Revision				
Rev.	Date	Description	Drawn	Checked
P1	20/08/2025	First Issue	AnB	PG
P2	03/09/2025	Tree protection fencing added	PG	PG
P3	09/09/2025	Amendments to fence and furniture layout	AnB	PG
P4	11/09/2025	Red line boundary updated; tree protection fencing adjusted	AnB	PG
P5	18/12/2025	Tree locations updated to suit latest layout	AnB	PG
P6	11/02/2026	Key updated and trees have been added to the north of the basin.	AnB	PG
P7	09/03/2026	Trees added along the road	AnB	PG
P8	16/06/2026	Hedge amended	AnB	PG

Status

PLANNING

DAVID JARVIS ASSOCIATES LIMITED

1 Tennyson Street Swindon Wiltshire SN1 5DT
t: 01793 612173
e: mail@daavidjarvis.biz
w: www.daavidjarvis.biz

Client

LEGAL AND GENERAL (STRATEGIC LAND NORTH HORSHAM) LIMITED

Project

LAND NORTH OF HORSHAM (RMA2) - EMPLOYMENT ROAD

Drawing Title

PLANTING PROPOSALS
(1 of 6)

Scale	Sheet Size	Date Plotted
1:500	A1	16/06/2026

Client Ref.	Drawing Ref.	Drawing No.	Version
-	2898-5-2-20	DR-0002	S5-P8