


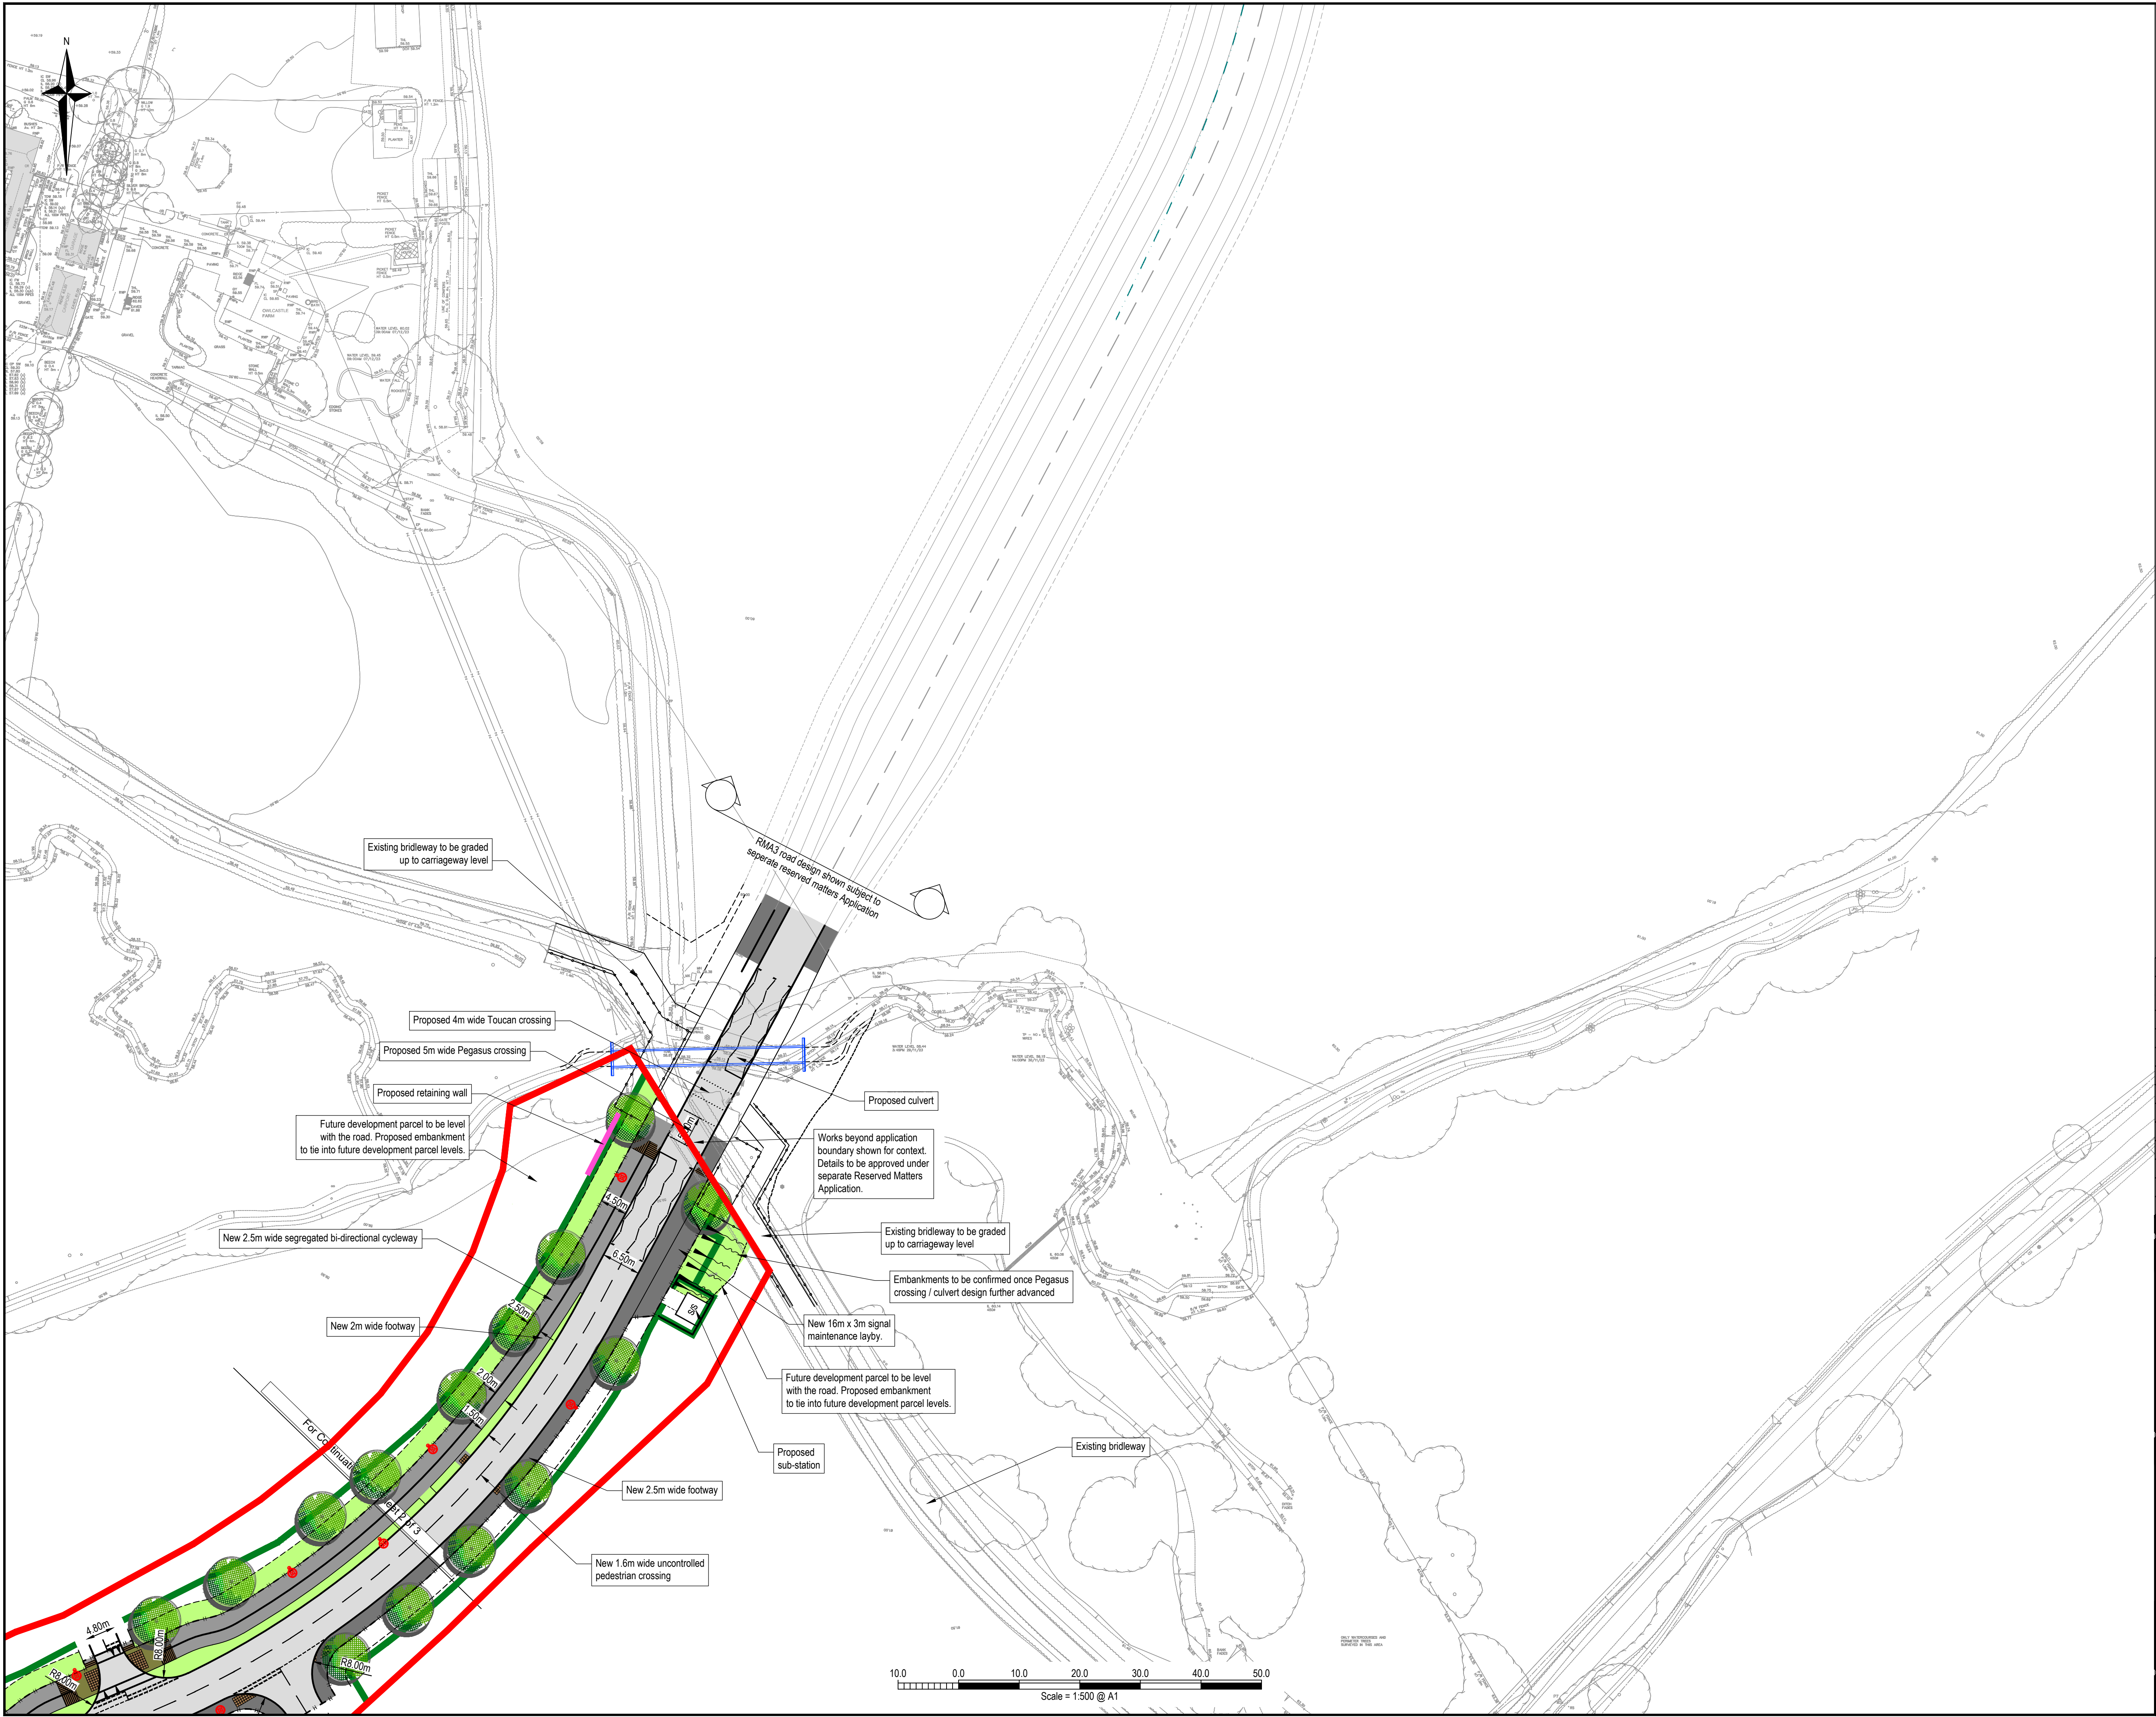

NOTES

1. This drawing is to be read in conjunction with all relevant documents and specifications.
2. Scaleable for planning purposes only.
3. This drawing has been prepared for information purposes only and must not be used for tender of construction purposes.
4. White lining is show indicatively only and subject to detailed design.
5. Tactile paving requirements to be confirmed at detailed design.

KEY

	Application boundary.
	Proposed asphalt carriageway construction.
	Segregated footway / cycleway.
	Proposed footpath.
	Proposed shared footway/cycleway.
	Proposed verge / landscape.
	Proposed off-site foot/cycleway. Refer to Landscape Architect's drawings for surfacing details.
	Buff blister tactile paving
	Red blister tactile paving
	Corduroy / Cycle tactile paving
	Proposed post and four rail fence
	Proposed highway boundary
	8m street lighting column, neutral white colour temperature. Refer to Enervoo drawings EVO20036006-LD-001 - 004 for further details.

P14	Landscaping updated.	16/06/2026	DS	CS
P13	Street lighting amended. Verges / path layouts updated.	08/12/2025	AH	CS
P12	Application boundary changed.	12/09/2025	TH	CS
P11	Updated in accordance with RSA1.	03/09/2025	AH	CS
P10	Layout updated / trees added.	13/08/2025	AH	CS
P9	Layout updated.	05/08/2025	AH	CS
P8	Layout updated.	25/07/2025	AH	CS
P7	Layout updated.	15/04/2025	AH	CS
P6	Updated in accordance with client comment.	13/03/2025	AH	CS
P5	Residential parcel accesses amended.	03/03/2025	AH	CS
P4	Updated in accordance with LHA comments.	13/02/2025	AH	CS
P3	Updated in accordance with LHA comments.	04/02/2025	AH	CS
P2	Updated in accordance with LHA comments.	06/01/2025	AH	JB
Rev.	Description	Date	By	chkd

Glanville
Survey > Plan > Engineer

Civil Engineering

Structural Engineering

Transport Planning

Highways Engineering

Building Surveying

Geomatics

Hertfordshire | Oxfordshire | Cambridgeshire | Bristol

Client : **Legal & General
(Strategic Land North Horsham) Ltd**

Project : **Mowbray (Land North of Horsham)**

Title : **RMA2 – Employment Land
General Arrangement
Sheet 3 of 3**

Engineer : A. Harper Date : October 2024

Director : J. Birch Scale : 1:500 @ A1

Status : PLANNING

Drawing No. MOW-RMA2-PH2-1003	Rev P14
---	-------------------