



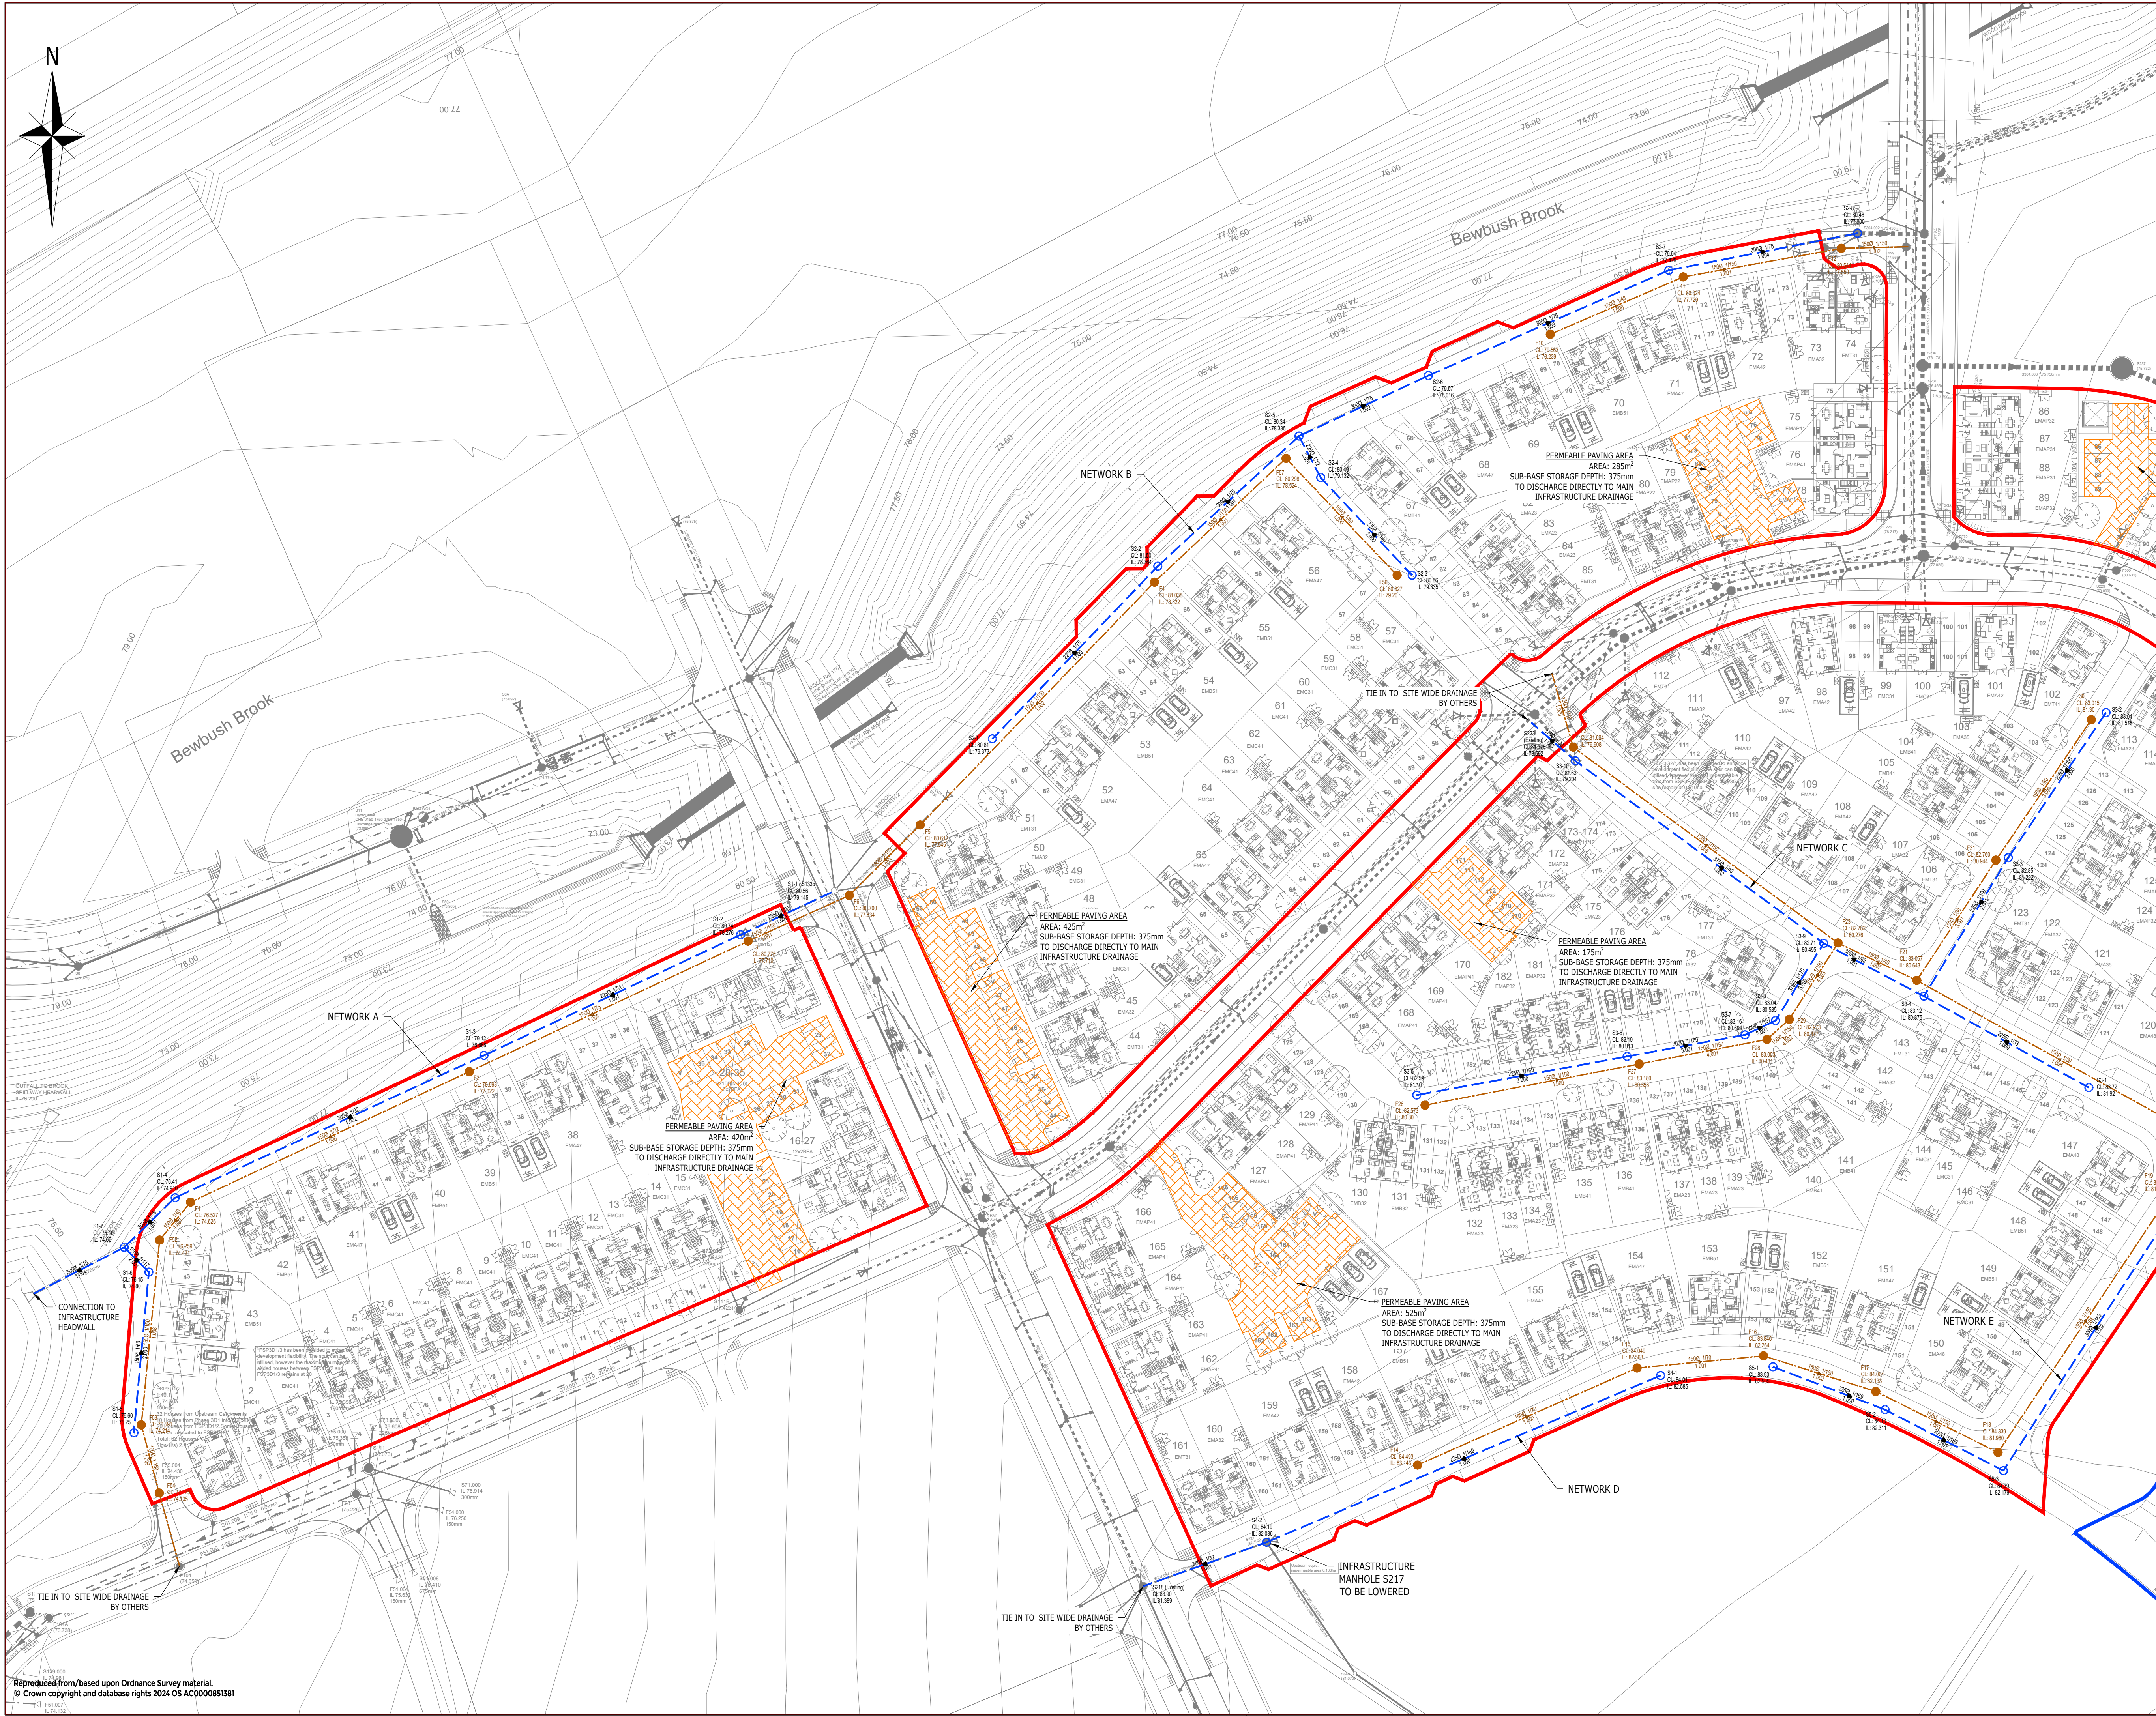


NOTES:

- THIS DRAWING IS TO BE READ IN CONJUNCTION WITH THE RELEVANT SPECIFICATION, INC. RISK ASSESSMENTS (SEE CDM NOTES) AND ALL OTHER RELATED DRAWINGS ISSUED BY THE ENGINEER.
- DO NOT SCALE FROM THIS DRAWING. WORK FROM FIGURED DIMENSIONS ONLY.
- ALL DIMENSIONS SHOWN ON THIS DRAWING ARE IN METRES UNLESS OTHERWISE STATED.
- ALL DIMENSIONS, LEVELS AND SURVEY GRID CO-ORDINATES ARE TO BE CHECKED ON SITE AND THE ENGINEER NOTIFIED IMMEDIATELY OF ANY DISCREPANCIES PRIOR TO THE COMMENCEMENT OF THE WORKS.
- NO DEVIATION FROM THE DETAILS SHOWN ON THIS DRAWING IS PERMITTED WITHOUT PRIOR PERMISSION FROM THE ENGINEER.
- ANY WORKS OUTSIDE RED SITE BOUNDARY ARE FOR INFORMATION PURPOSES ONLY. UNLESS SPECIFICALLY NOTED, ALL WORKS OUTSIDE THE SITE BOUNDARY WILL BE UNDERTAKEN BY OTHERS UNDER A SEPARATE CONTRACT.

LEGEND

- SITE BOUNDARY
- PHASE 3E - NO AMENDMENTS SOUGHT TO P
- PROPOSED ADOPTABLE FOUL WATER SEWER & MANHOLE (WITH MANHOLE REF. No.)
- PROPOSED ADOPTABLE SURFACE WATER SEWER & MANHOLE (WITH MANHOLE REF. No.)
- SITE WIDE SURFACE WATER DRAINAGE
- SITE WIDE FOUL WATER DRAINAGE
- PROPOSED PERMEABLE PAVING WITH GEO-CELLULAR SUB-BASE (95% VOIDS)

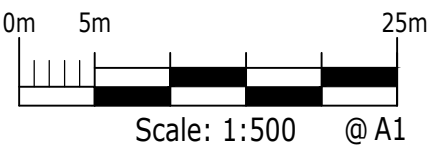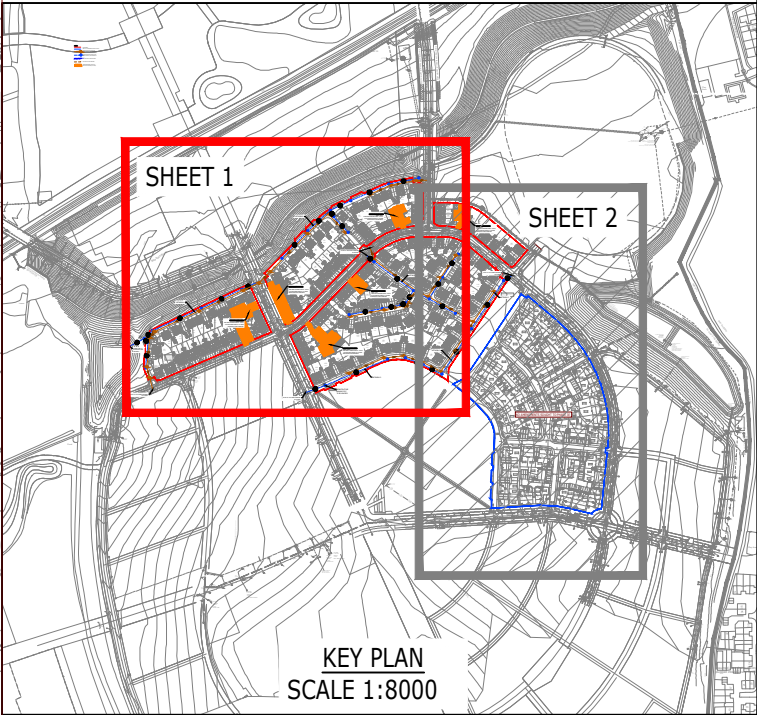

Rev/Description		Dm	Chk	App	Date
Purpose:		Status:			
FOR INFORMATION ONLY		-			
ARDENT CONSULTING ENGINEERS AN EMPLOYEE OWNED COMPANY Third Floor The Hallmark Building 52-56 Leadenhall Street London EC3M 5JE Tel: 020 7680 4088 Web: www.ardent-ce.co.uk E-mail: enquiries@ardent-ce.co.uk worksafe consultant www.smasitd.com MEMBER OF THE ASSOCIATION OF SMALL BUSINESS CONSULTANTS SSIP SAFETY ASSOCIATION OF SMALL BUSINESS CONSULTANTS ISO 9001 REGISTERED CERTIFICATE 					
Client					
TAYLOR WIMPEY SOUTH THAMES					
Project Title:					
KILNWOOD VALE, PHASE 3 DFG					
Drawing Title:					
MAIN DRAINAGE GENERAL ARRANGEMENT (SHEET 1 OF 2)					
Drawn by	Checked by	Approved by	Revision		
IL	MJR	MSL	-		
Scale	Date				
1:500@A1	12.12.2025				
Drawing Number					
2509520-ACE-XX-XX-DR-C-0005					