



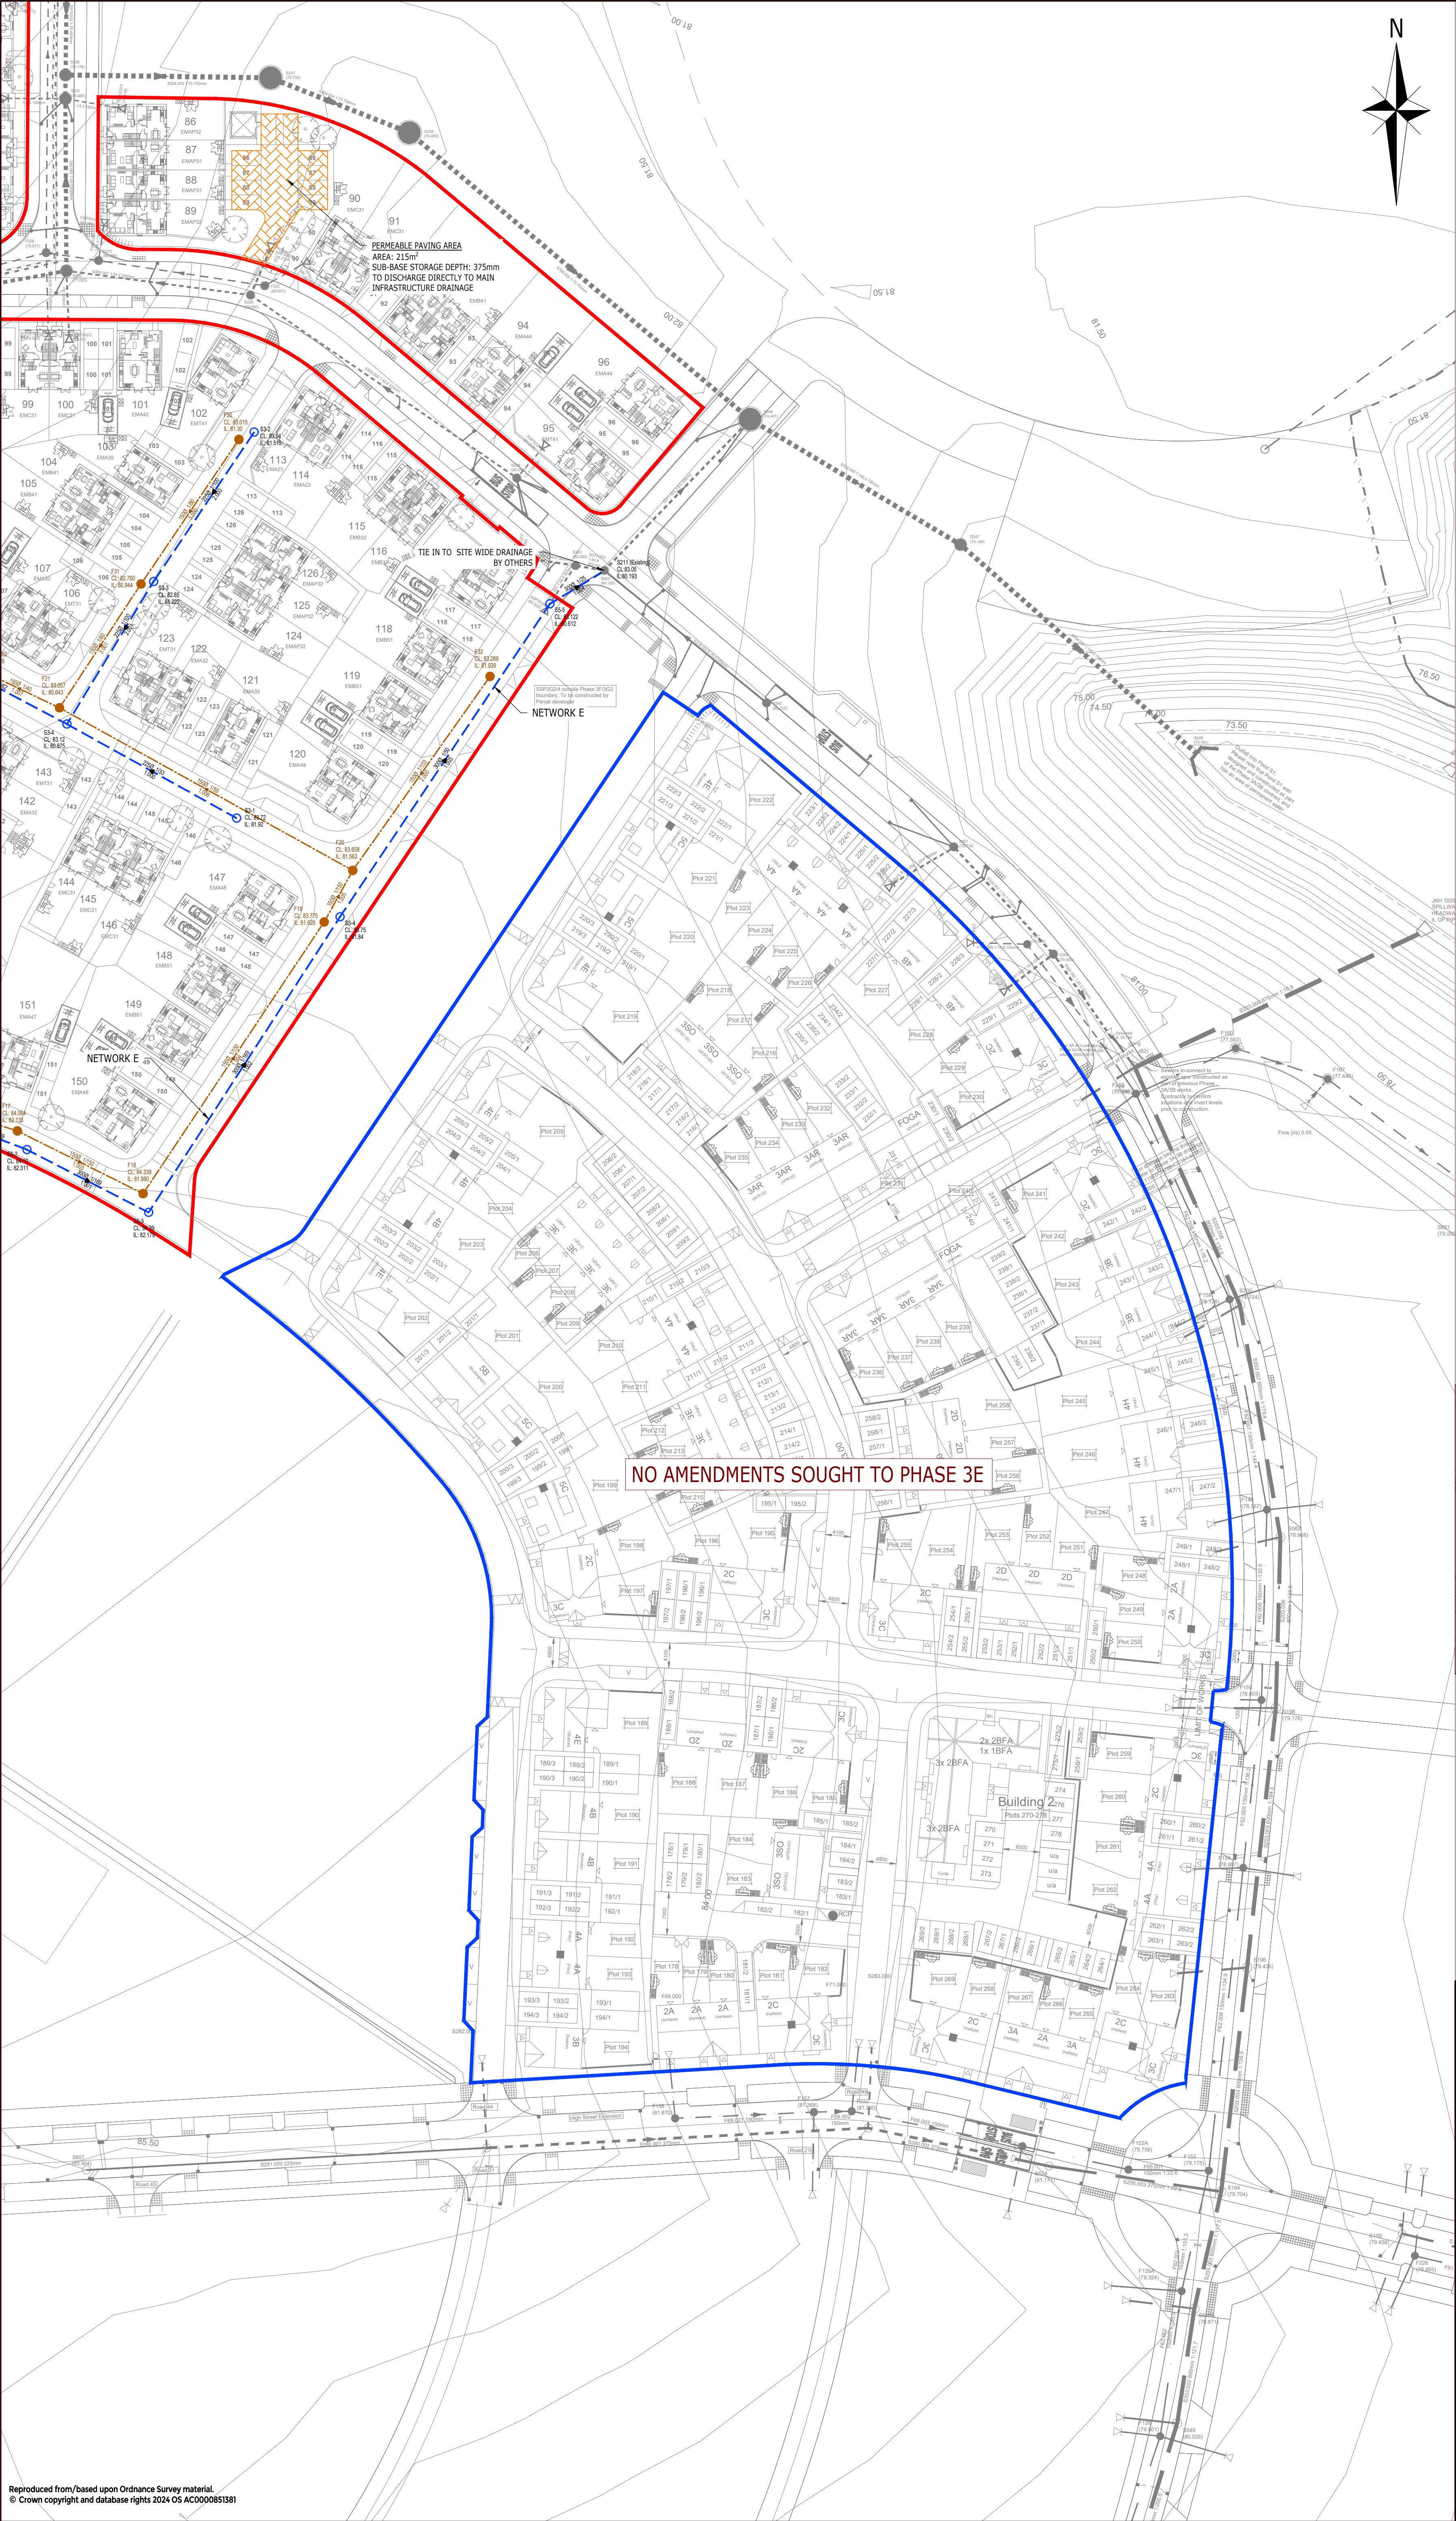

- NOTES:
- THIS DRAWING IS TO BE READ IN CONJUNCTION WITH THE RELEVANT SPECIFICATION, INC. RISK ASSESSMENTS (SEE CDM NOTES) AND ALL OTHER RELATED DRAWINGS ISSUED BY THE ENGINEER.
 - DO NOT SCALE FROM THIS DRAWING. WORK FROM FIGURED DIMENSIONS ONLY.
 - ALL DIMENSIONS SHOWN ON THIS DRAWING ARE IN METRES UNLESS OTHERWISE STATED.
 - ALL DIMENSIONS, LEVELS AND SURVEY GRID CO-ORDINATES ARE TO BE CHECKED ON SITE AND THE ENGINEER NOTIFIED IMMEDIATELY OF ANY DISCREPANCIES PRIOR TO THE COMMENCEMENT OF THE WORKS.
 - NO DEVIATION FROM THE DETAILS SHOWN ON THIS DRAWING IS PERMITTED WITHOUT PRIOR PERMISSION FROM THE ENGINEER.
 - ANY WORKS OUTSIDE RED SITE BOUNDARY ARE FOR INFORMATION PURPOSES ONLY. UNLESS SPECIFICALLY NOTED, ALL WORKS OUTSIDE THE SITE BOUNDARY WILL BE UNDERTAKEN BY OTHERS UNDER A SEPARATE CONTRACT.

- LEGEND
- SITE BOUNDARY
 - PHASE 3E - NO AMENDMENTS SOUGHT TO PHASE 3E
 - PROPOSED ADOPTABLE FOUL WATER SEWER & MANHOLE (WITH MANHOLE REF. No.)
 - PROPOSED ADOPTABLE SURFACE WATER SEWER & MANHOLE (WITH MANHOLE REF. No.)
 - SITE WIDE SURFACE WATER DRAINAGE
 - SITE WIDE FOUL WATER DRAINAGE
 - PROPOSED PERMEABLE PAVING WITH GEO-CELLULAR SUB-BASE (95% VOIDS)

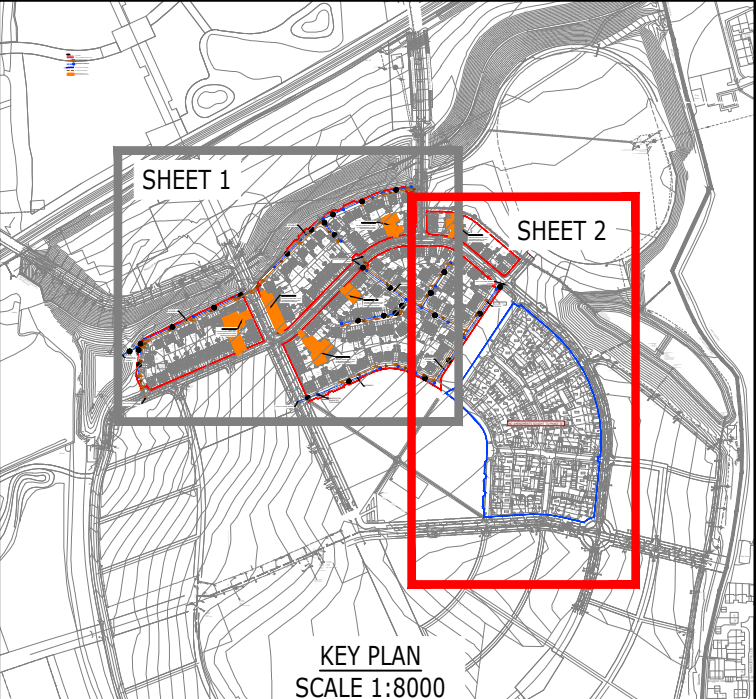

Rev	Description	Drm	Chk	App	Date
Purpose:	FOR INFORMATION ONLY	Status:	-		

ARDENT CONSULTING ENGINEERS
AN EMPLOYEE OWNED COMPANY

Third Floor
The Hallmark Building
52-56 Leadenhall Street
London
EC3M 5JE
Tel: 020 7680 4088
Web: www.ardent-ce.co.uk
E-mail: enquiries@ardent-ce.co.uk

Client: TAYLOR WIMPEY SOUTH THAMES

Project Title: KILNWOOD VALE, PHASE 3 DFG

Drawing Title: MAIN DRAINAGE GENERAL ARRANGEMENT (SHEET 2 OF 2)

Drawn by	Checked by	Approved by	Revision
IL	MJR	MSL	-
Scale	Date		
1:500@A1	12.12.2025		

Drawing Number: 25.09520-ACE-XX-XX-DR-C-0006