


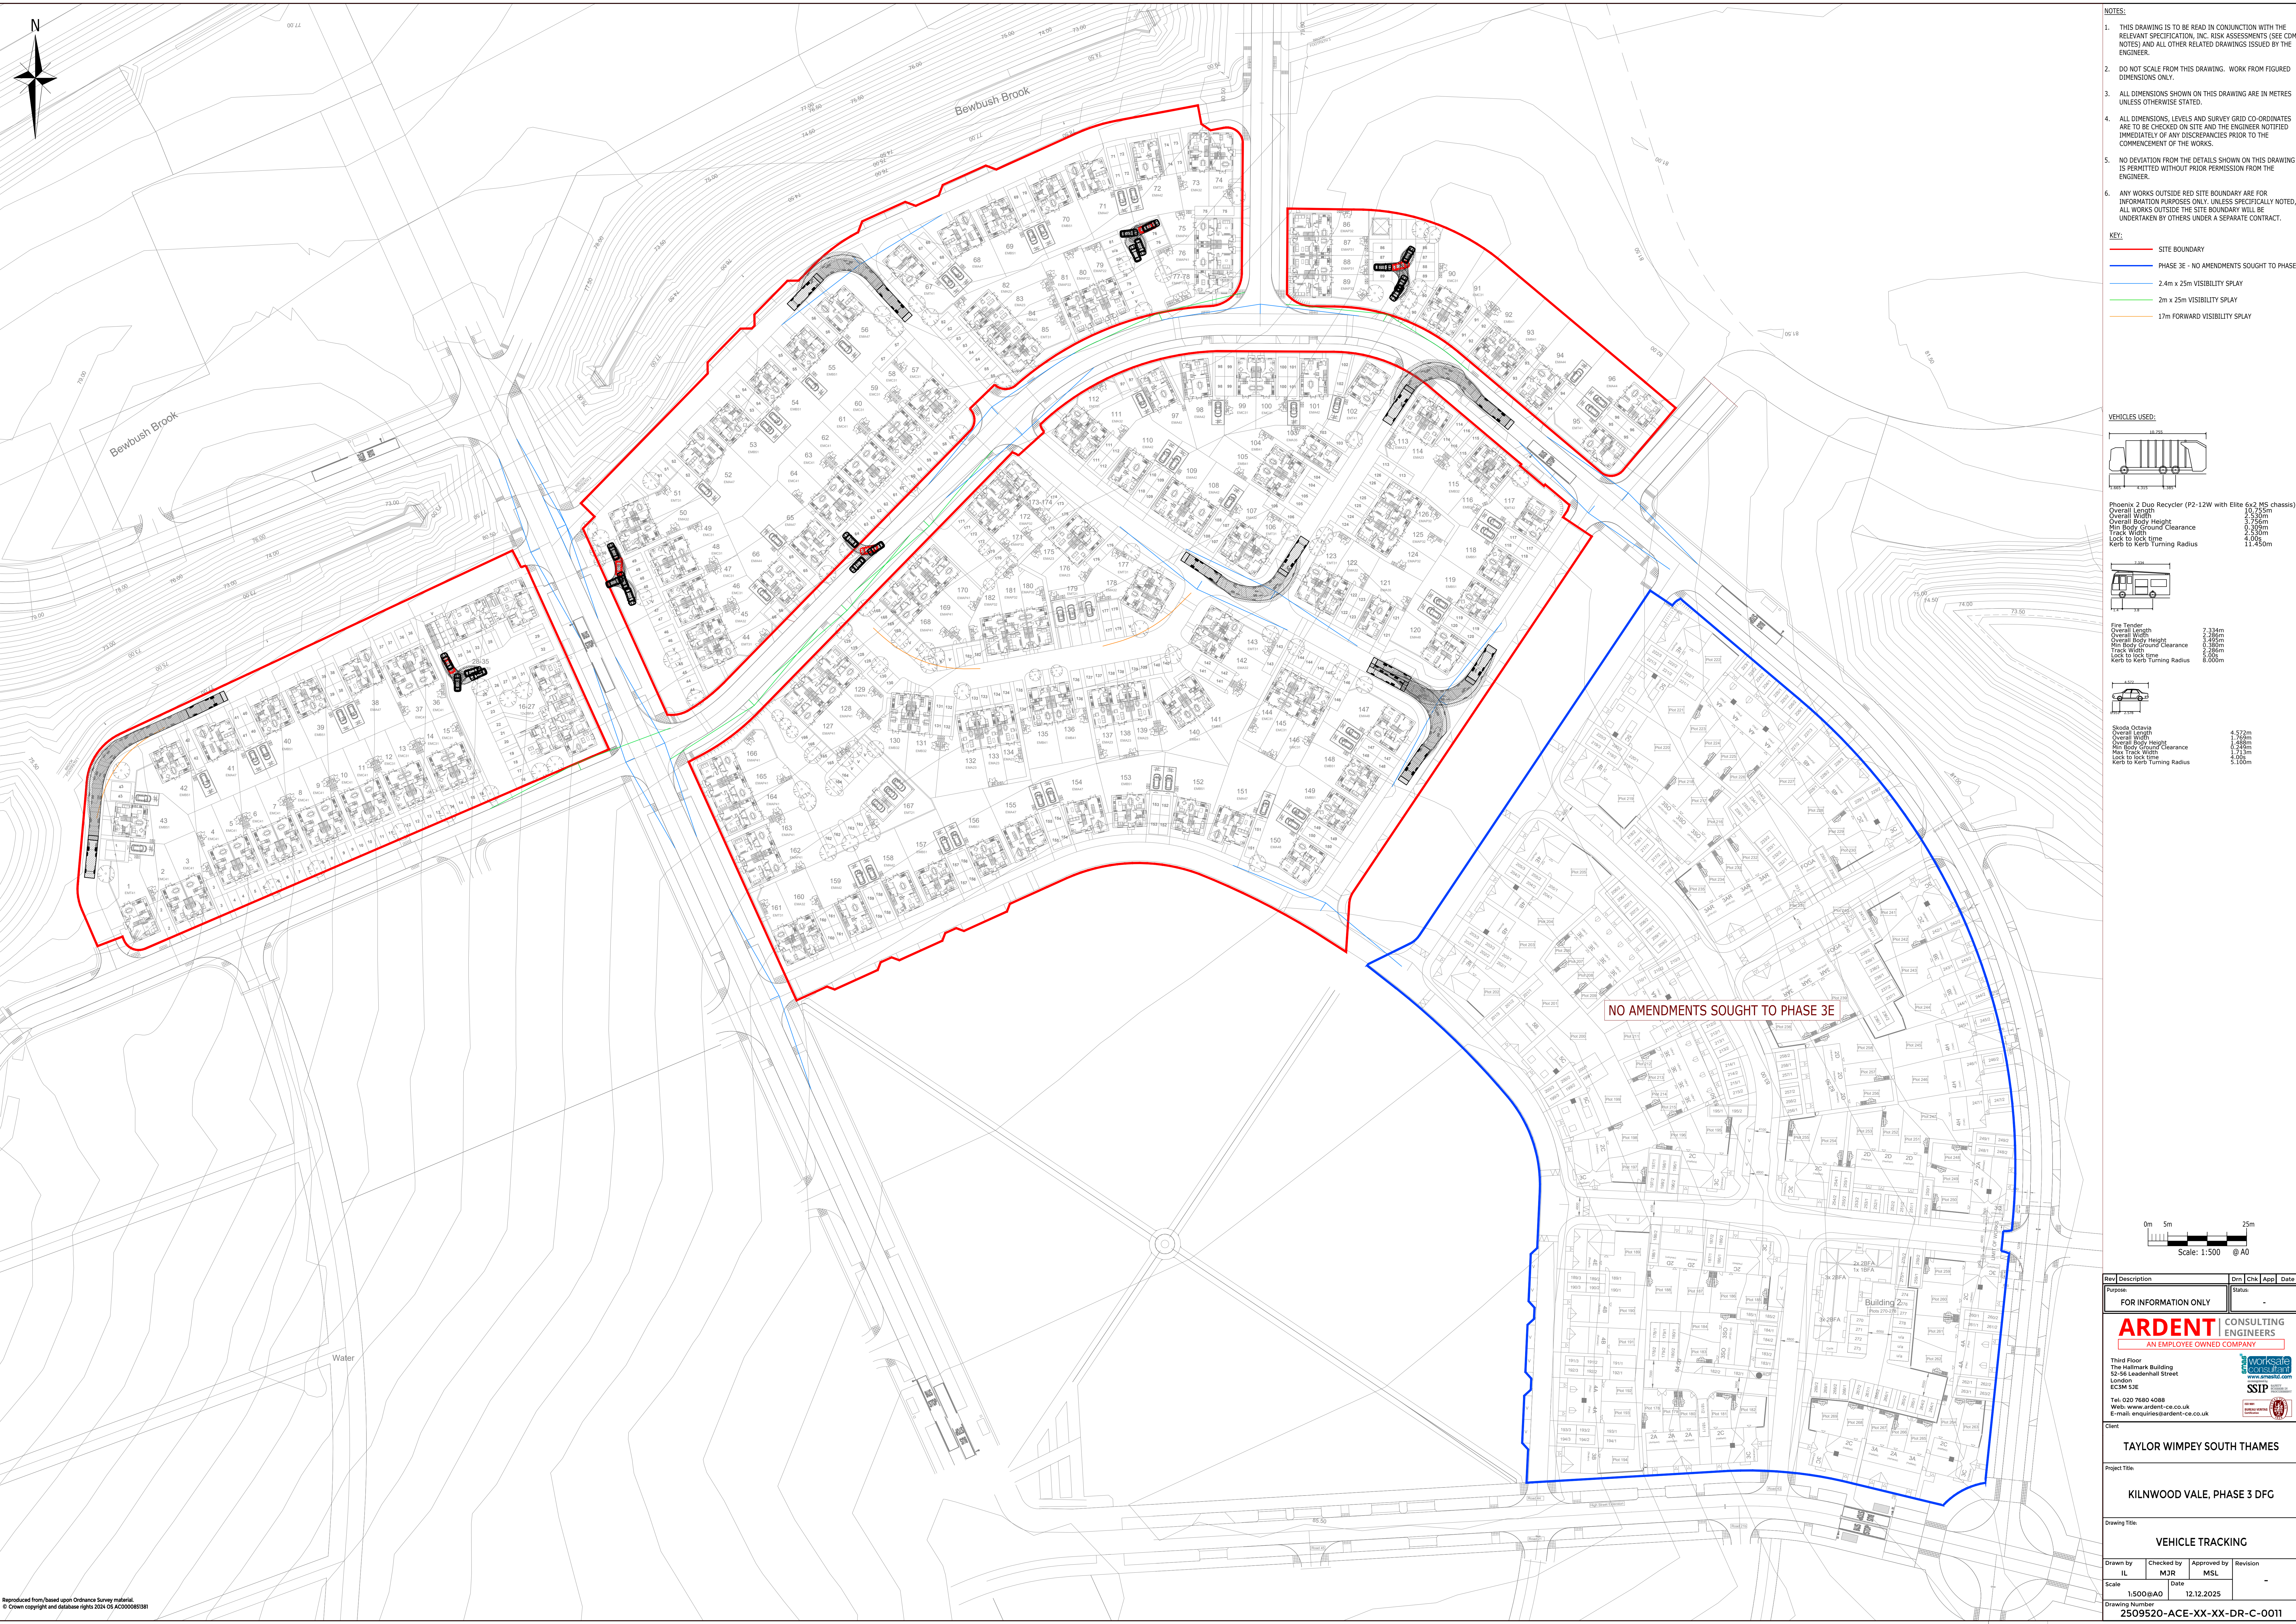

- NOTES:**
1. THIS DRAWING IS TO BE READ IN CONJUNCTION WITH THE RELEVANT SPECIFICATION, INC. RISK ASSESSMENTS (SEE COM NOTES) AND ALL OTHER RELATED DRAWINGS ISSUED BY THE ENGINEER.
 2. DO NOT SCALE FROM THIS DRAWING. WORK FROM FIGURED DIMENSIONS ONLY.
 3. ALL DIMENSIONS SHOWN ON THIS DRAWING ARE IN METRES UNLESS OTHERWISE STATED.
 4. ALL DIMENSIONS, LEVELS AND SURVEY GRID CO-ORDINATES ARE TO BE CHECKED ON SITE AND THE ENGINEER NOTIFIED IMMEDIATELY OF ANY DISCREPANCIES PRIOR TO THE COMMENCEMENT OF THE WORKS.
 5. NO DEVIATION FROM THE DETAILS SHOWN ON THIS DRAWING IS PERMITTED WITHOUT PRIOR PERMISSION FROM THE ENGINEER.
 6. ANY WORKS OUTSIDE RED SITE BOUNDARY ARE FOR INFORMATION PURPOSES ONLY. UNLESS SPECIFICALLY NOTED, ALL WORKS OUTSIDE THE SITE BOUNDARY WILL BE UNDERTAKEN BY OTHERS UNDER A SEPARATE CONTRACT.

- KEY:**
- SITE BOUNDARY
 - PHASE 3E - NO AMENDMENTS SOUGHT TO PHASE
 - 24m x 25m VISIBILITY SPRAY
 - 2m x 25m VISIBILITY SPRAY
 - 17m FORWARD VISIBILITY SPRAY

VEHICLES USED:

Phoenix 2 Dup Recycler (P2-12W with Elite 6x2 MS chassis)

Overall Length	10.35m
Overall Width	2.53m
Overall Body Height	2.75m
Min Body Ground Clearance	0.38m
Track Width	0.38m
Lock to lock time	4.00s
Kerb to Kerb Turning Radius	11.450m

Fire Tender

Overall Length	7.334m
Overall Width	2.42m
Overall Body Height	3.495m
Min Body Ground Clearance	0.38m
Track Width	0.38m
Lock to lock time	6.00s
Kerb to Kerb Turning Radius	8.000m

Skoda Octavia

Overall Length	4.572m
Overall Width	1.92m
Overall Body Height	1.488m
Min Body Ground Clearance	0.105m
Max Track Width	1.713m
Lock to lock time	1.00s
Kerb to Kerb Turning Radius	5.100m

NO AMENDMENTS SOUGHT TO PHASE 3E