


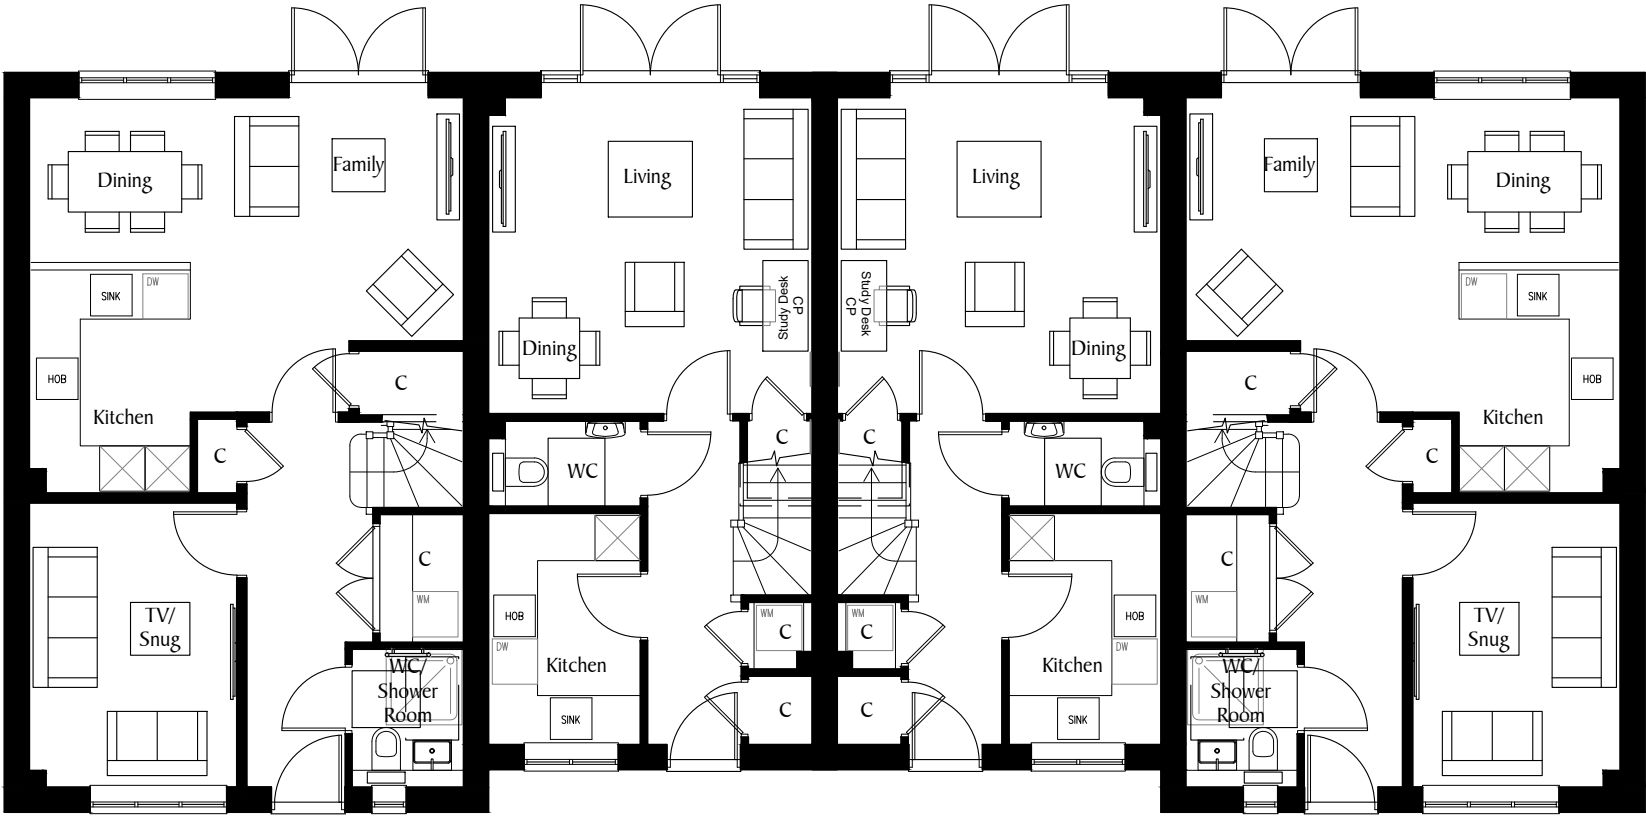

M3.4 Plot 185      M2.2 Plot 184      M2.2 Plot 183      M3.4 Plot 182

Ground Floor



M3.4 Plot 185      M2.2 Plot 184      M2.2 Plot 183      M3.4 Plot 182

First Floor