



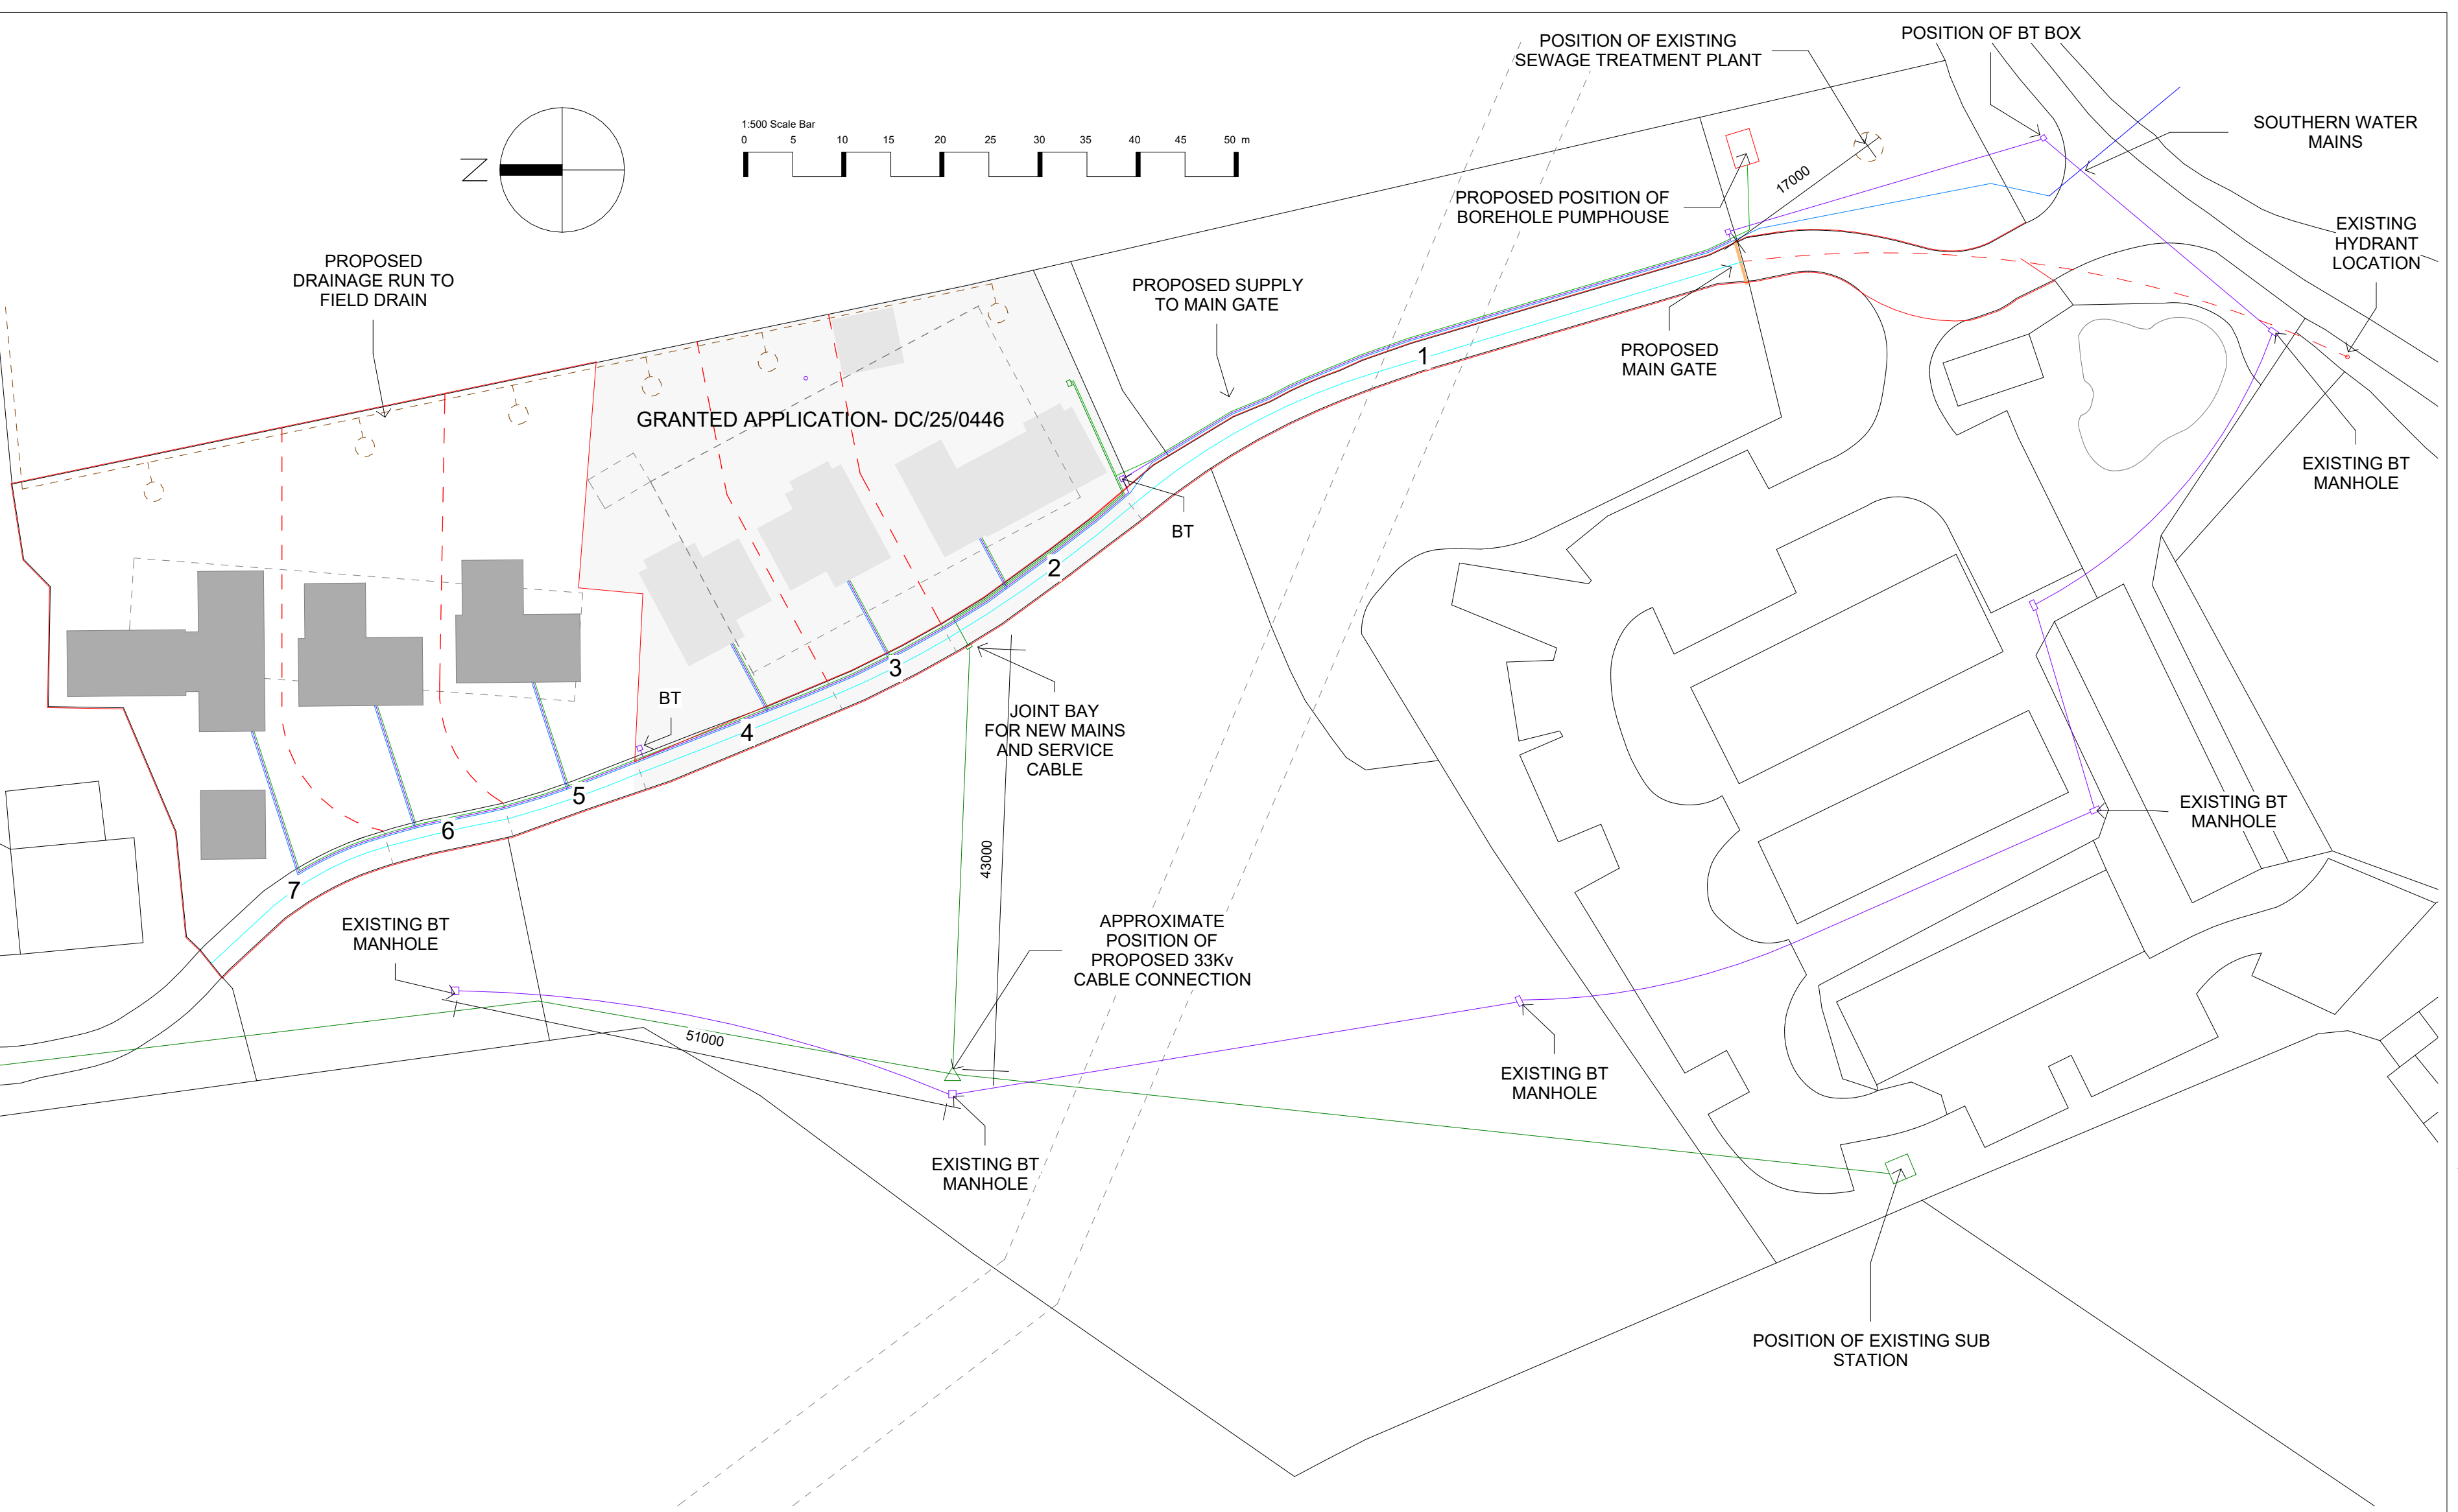

- | ACCESS ROAD DISTANCES | |
|-----------------------|--------|
| 1. | 67,744 |
| 2. | 22,983 |
| 3. | 13,024 |
| 4. | 21,344 |
| 5. | 14,293 |
| 6. | 12,570 |
| 7. | 21,910 |

- DISTANCES FROM
HYDRANT TO FAR END
OF PLOT ALONG
ACCESS ROAD
- | | |
|---------|---------|
| PLOT 1. | 202,638 |
| PLOT 2. | 215,208 |
| PLOT 3. | 237,118 |
| TO GATE | 63,250 |

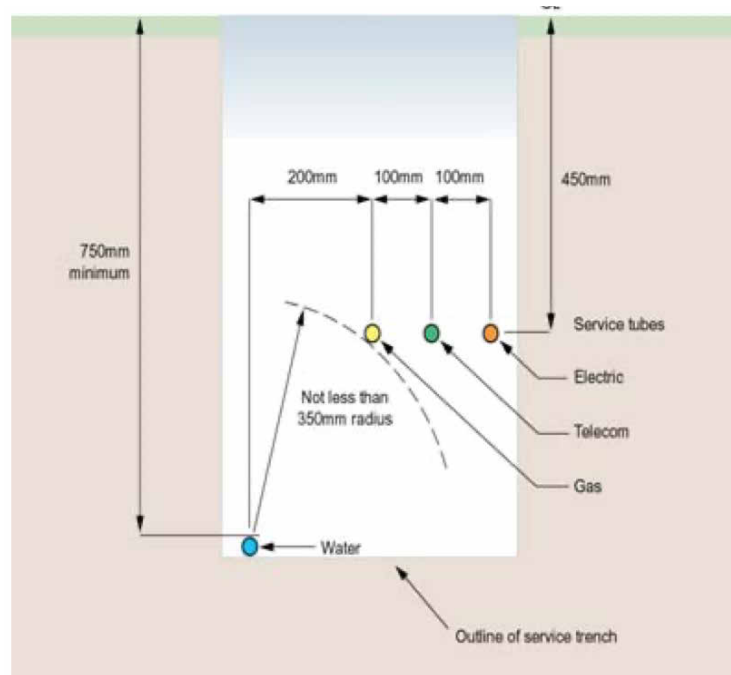

Revision	Description	Date	Drawn	project	Long Barn, Crays Lane,	Goose Green, RH20 2LR	 New Form Architecture your vision delivered	5 The Cairns Charlestown, Fife, K11 3EP tele 07843022953 email info@newformarchitecture.com web www.newformarchitecture.com
				client	Tri-Star Fire			
				title	Proposed Site Services			
				status	PLANNING			
				scale	drawing number	rev		
				As indicated@A1	PL-GA-13			