


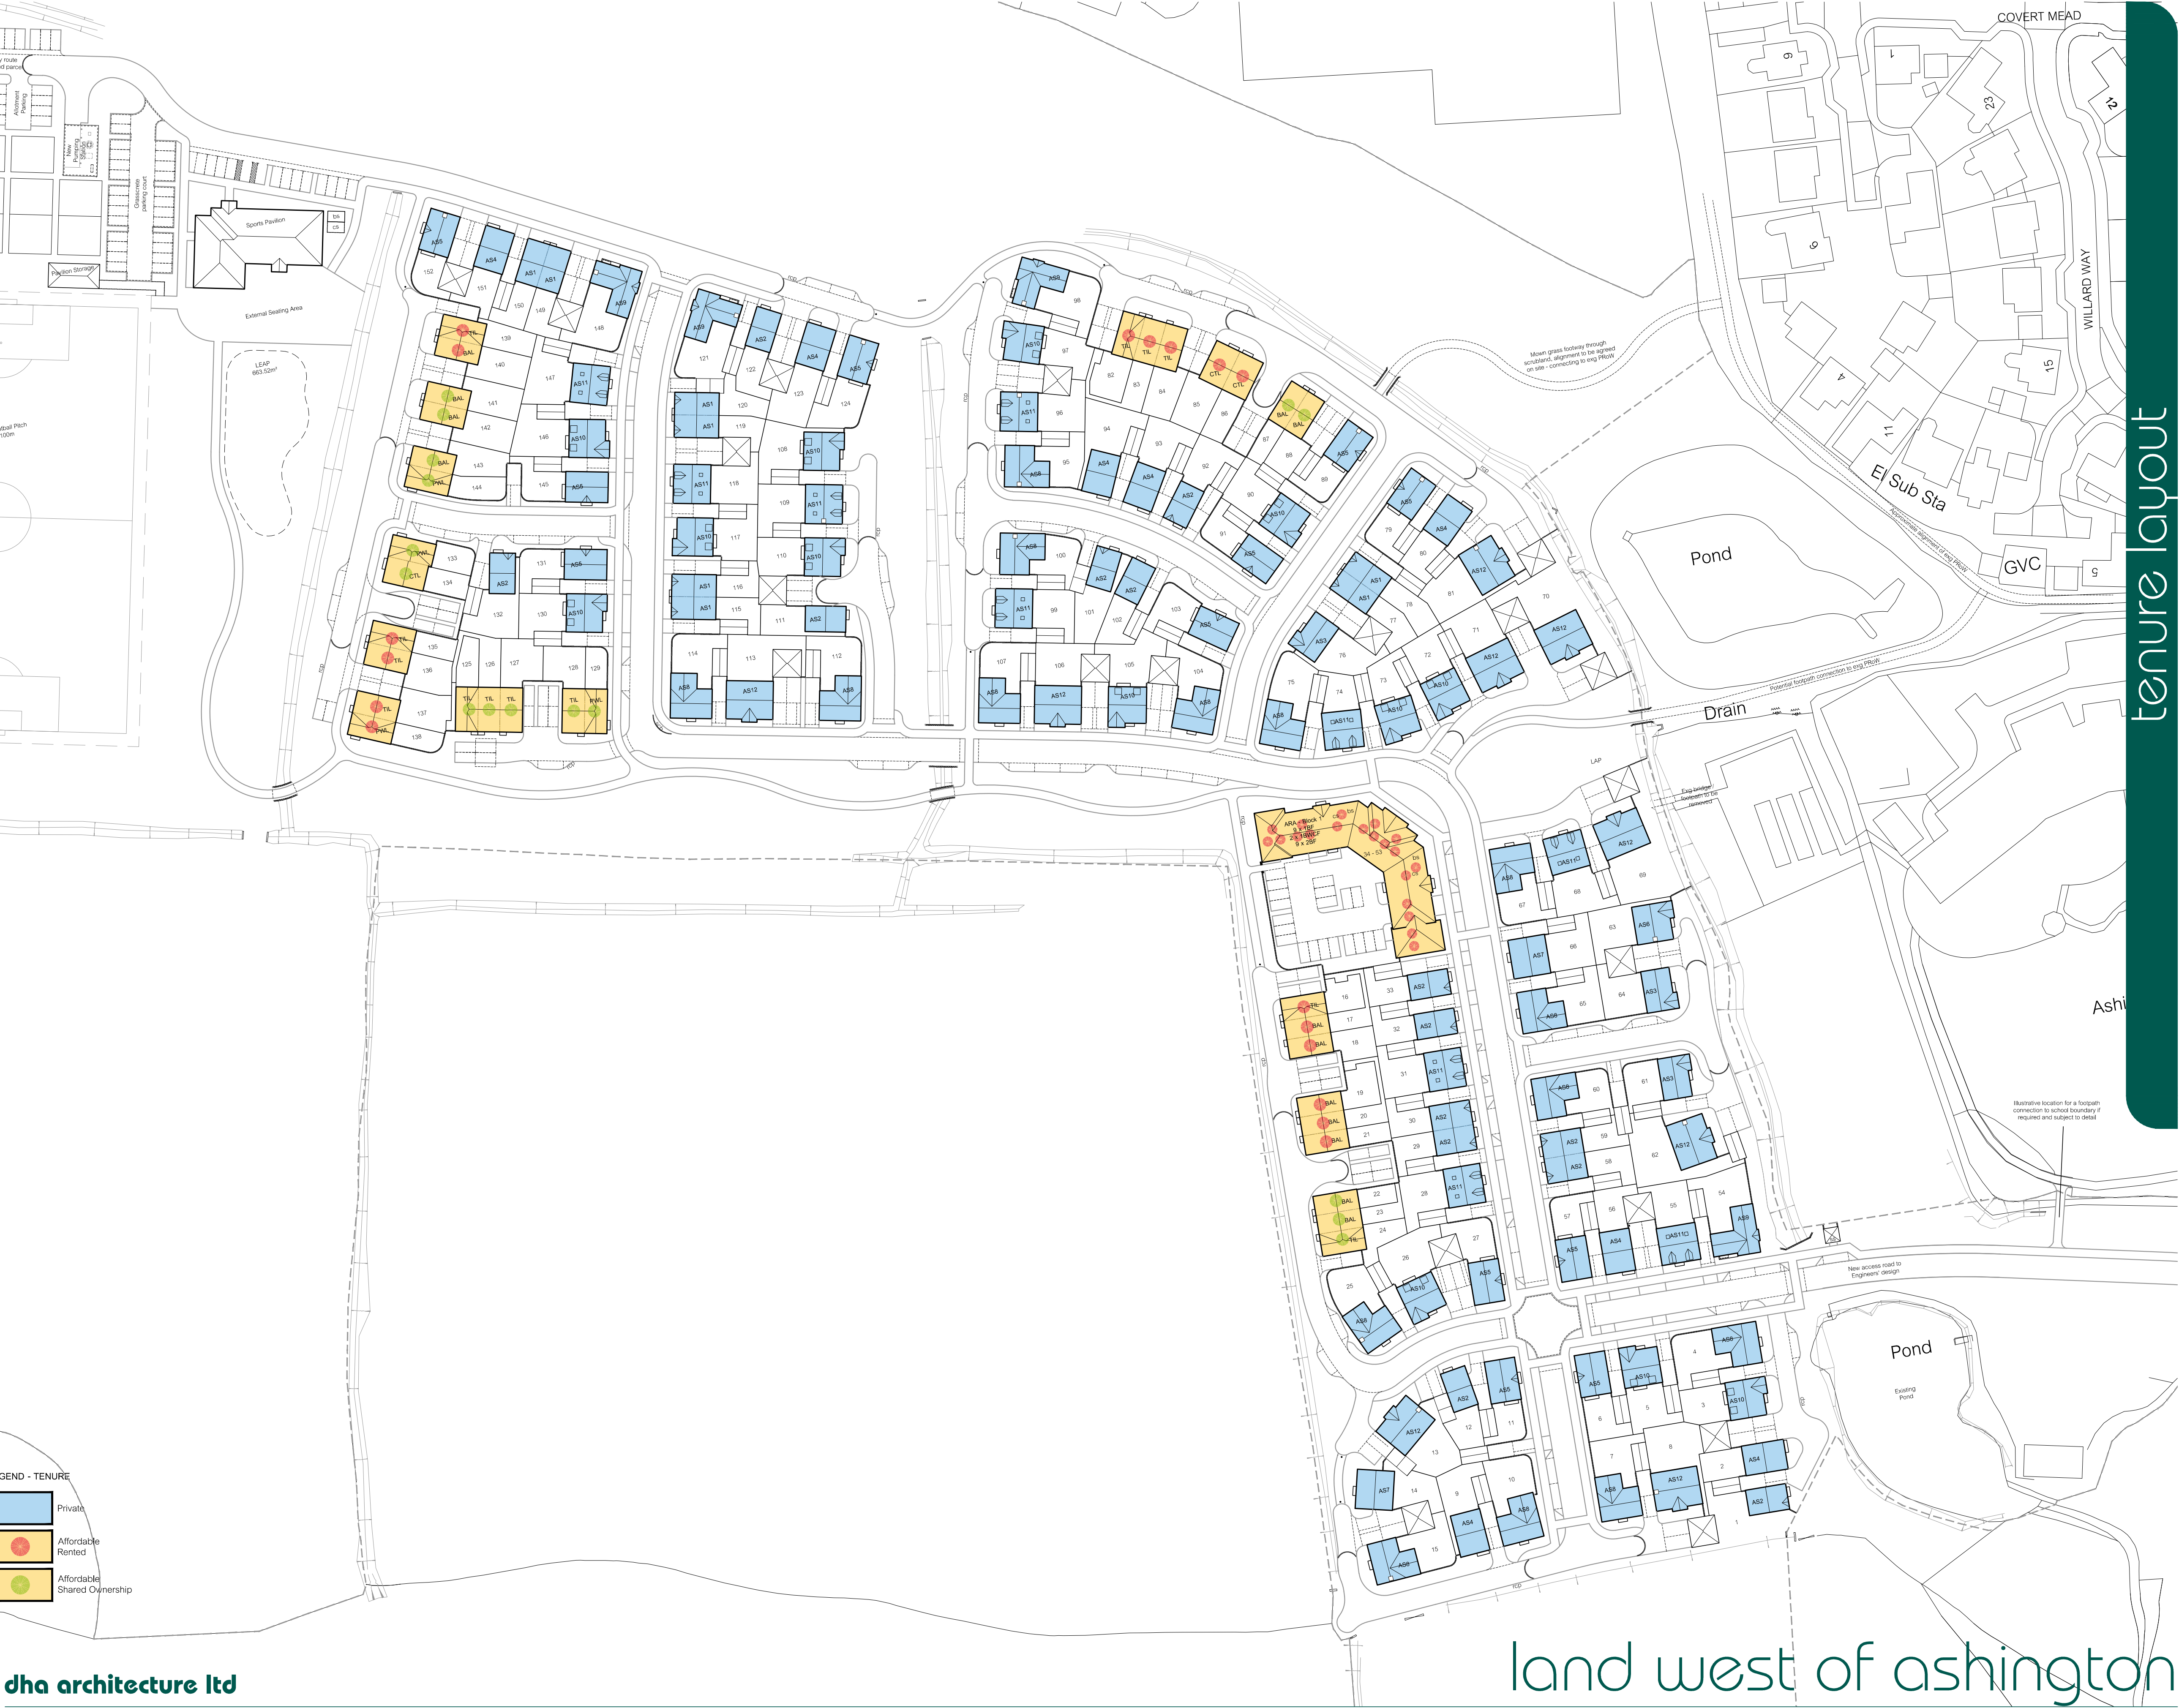

SCHEDULE OF ACCOMMODATION		
Housetype	Description	Qty
Private Houses		
AS1	2 Bed House - 2B3P - M4(2)	8
AS2	2 Bed House - 2B4P - M4(2)	14
AS3	3 Bed House - 3B6P - M4(2)	3
AS4	3 Bed House - 3B4P - M4(2)	8
AS5	3 Bed House - 3B4P - M4(2)	12
AS6	3 Bed House - 3B5P - M4(2)	1
AS7	3 Bed House - 3B6P - M4(2)	2
AS8	3 Bed House - 3B5P - M4(2)	15
AS9	4 Bed House - 4B5P - M4(2)	4
AS10	4 Bed House - 2.5 storey - 4B7P - M4(2)	13
AS11	4 Bed House 2.5 storey - 4B8P - M4(2)	10
AS12	5 Bed House - 5B8P - M4(2)	9
Private Total		99
Affordable		
Shared Ownership Houses		
BAL	The Baker-Life - 2 Bed House - 2B4P - M4(2)	7
TIL	The Tillman-Life - 3 Bed House - 3B5P - M4(2)	5
PWL	The Ploughwright-Life - 3 Bed House - 3B5P - M4(2)	3
CTL	The Cartographer-Life - 4 Bed House - 4B5P - M4(2)	1
Houses Total		16
Shared Ownership Total		16
Affordable Rent Houses		
BAL	The Baker-Life - 2 Bed House - 2B4P - M4(2)	6
TIL	The Tillman-Life - 3 Bed House - 3B5P - M4(2)	8
PWL	The Ploughwright-Life - 3 Bed House - 3B5P - M4(2)	1
CTL	The Cartographer-Life - 4 Bed House - 4B5P - M4(2)	2
Houses Total		17
Apartments		
BLOCK 1		
1BF	The Hawk - 1 Bed Apartment - 1B2P - M4(2)	4
1BF	The Pucella - 1 Bed Apartment - 1B2P - M4(2)	5
2BF	The Ulu - 2 Bed Apartment - 2B4P - M4(2)	6
1BF-WG	The Canthook - 1 Bed Apartment - 1B2P - M4(3)	2
2BF	The Tedder - 2 Bed Apartment - 2B4P - M4(2)	3
Apartments Total		20
Affordable Rent Total		37
Affordable Total		53
Overall Total		152



dha architecture ltd

Brooklands Farm Business Park
Bottle Lane
Binfield
Berkshire
RG42 5QX

t. 0118 934 9666
e. surname@dhaarchitecture.co.uk
w. www.dhaarchitecture.co.uk

G 13.06.25 SP Updated to accord with Planning Layout 01-G
F 08.04.25 CC Block updated following change of mix requested by RP
JH Affordable mix revised.

E 06.03.25 JeH Updated to accord with Planning Layout 01-E
D 07.06.24 JeH Updated to accord with Planning Layout 01-D
C 12.12.23 JeH Updated to accord with Planning Layout 01-C
B 09.11.23 JeH Updated to accord with Planning Layout 01-B
A 17.08.23 JeH Updated to accord with Planning Layout 01-A
rev date by details

Tenure Layout

reference 062009-BEL-SL-04

22.12.2022 created
NTS @ A1 scaling
JeH contact
G revision