




PROPOSED MEZZANINE LAYOUT PLAN - 1:100

NOTES

Developers Drawing Number(s):

141_Horsham(RevN)


AREAS (FOR RETAIL PURPOSES ONLY)

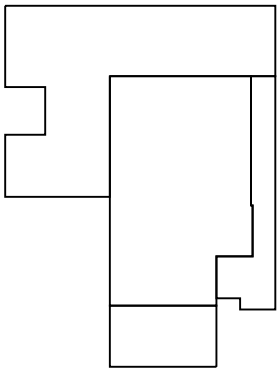


PROPOSED MEZZANINE RETAIL AREA = 31.5sq.m/339sq.ft

PROPOSED SURGERY AREA = 134.7sq.m/1450sq.ft

PROPOSED MEZZANINE AMENITY AREA = 158.3sq.m/1704sq.ft

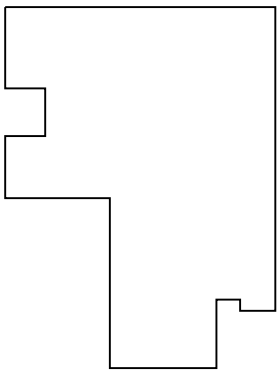


GROSS MEZZANINE FLOOR AREA = 324.5sq.m/3493sq.ft

 


PROPOSED RETAIL AREA = 557.4sq.m/6000sq.ft

PROPOSED AMENITY AREA = 90.0sq.m/969sq.ft

 

GROSS GROUND FLOOR AREA = 647.2sq.m/6966sq.ft

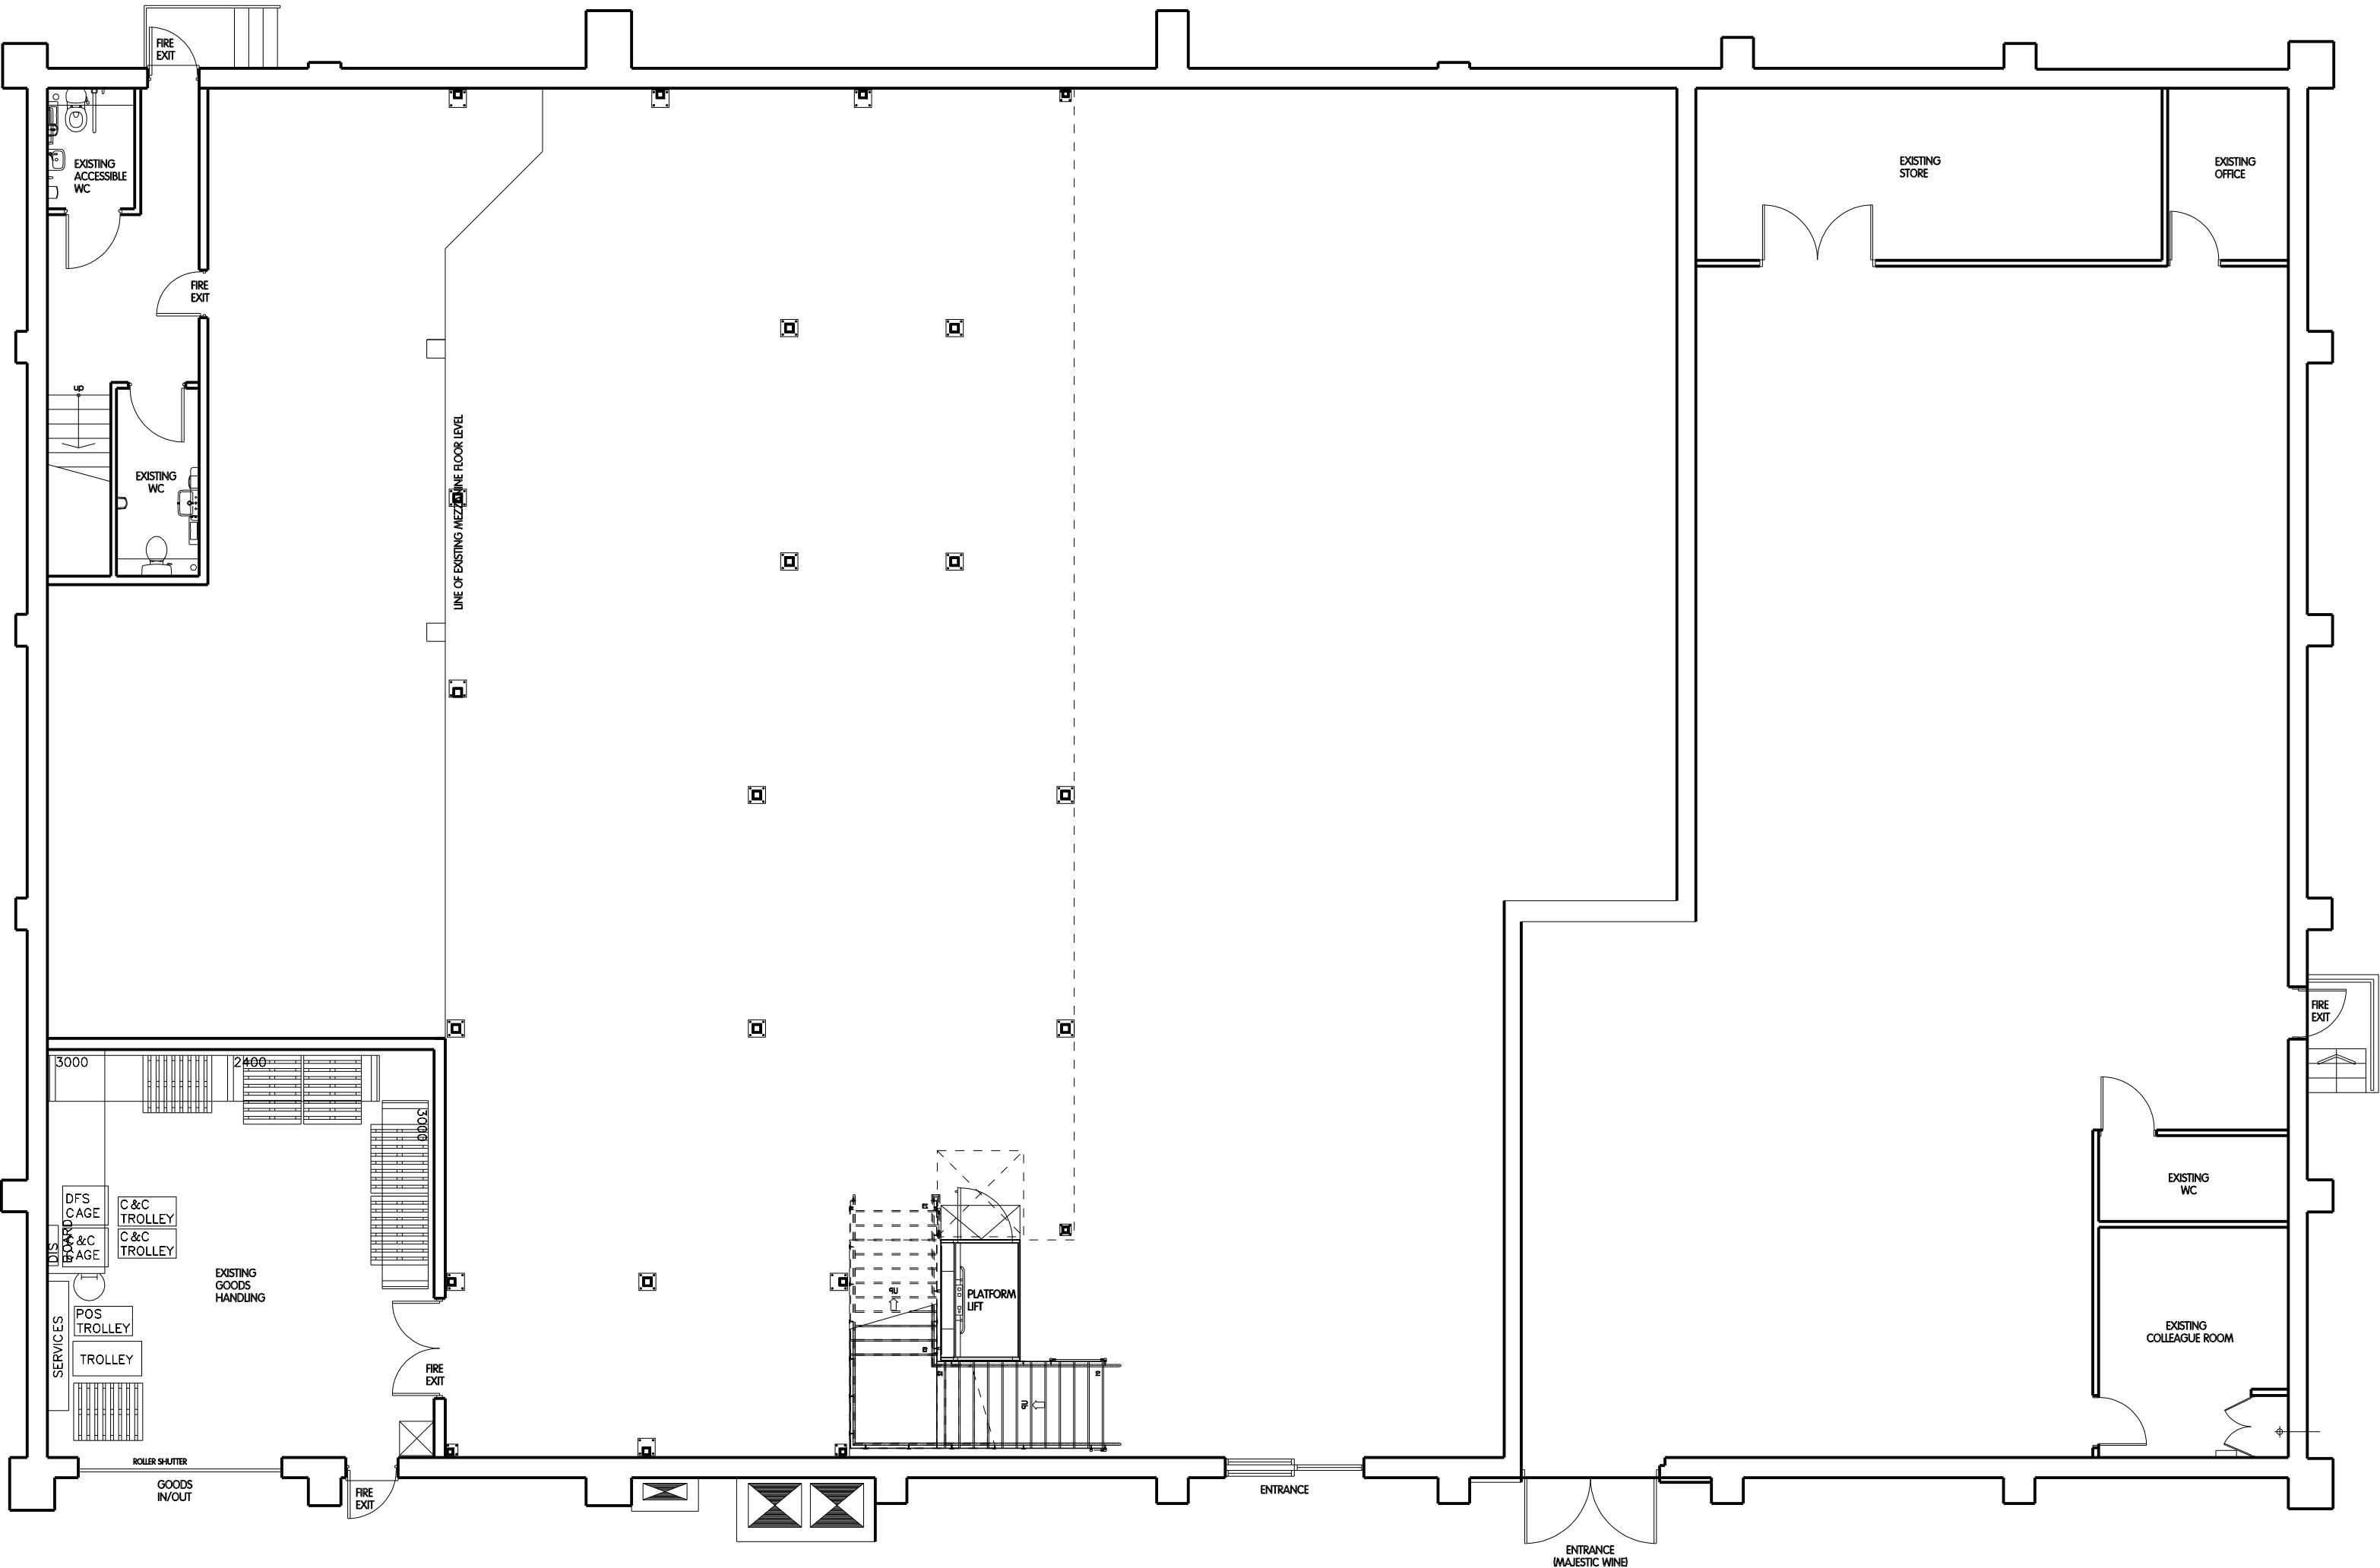

PROPOSED GROUND FLOOR LAYOUT PLAN - 1:100

NWD Architects

NWD Architects Ltd
Old Coach Road, Kelsall, Tarporley, Cheshire, CW6 0QJ
01829 751555
enquiries@nwdarchitects.co.uk nwdarchitects.co.uk

CLIENT
Vets4Pets
Isambard House,
Fire Fly Avenue,
Swindon, SN2 2EH



PROJECT
HORSHAM
55-69 East St, Horsham, RH12 1HR

DESCRIPTION
Proposed Ground Floor and Mezzanine Layout Plan

SCALE A1
1:100, 1:500

SCALE A3

DATE
12 January 2026

DRAWN BY
MJT

DRAWING NO.

REVISION

8072/02

E

ALL DIMENSIONS TO BE CHECKED ON SITE.
WRITTEN DIMENSION TO BE TAKEN IN PREFERENCE TO SCALED. COPYRIGHT © 2015.
Except where otherwise stated all rights, including copyright, in the content of these
drawings and designs belong to NWD Architects Ltd.
You are not permitted to copy, digitise, adapt or change these materials without the
prior written permission of NWD Architects Ltd.

A1 - 1:100 0 1 2 3 4 5 metres

REV DATE	DESCRIPTION	BY	REV DATE	DESCRIPTION	BY
A	21.01.26 Vets revised	MJT	E	31.03.26 Revisions following design team meeting and format requests	MJT
B	10.02.26 Layout revised	MJT			
C	11.03.26 Door added to office	MJT			
D	24.03.26 Scale bar revised	MJT			