


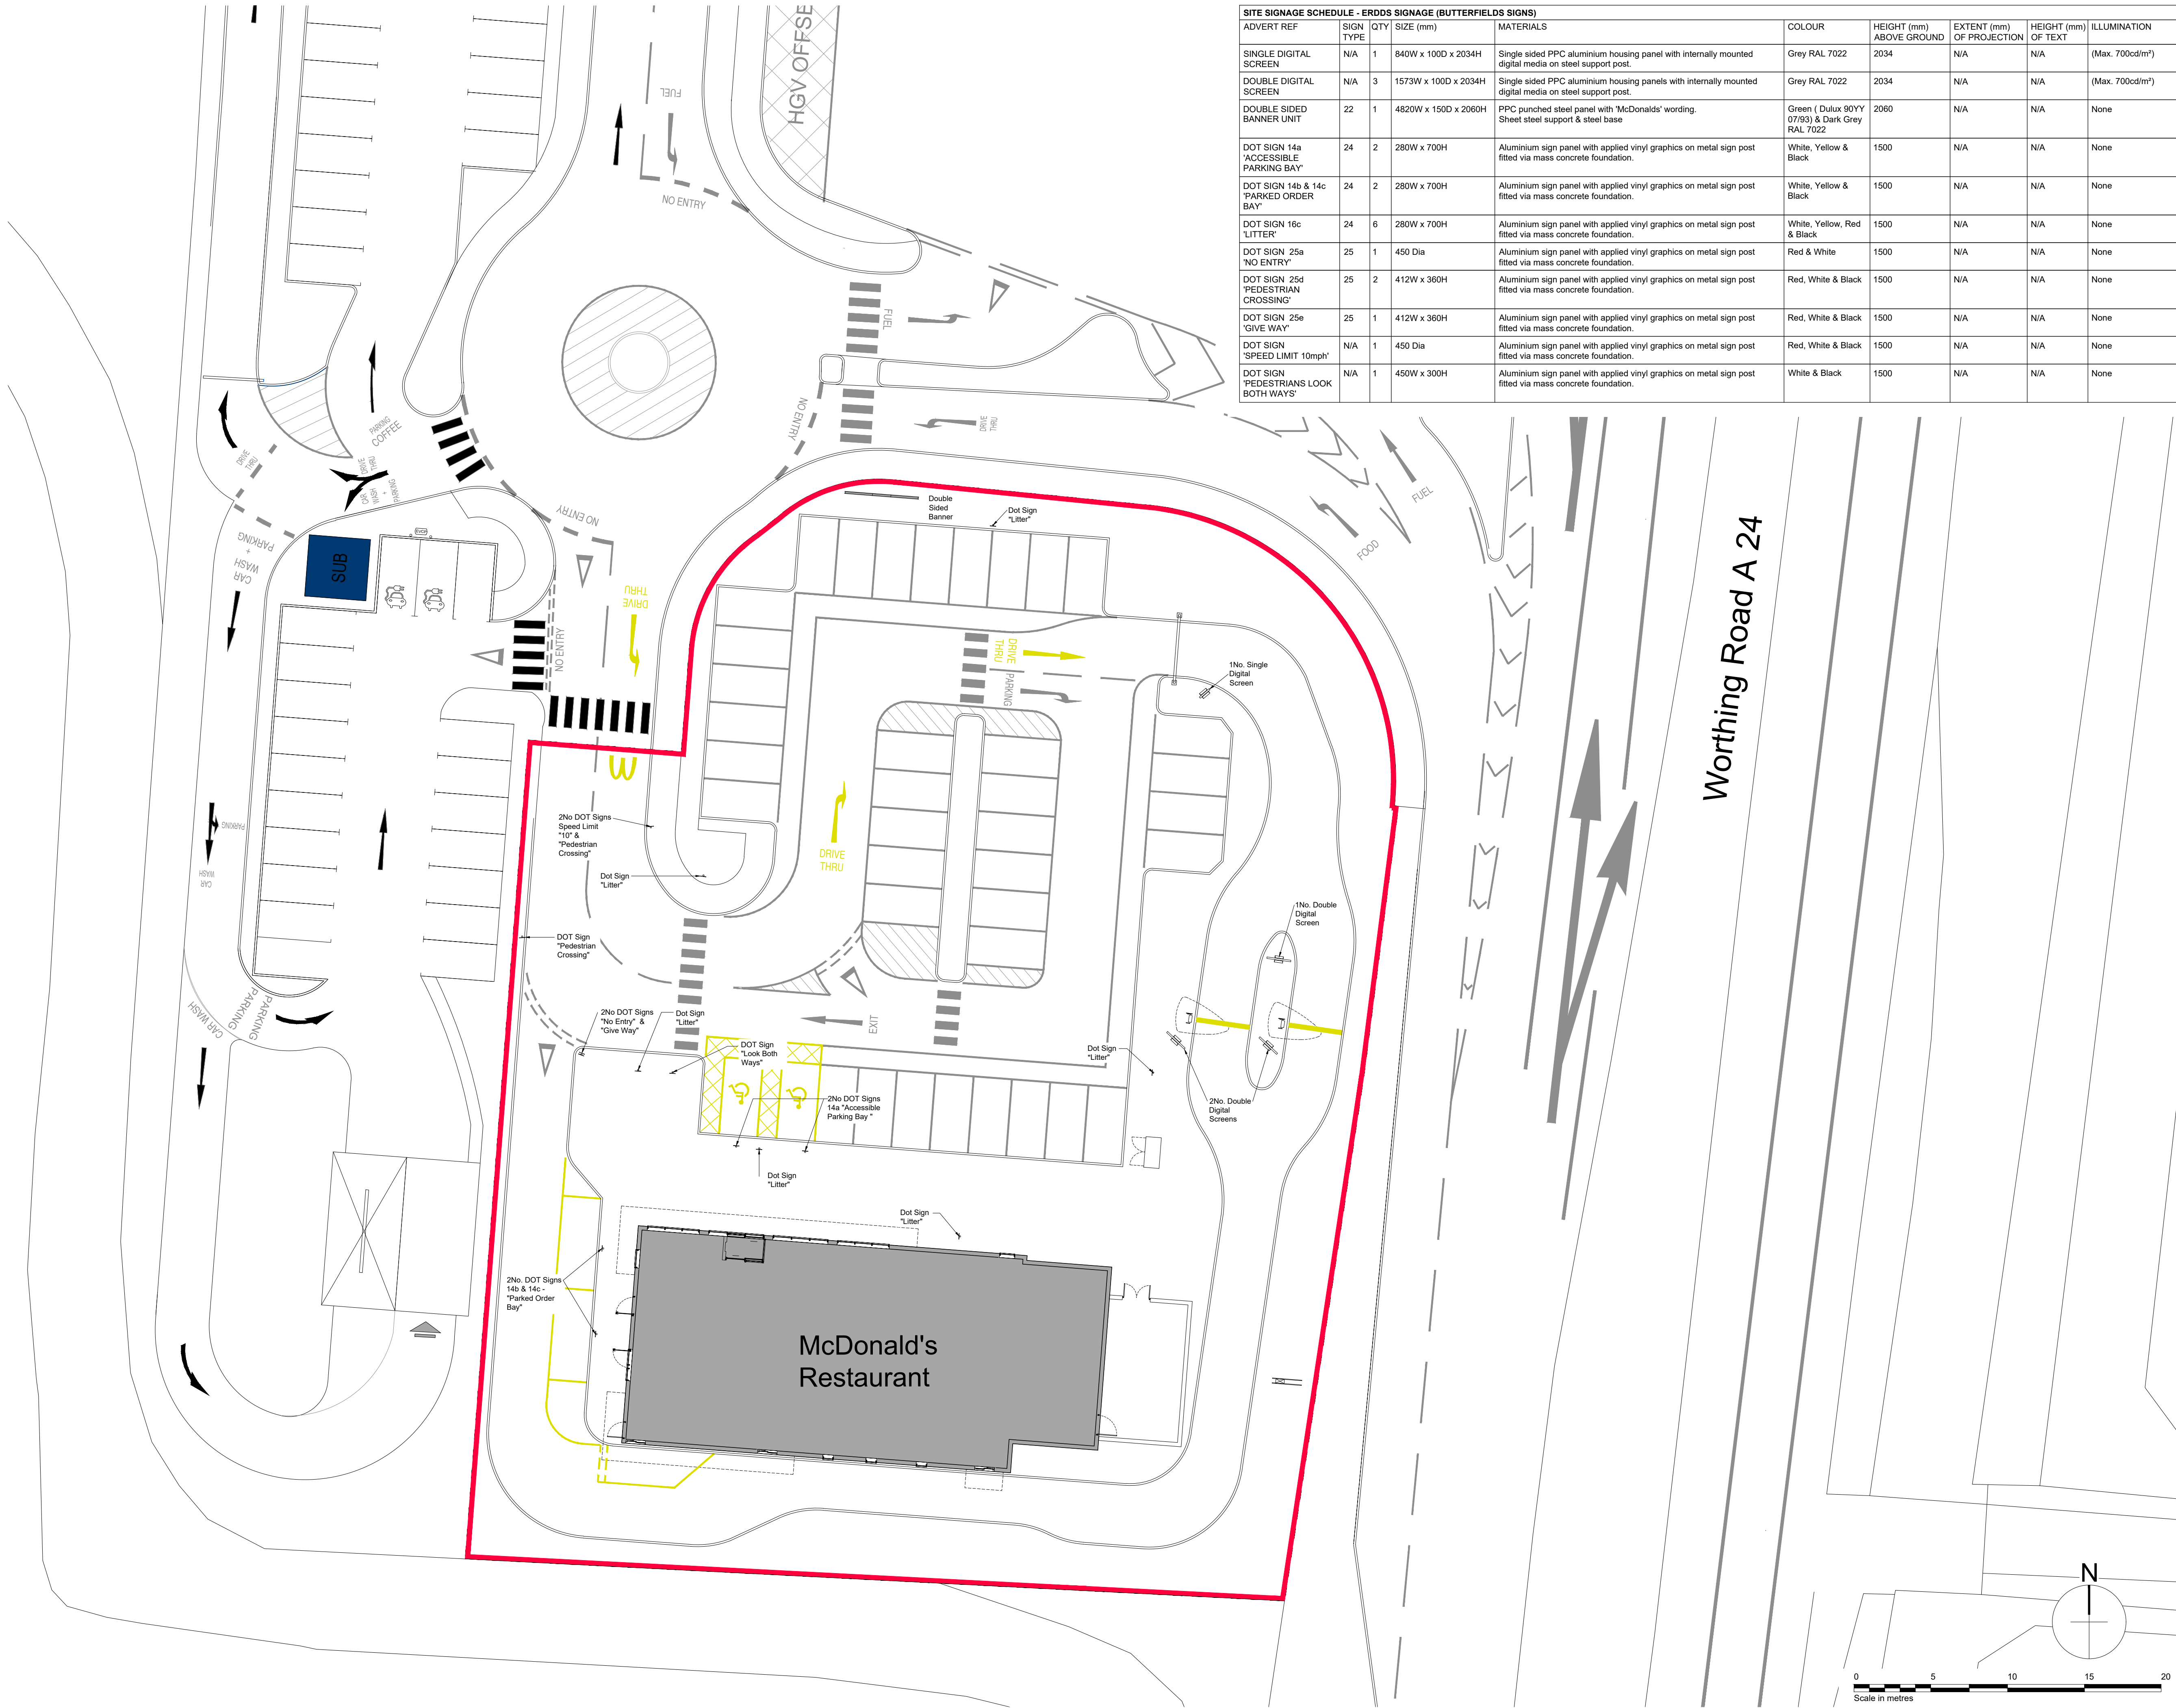

SITE SIGNAGE SCHEDULE - ERDOS SIGNAGE (BUTTERFIELDS SIGNS)								
ADVERT REF	SIGN TYPE	QTY	SIZE (mm)	MATERIALS	COLOUR	HEIGHT (mm) ABOVE GROUND	EXTENT (mm) OF PROJECTION	HEIGHT (mm) OF TEXT
SINGLE DIGITAL SCREEN	N/A	1	840W x 100D x 2034H	Single sided PPC aluminium housing panel with internally mounted digital media on steel support post.	Grey RAL 7022	2034	N/A	N/A
DOUBLE DIGITAL SCREEN	N/A	3	1573W x 100D x 2034H	Single sided PPC aluminium housing panels with internally mounted digital media on steel support post.	Grey RAL 7022	2034	N/A	N/A
DOUBLE SIDED BANNER UNIT	22	1	4820W x 150D x 2060H	PPC punched steel panel with 'McDonalds' wording. Sheet steel support & steel base	Green (Dulux 90YY 07/93) & Dark Grey RAL 7022	2060	N/A	N/A
DOT SIGN 14a 'ACCESSIBLE PARKING BAY'	24	2	280W x 700H	Aluminium sign panel with applied vinyl graphics on metal sign post fitted via mass concrete foundation.	White, Yellow & Black	1500	N/A	N/A
DOT SIGN 14b & 14c 'PARKED ORDER BAY'	24	2	280W x 700H	Aluminium sign panel with applied vinyl graphics on metal sign post fitted via mass concrete foundation.	White, Yellow & Black	1500	N/A	N/A
DOT SIGN 16c 'LITTER'	24	6	280W x 700H	Aluminium sign panel with applied vinyl graphics on metal sign post fitted via mass concrete foundation.	White, Yellow, Red & Black	1500	N/A	N/A
DOT SIGN 25a 'NO ENTRY'	25	1	450 Dia	Aluminium sign panel with applied vinyl graphics on metal sign post fitted via mass concrete foundation.	Red & White	1500	N/A	N/A
DOT SIGN 25d 'PEDESTRIAN CROSSING'	25	2	412W x 360H	Aluminium sign panel with applied vinyl graphics on metal sign post fitted via mass concrete foundation.	Red, White & Black	1500	N/A	N/A
DOT SIGN 25e 'GIVE WAY'	25	1	412W x 360H	Aluminium sign panel with applied vinyl graphics on metal sign post fitted via mass concrete foundation.	Red, White & Black	1500	N/A	N/A
DOT SIGN 'SPEED LIMIT 10mph'	N/A	1	450 Dia	Aluminium sign panel with applied vinyl graphics on metal sign post fitted via mass concrete foundation.	Red, White & Black	1500	N/A	N/A
DOT SIGN 'PEDESTRIANS LOOK BOTH WAYS'	N/A	1	450W x 300H	Aluminium sign panel with applied vinyl graphics on metal sign post fitted via mass concrete foundation.	White & Black	1500	N/A	N/A



Notes:
All drawings to be read in conjunction with all other drawings as noted on issue sheet.

Application Boundary:

A	24.11.2025	Signage schedule updated - re. luminance of digital screens.	JK
REV.	DATE	DRAWING REVISIONS	BY

GENERAL NOTES:
All works are to be undertaken in accordance with the Building Regulations and the latest British Standards.
All proprietary materials and products are to be used solely in accordance with the manufacturer's recommendations.
All dimensions to be checked on site prior to construction.
All risks assessed to comply with the designer's responsibility under the Construction (Design Management) Regulations 2015.

PROPOSED DEVELOPMENT AT	STORE No. 1 -
Buck Barn, Worthing Road (A24)	ST 1788
HORSHAM RH13 8LW	

ON BEHALF OF -
McDonald's Restaurants Ltd

DRAWING TITLE -
Site Layout Plan
Site Signage

DRAWN BY	CHECKED BY	DRAWING NO.
JK		8350-SA-1788-P008 A
SCALE & SIZE	DATE	
1:200@A1	April 2025	



© Copyright McDonald's Restaurants & Scurr Architects