
Rev: A

Drawing Number: 190924_001

Status: -

DO NOT SCALE

A1

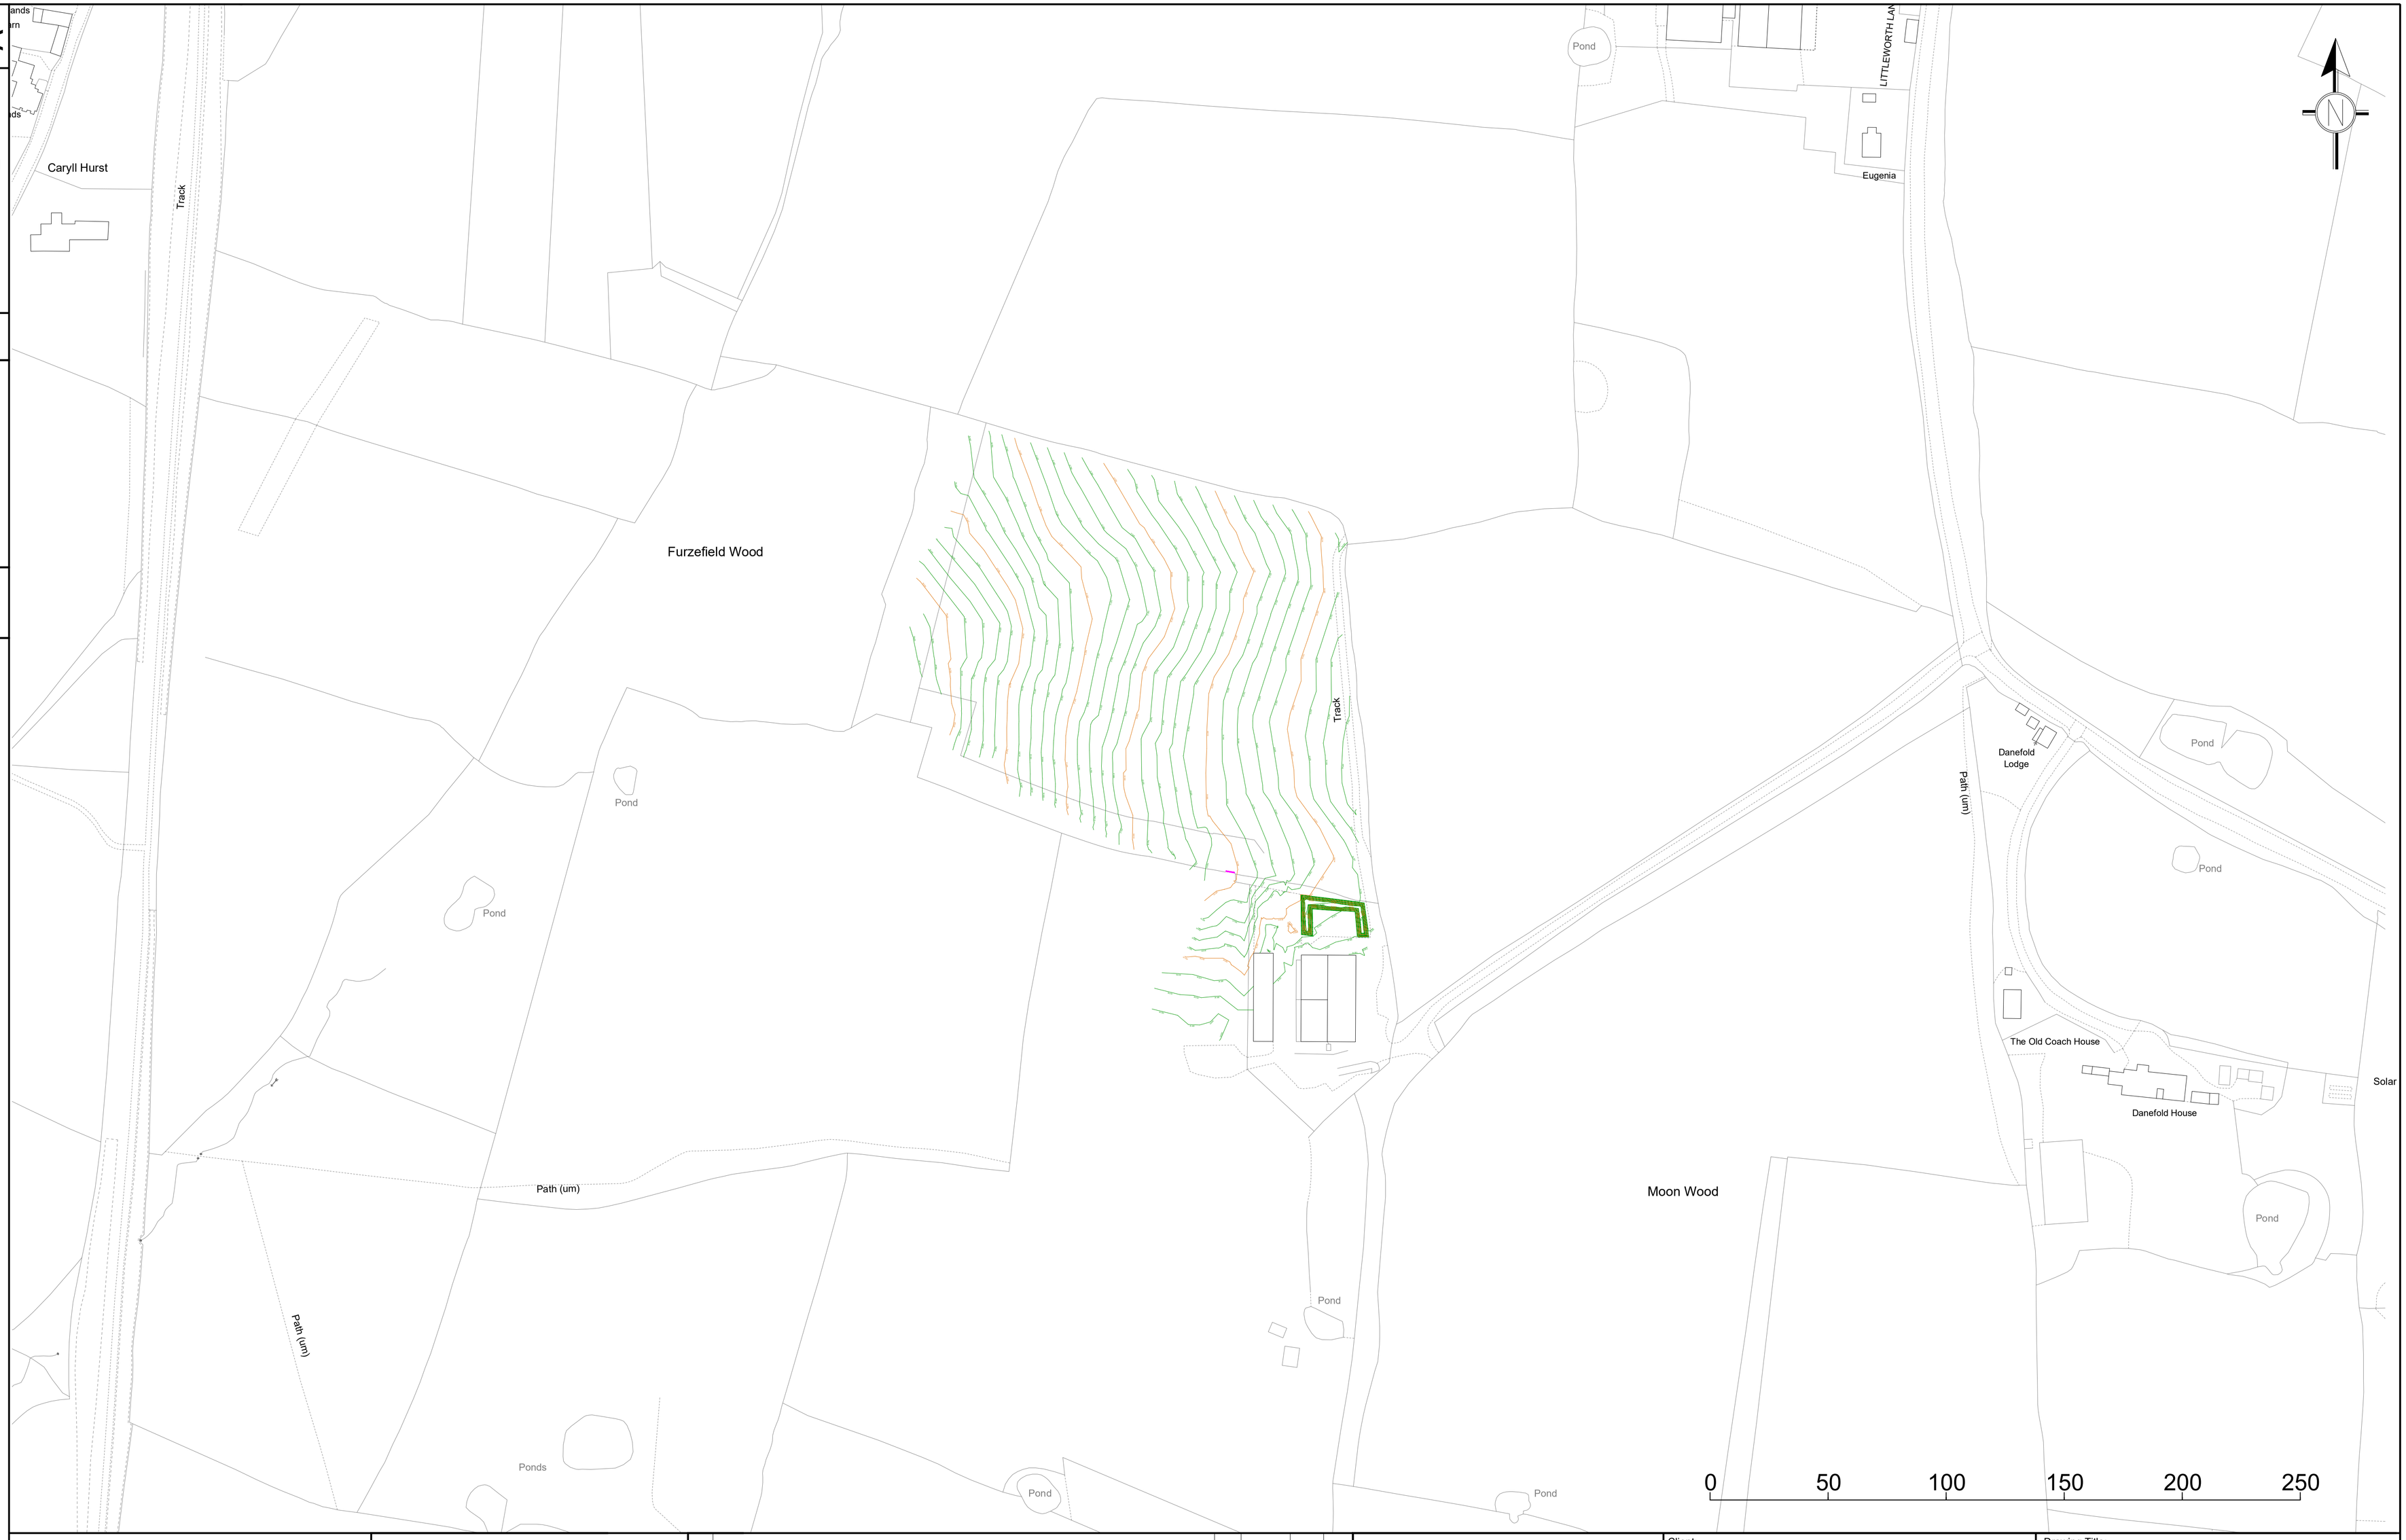

REV	DESCRIPTION	BY	DATE	CHK'D	AUTH
A	SURVEY UPDATED	RC	31.07.25	MF	MF

NOTES:

1. *THIS DRAWING IS TO BE READ IN CONJUNCTION WITH ALL RELEVANT INFORMATION ISSUED BY OTHERS FOR THIS PROJECT AND THE SPECIFICATION.*

2. *DO NOT SCALE FROM THIS DRAWING.*

3. *FOR SETTING OUT DIMENSIONS AND LEVELS REFER TO RELEVANT DRAWINGS AND THOSE BY OTHERS.*

Client: DANEFOLD FARMS

Project: DANEFOLD HOUSE

Drawing Title: EXISTING TOPOGRAPHICAL SURVEY

Sheet Size:	Original Scale:	Designed/Drawn:	Checked:	Authorised:
A1	1:2500	RC Date 19.09.24	MJF Date 19.09.24	MJF Date 19.09.24

Status: -

Drawing Number: 190924_001

Rev: B