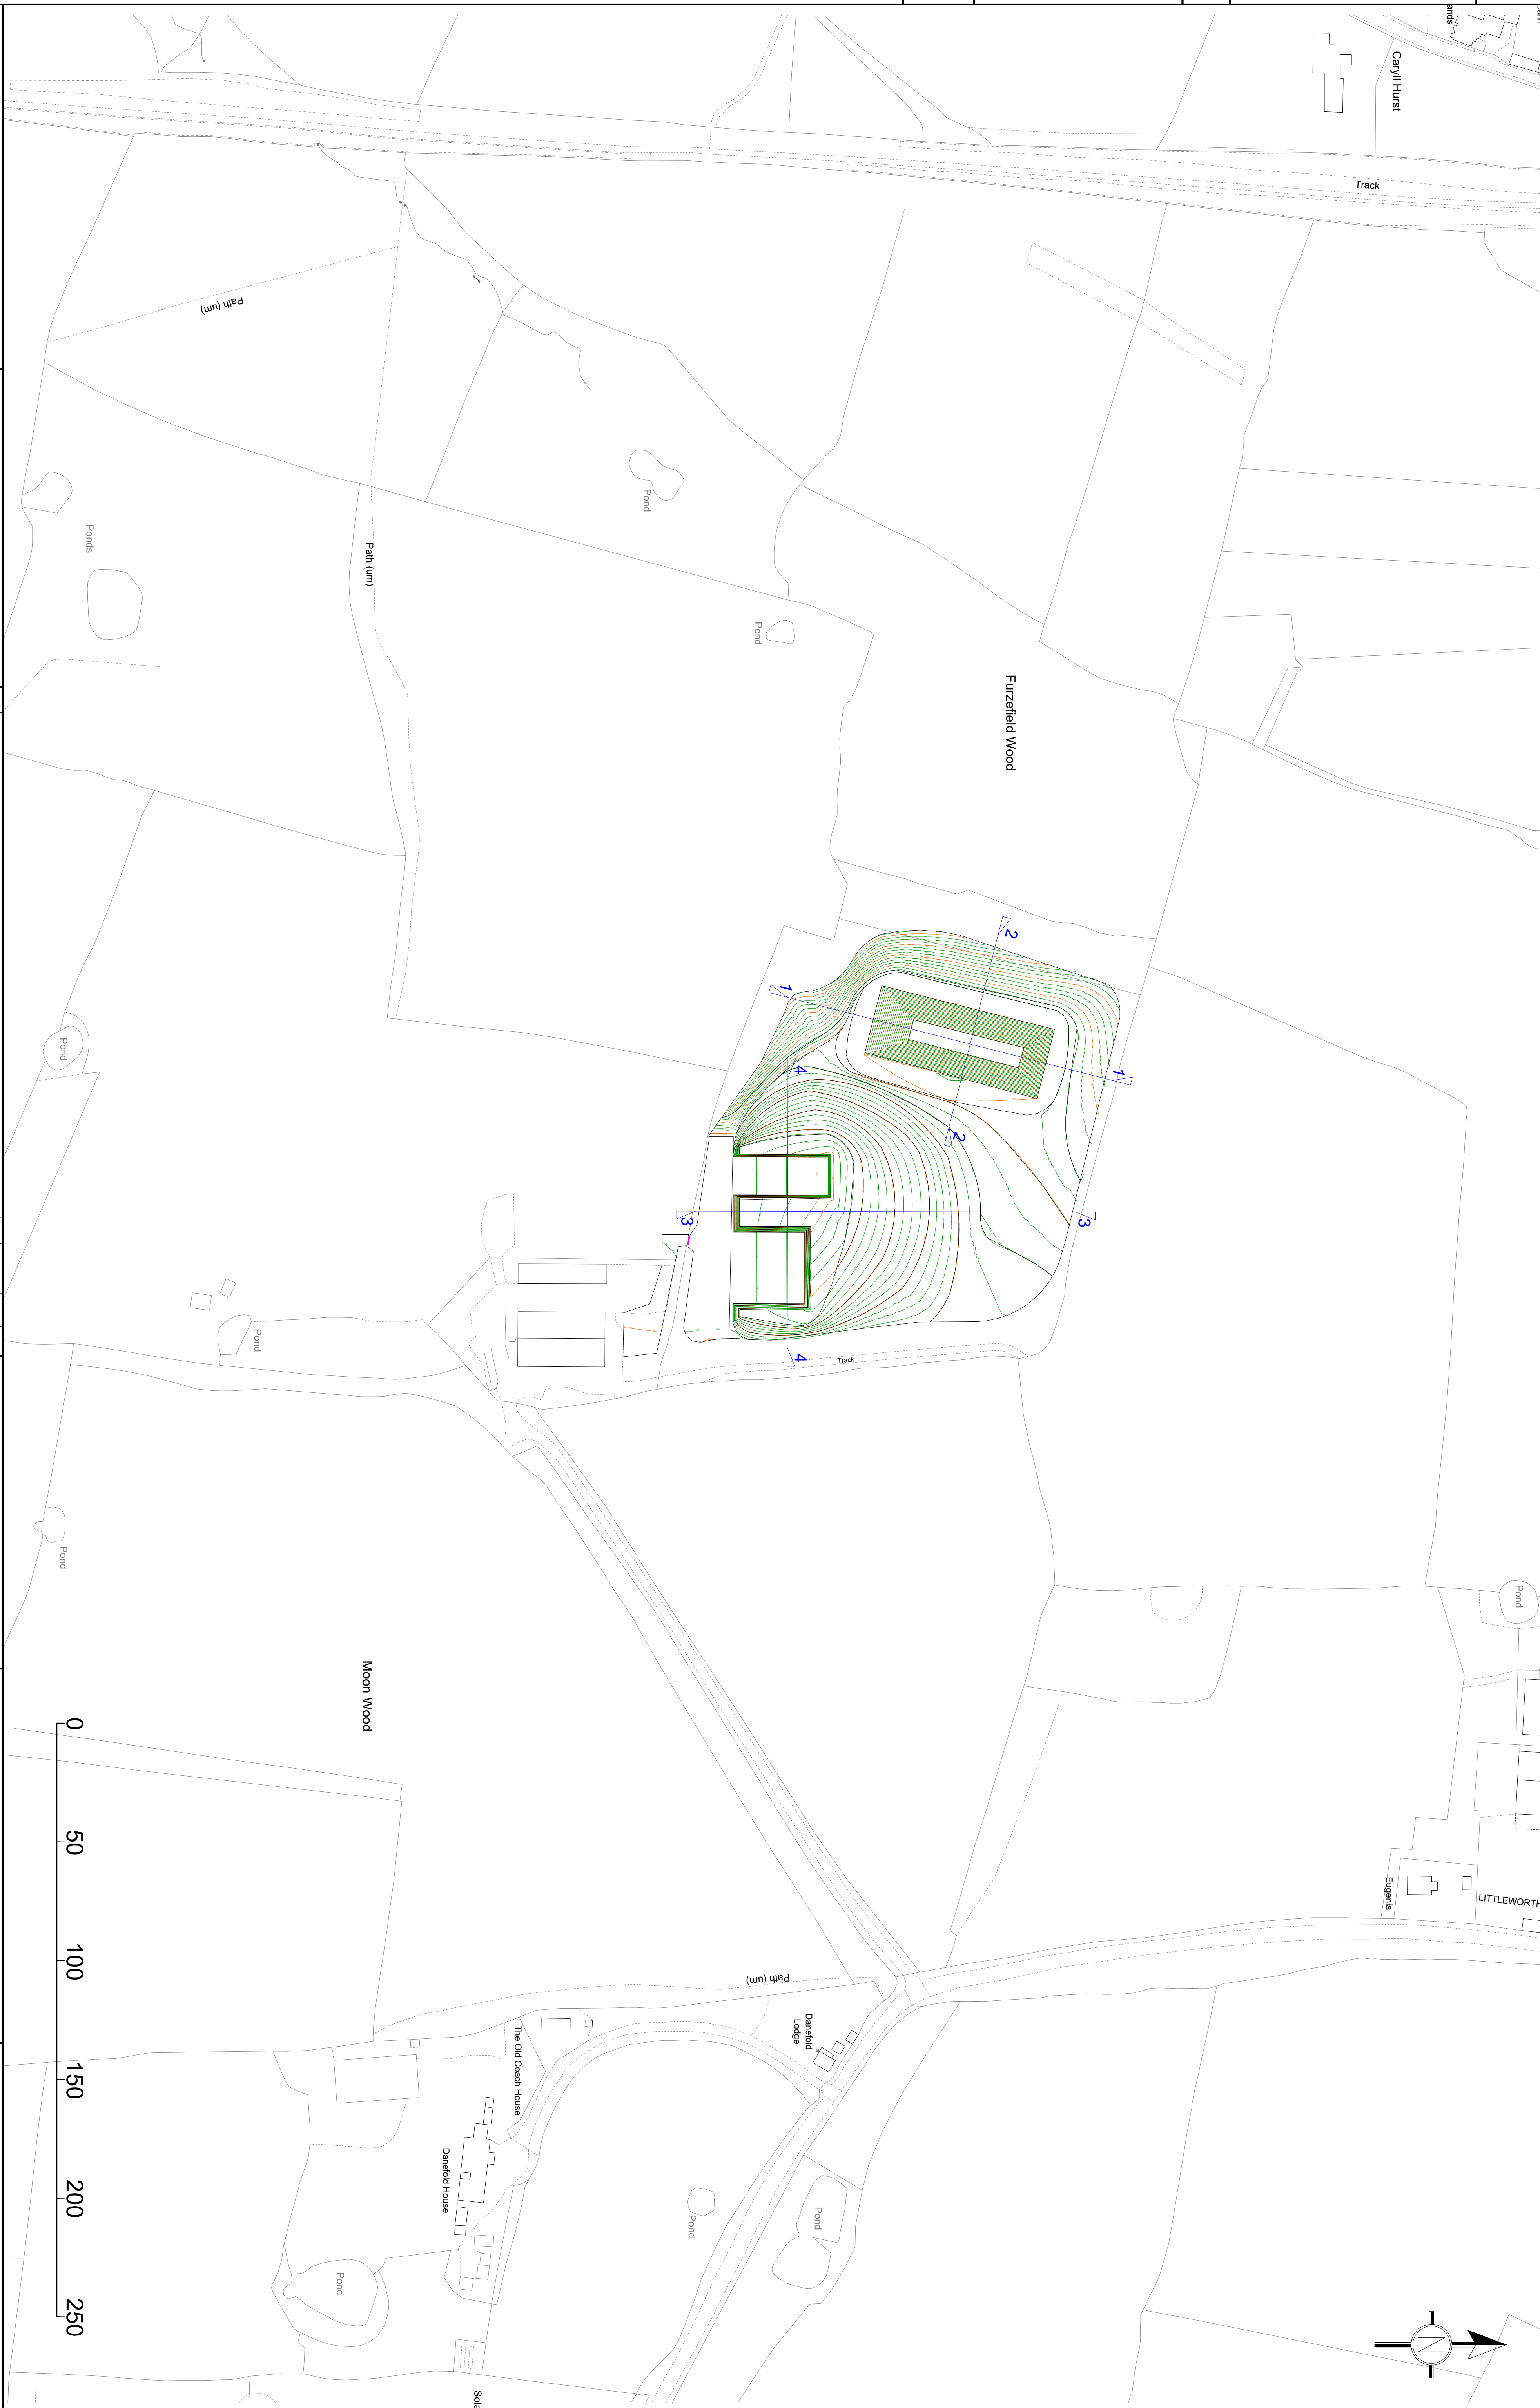


[illegible]

NOTES:

1. THIS DRAWING IS TO BE READ IN CONJUNCTION WITH ALL RELEVANT INFORMATION ISSUED BY OTHER FOR THIS PROJECT AND THE SPECIFICATION.

2. DO NOT SCALE FROM THIS DRAWING.

3. FOR SETTING OUT DIMENSIONS AND LEVELS REFER TO RELEVANT DRAWINGS AND THOSE BY OTHERS.

Client:

DANEFOLD FARMS

Project:

DANEFOLD HOUSE

Drawing Title:

PROPOSED LAYOUT

Sheet Size	Original Scale:		
A1	1:1250		
Status:	Designed/Drawn:	Checked:	Authorised:
	RC	MJF	MJF
	Date 19.09.24	Date 19.09.24	Date 19.09.24
Drawing Number:	190924_002		
	Rev:		A