



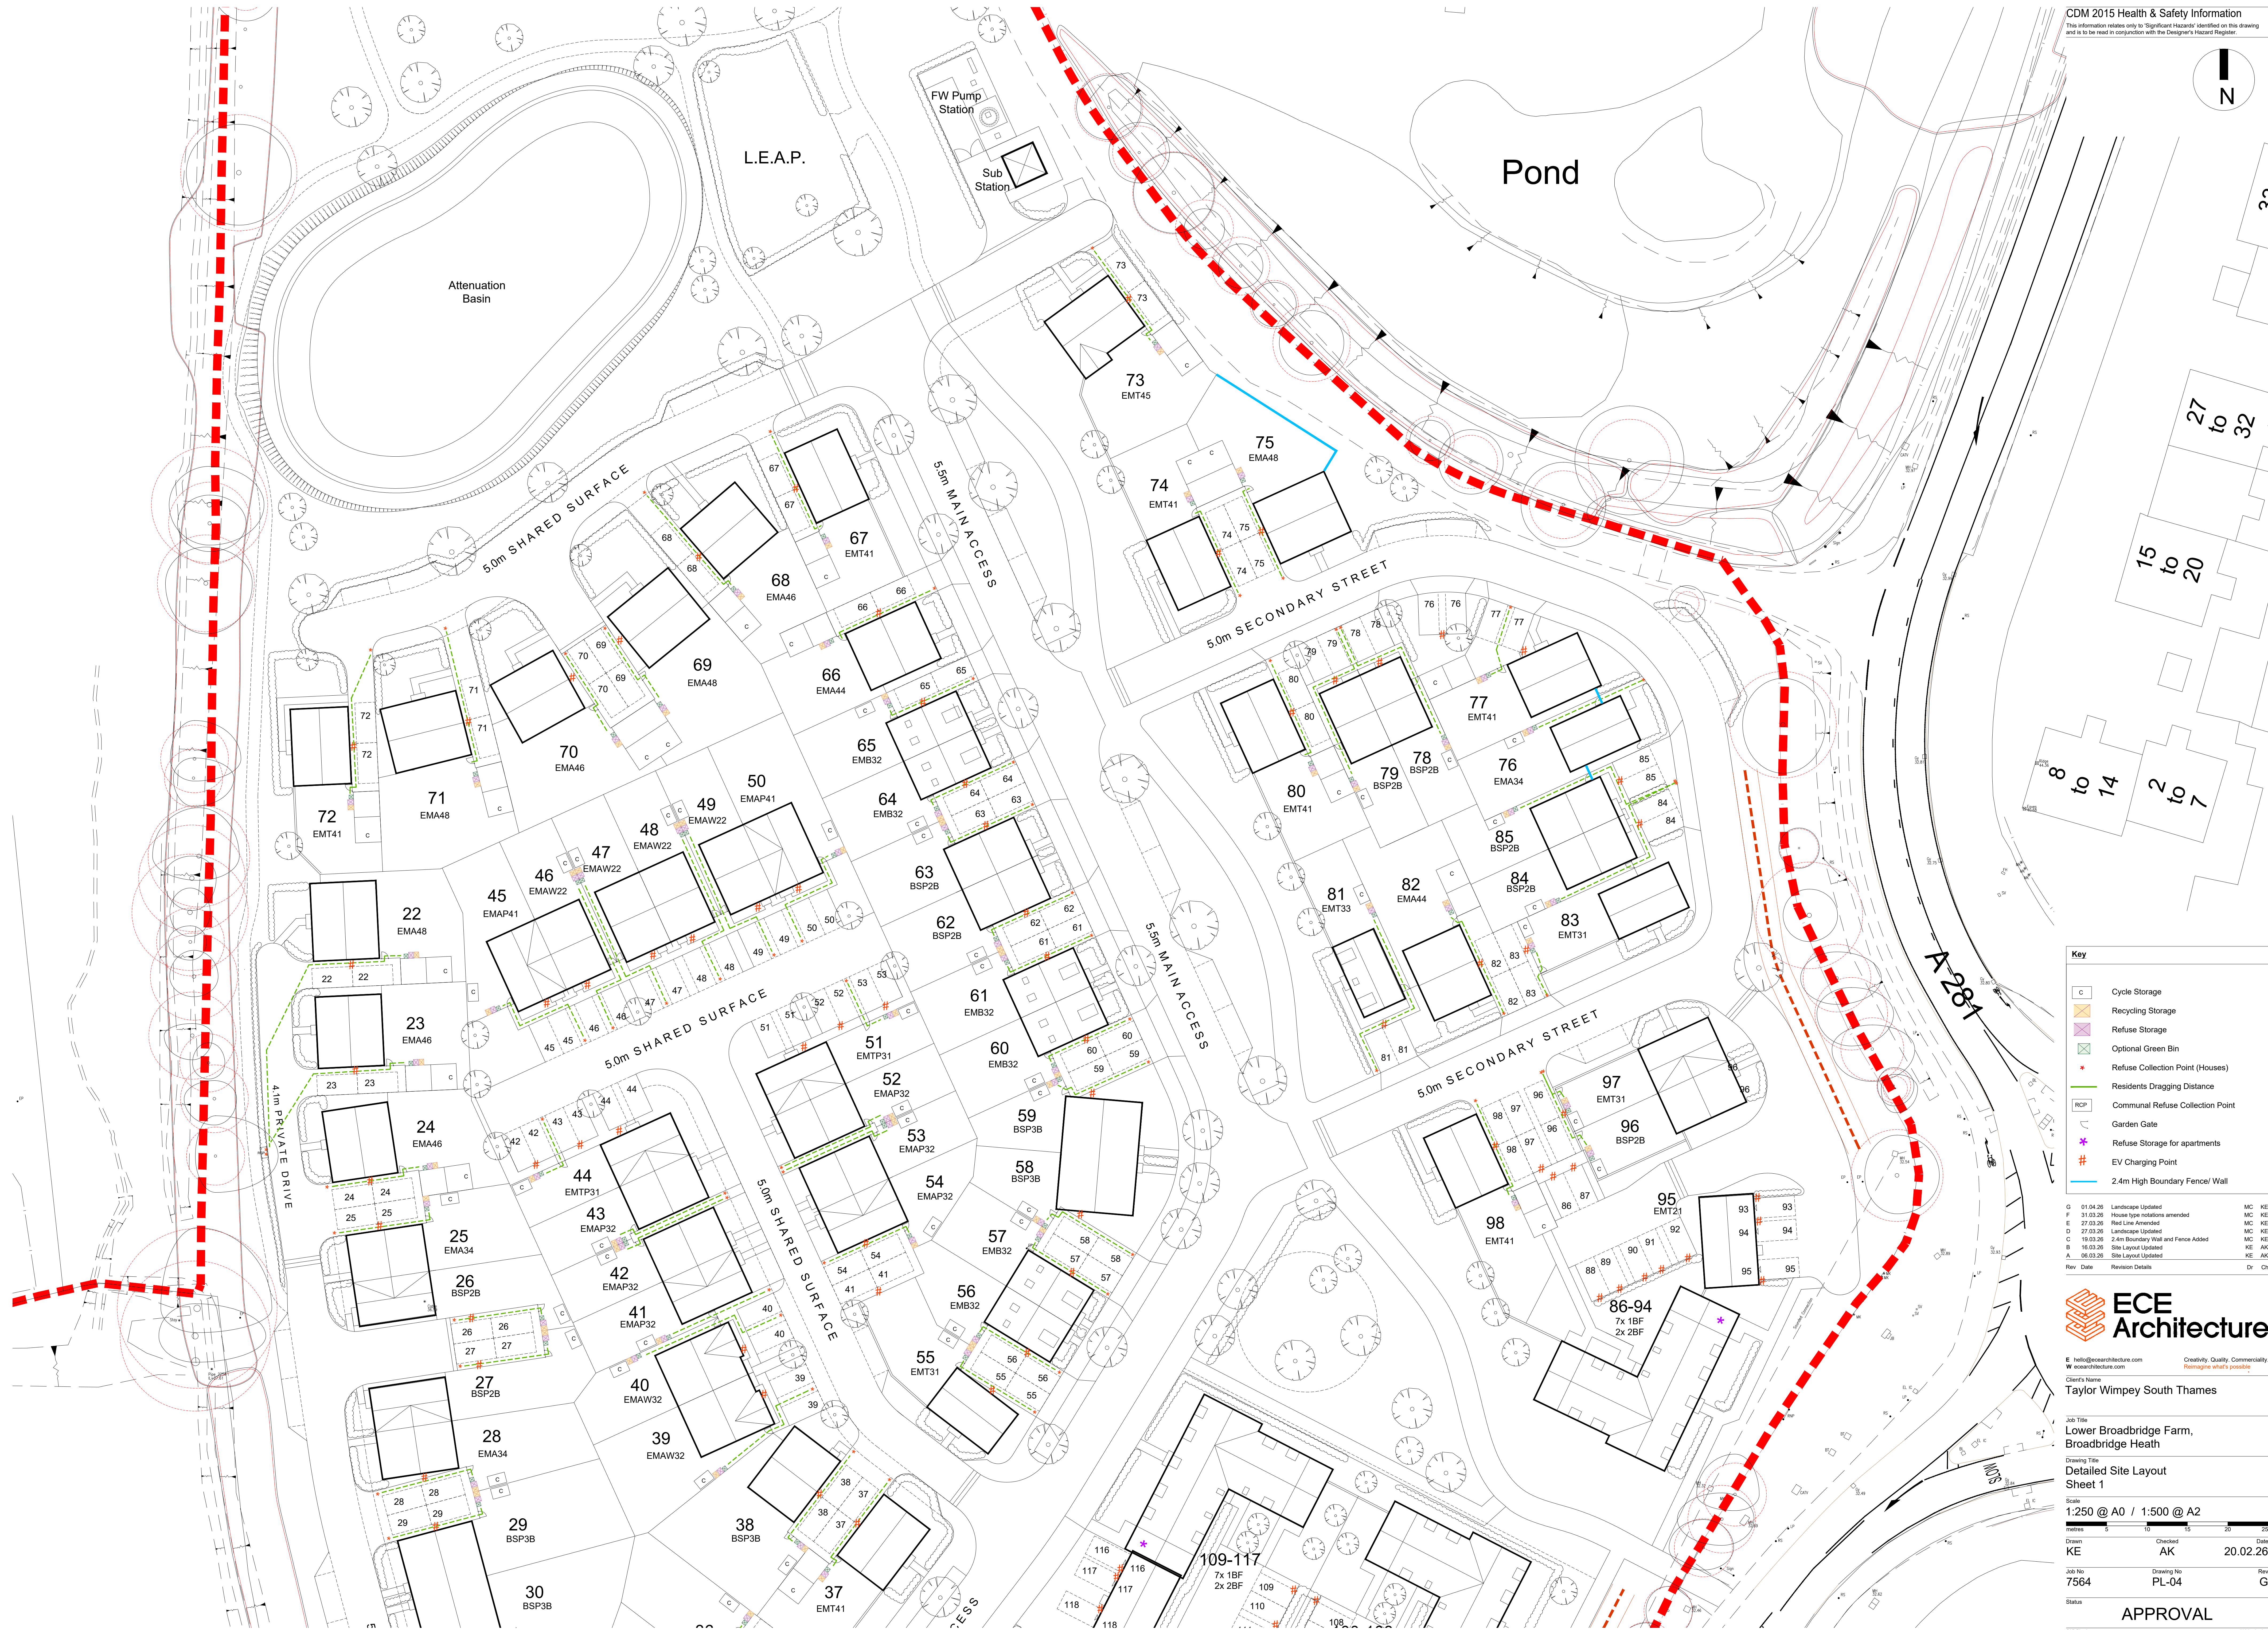

Key			
C	Cycle Storage		
R	Recycling Storage		
S	Refuse Storage		
G	Optional Green Bin		
*	Refuse Collection Point (Houses)		
—	Residents Dragging Distance		
RCP	Communal Refuse Collection Point		
G	Garden Gate		
*	Refuse Storage for apartments		
#	EV Charging Point		
—	2.4m High Boundary Fence/ Wall		

G	01.04.26	Landscape Updated	MC	KE
F	31.03.26	House type relations amended	MC	KE
E	27.03.26	Red Line Amended	MC	KE
C	19.03.26	Landscape Updated	MC	KE
D	27.03.26	Landscape Updated	MC	KE
B	16.03.26	2.4m Boundary Wall and Fence Added	MC	KE
A	16.03.26	Site Layout Updated	KE	AK
A	16.03.26	Site Layout Updated	KE	AK
Rev	Date	Revision Details	Dr	Ch

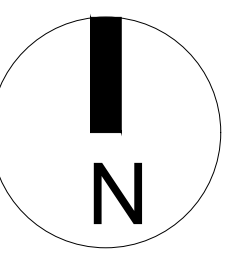

Client's Name
Taylor Wimpey South Thames

Job Title
Lower Broadbridge Farm,
Broadbridge Heath

Drawing Title
Detailed Site Layout
Sheet 1

Scale
1:250 @ A0 / 1:500 @ A2

Drawn
KE

Job No
7564

Status
APPROVAL