




This drawing may not be copied without the authors consent.
All dimensions are to be checked on site before any work is carried out, if in doubt ask.
This drawing is to be read strictly in conjunction with engineers details and specification.
Where this drawing has been prepared solely for the purpose of gaining planning consent and/or building regulation approval, other details beyond the scope of such requirements must be agreed between designer and contractor prior to commencement of building work.
Existing structure including foundations, beams, walls and lintels carrying new and altered loads are to be exposed and checked for adequacy prior to commencement of work and as required by the Building Control Officer. Any doubt exists an engineers advice to be sought.

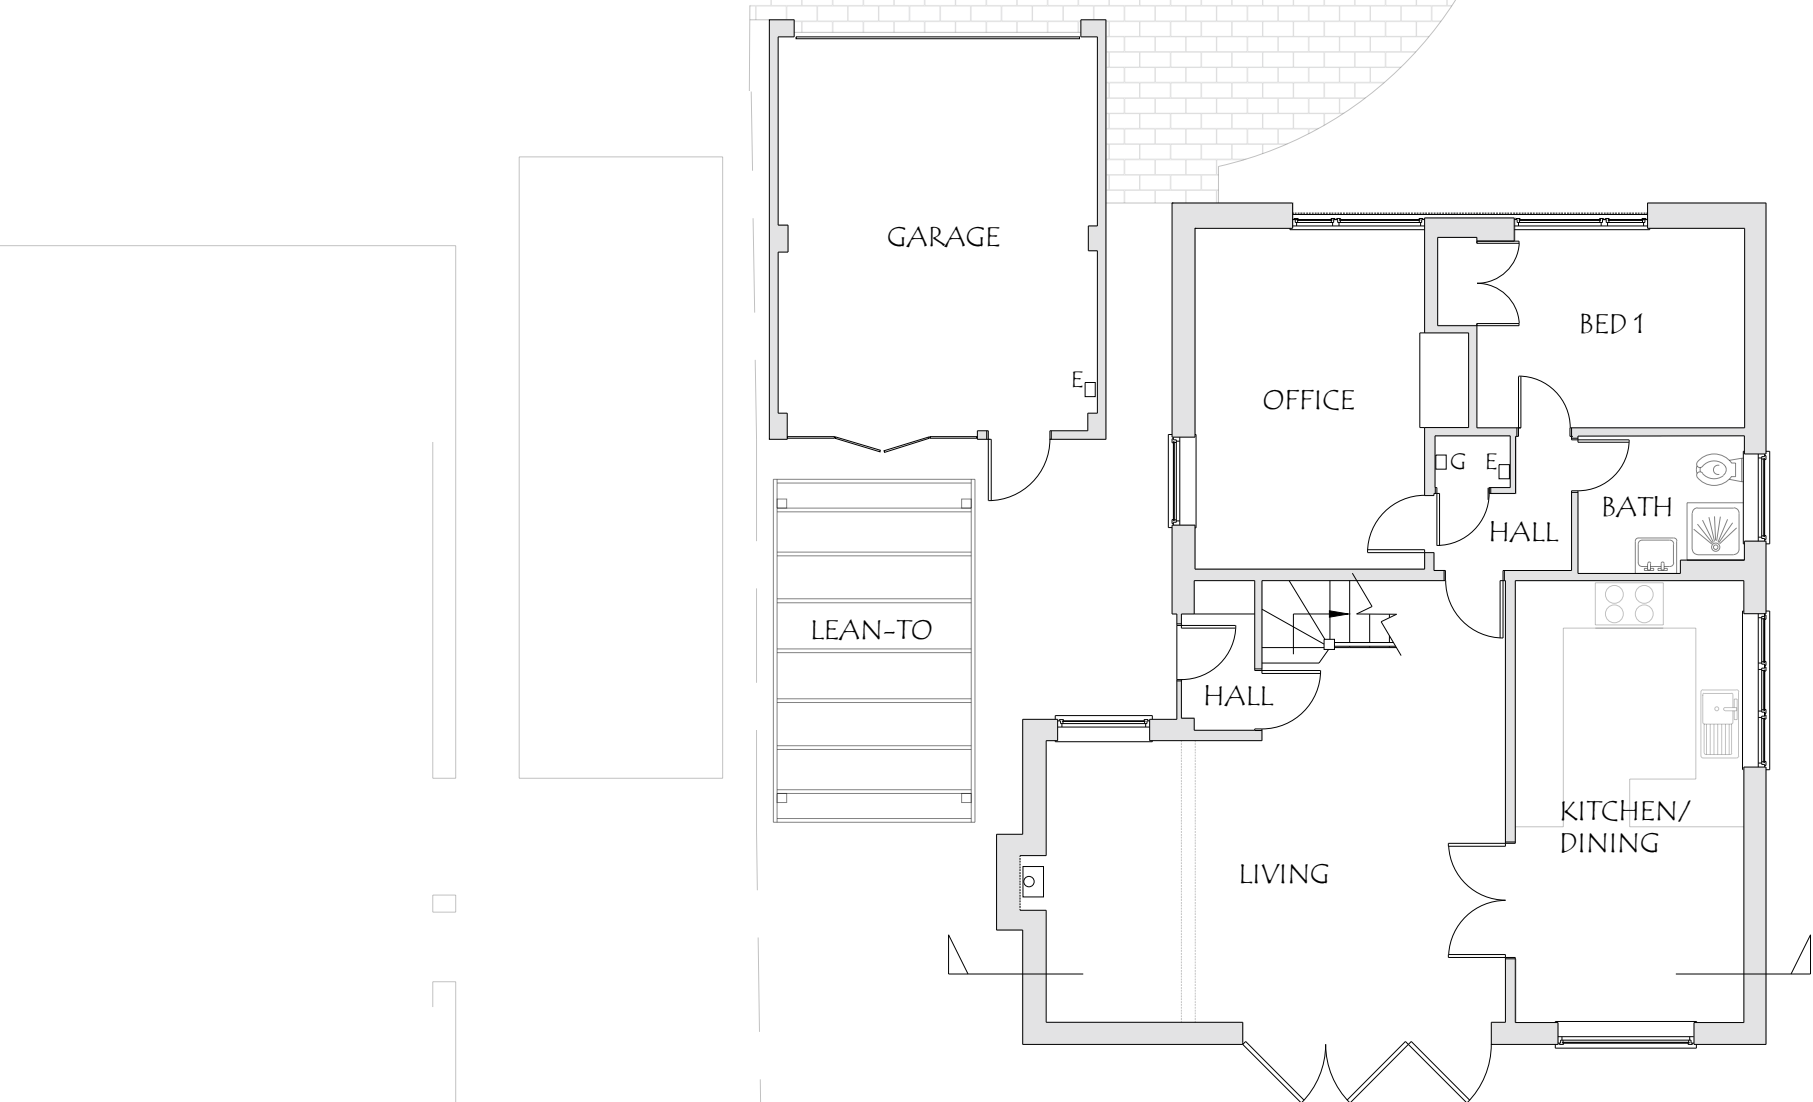


GROUND FLOOR PLAN

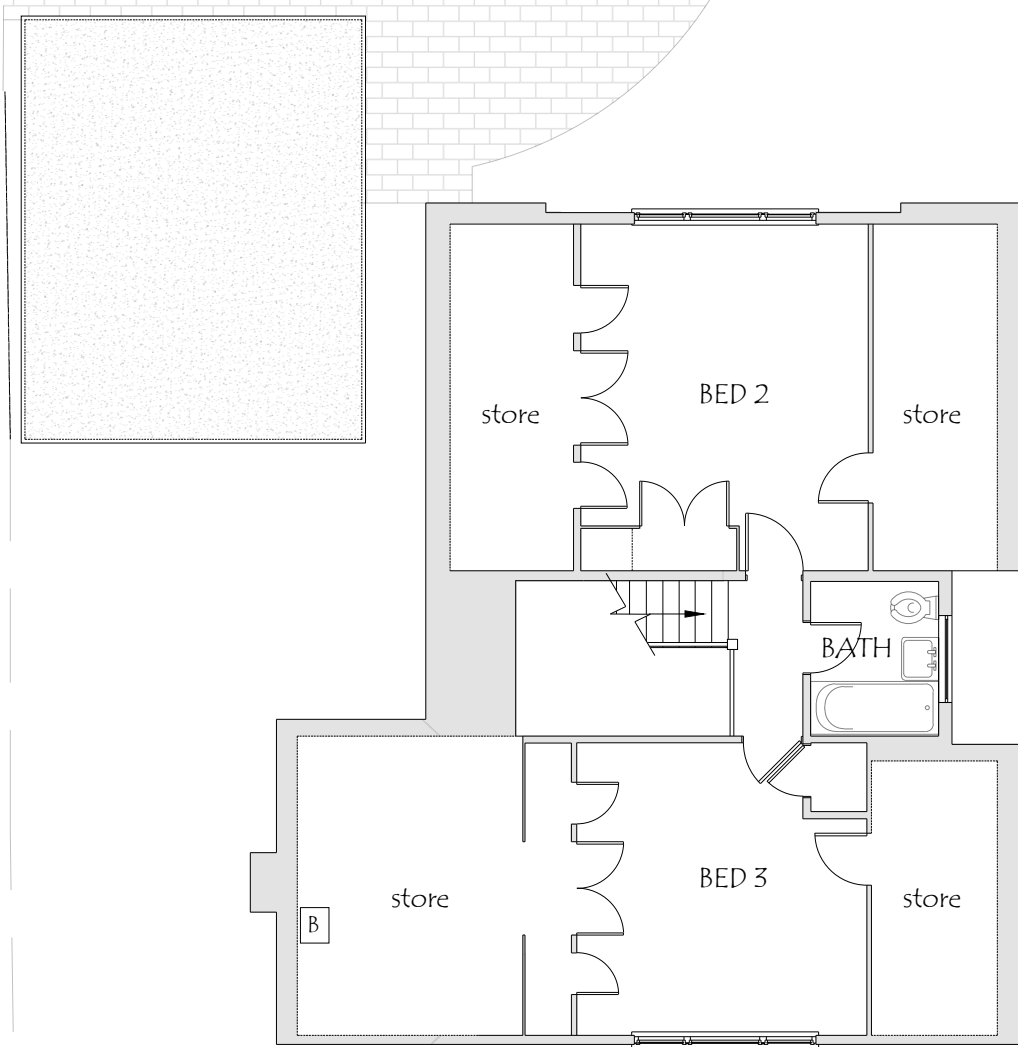


FIRST FLOOR PLAN

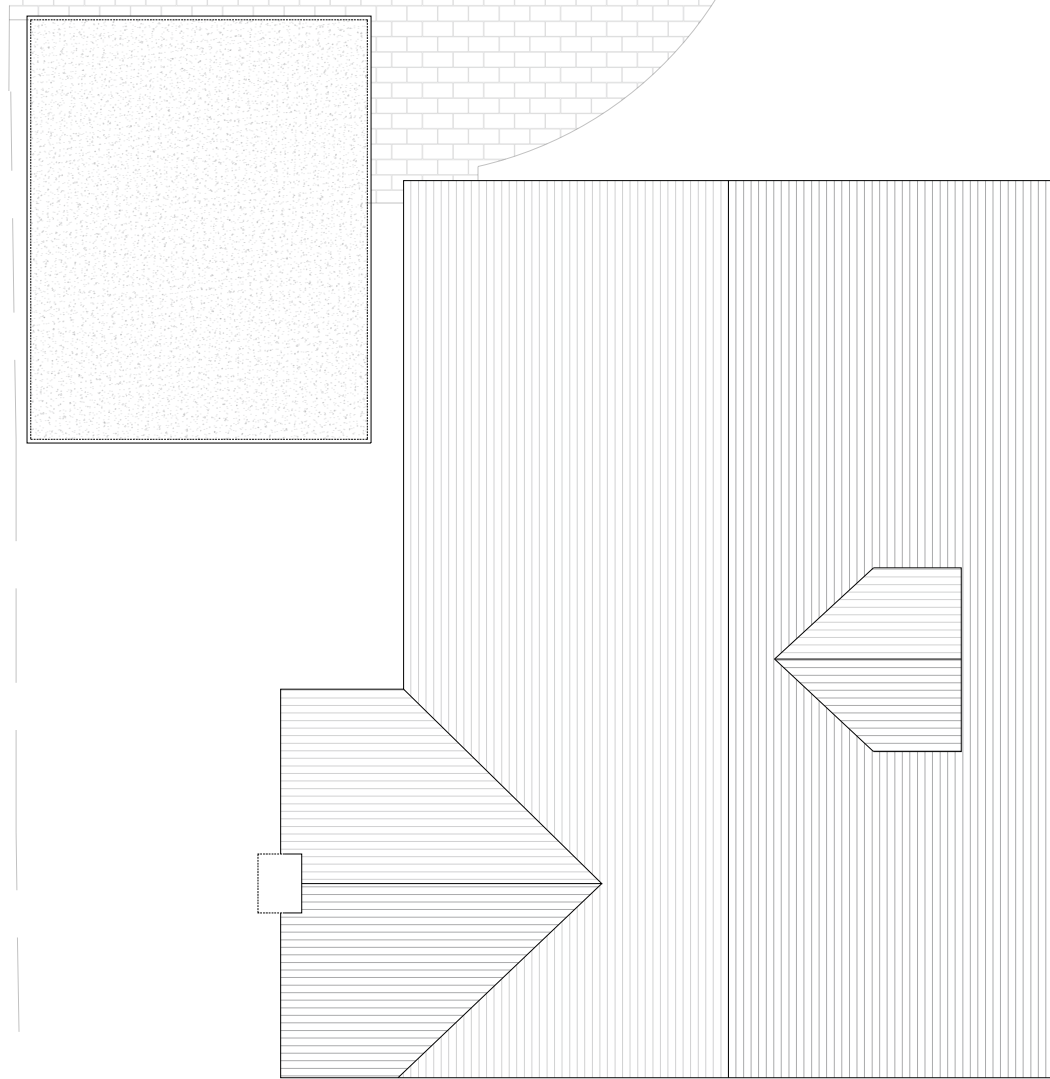


ROOF PLAN

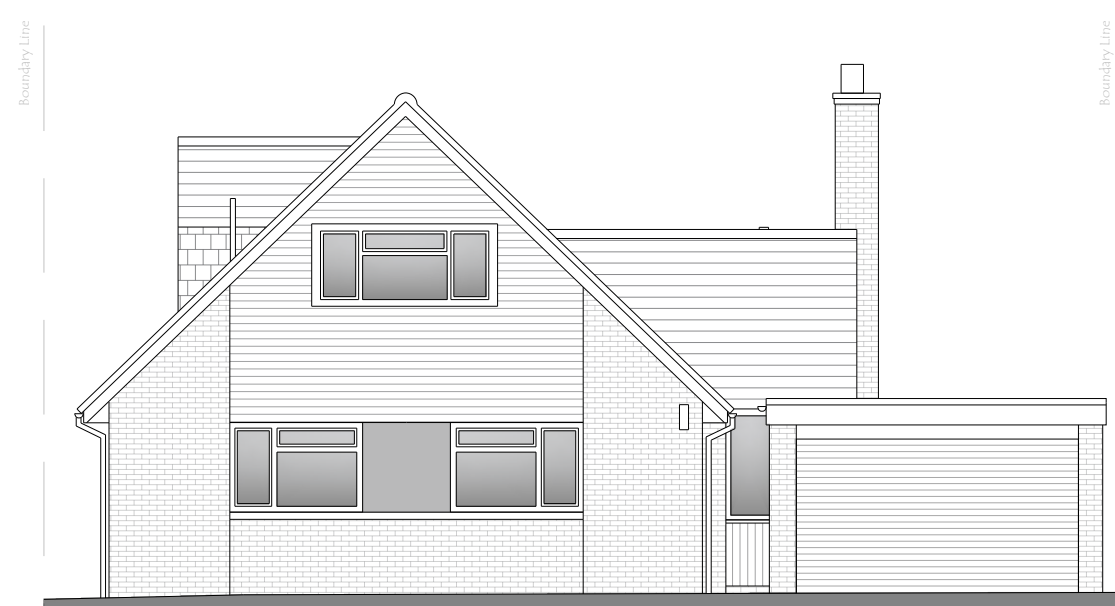

NORTH (principle) ELEVATION

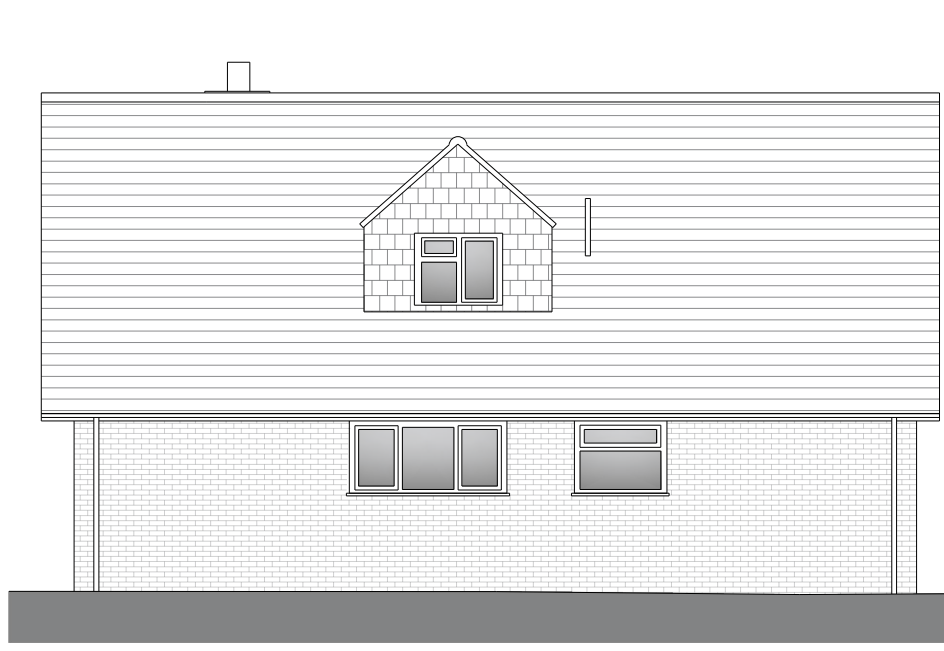

EAST ELEVATION

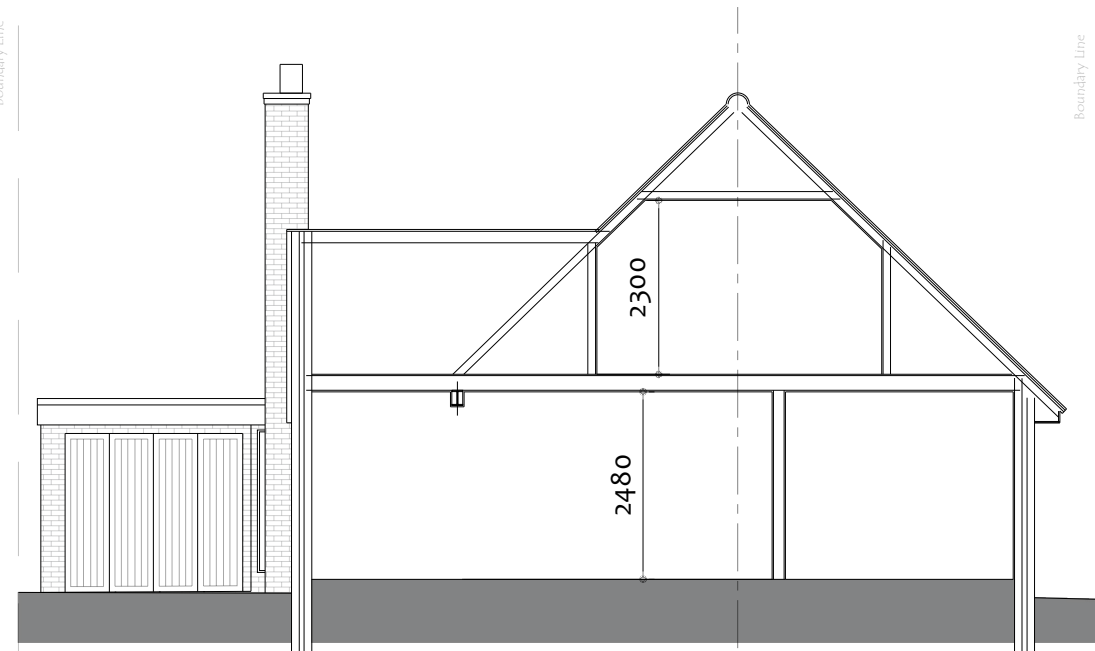


SECTION





SOUTH ELEVATION

lean-to not shown for clarity

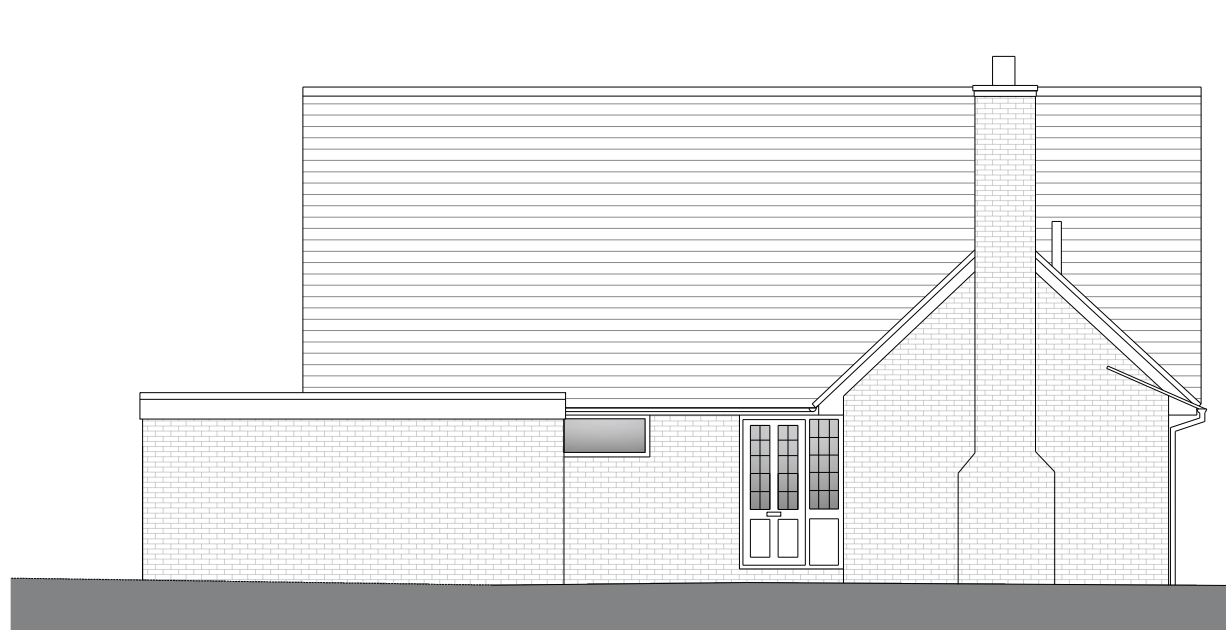

WEST ELEVATION

lean-to not shown for clarity

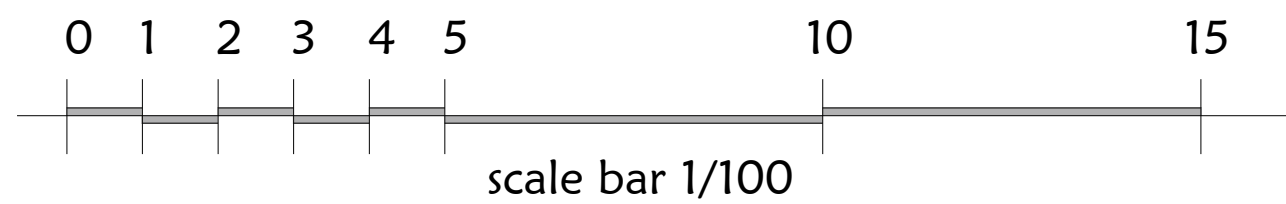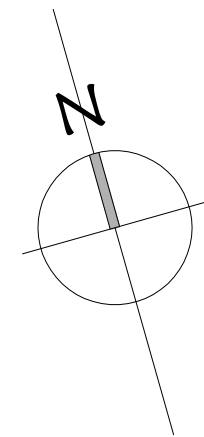

		rev
22 Sept' 26	date	
1/100 A1	scale	
Existing Plans & Elevations	drawing	
7 Cleve Way Billingshurst West Sussex RH14 9RW	site	
Mr J Brown	client	