


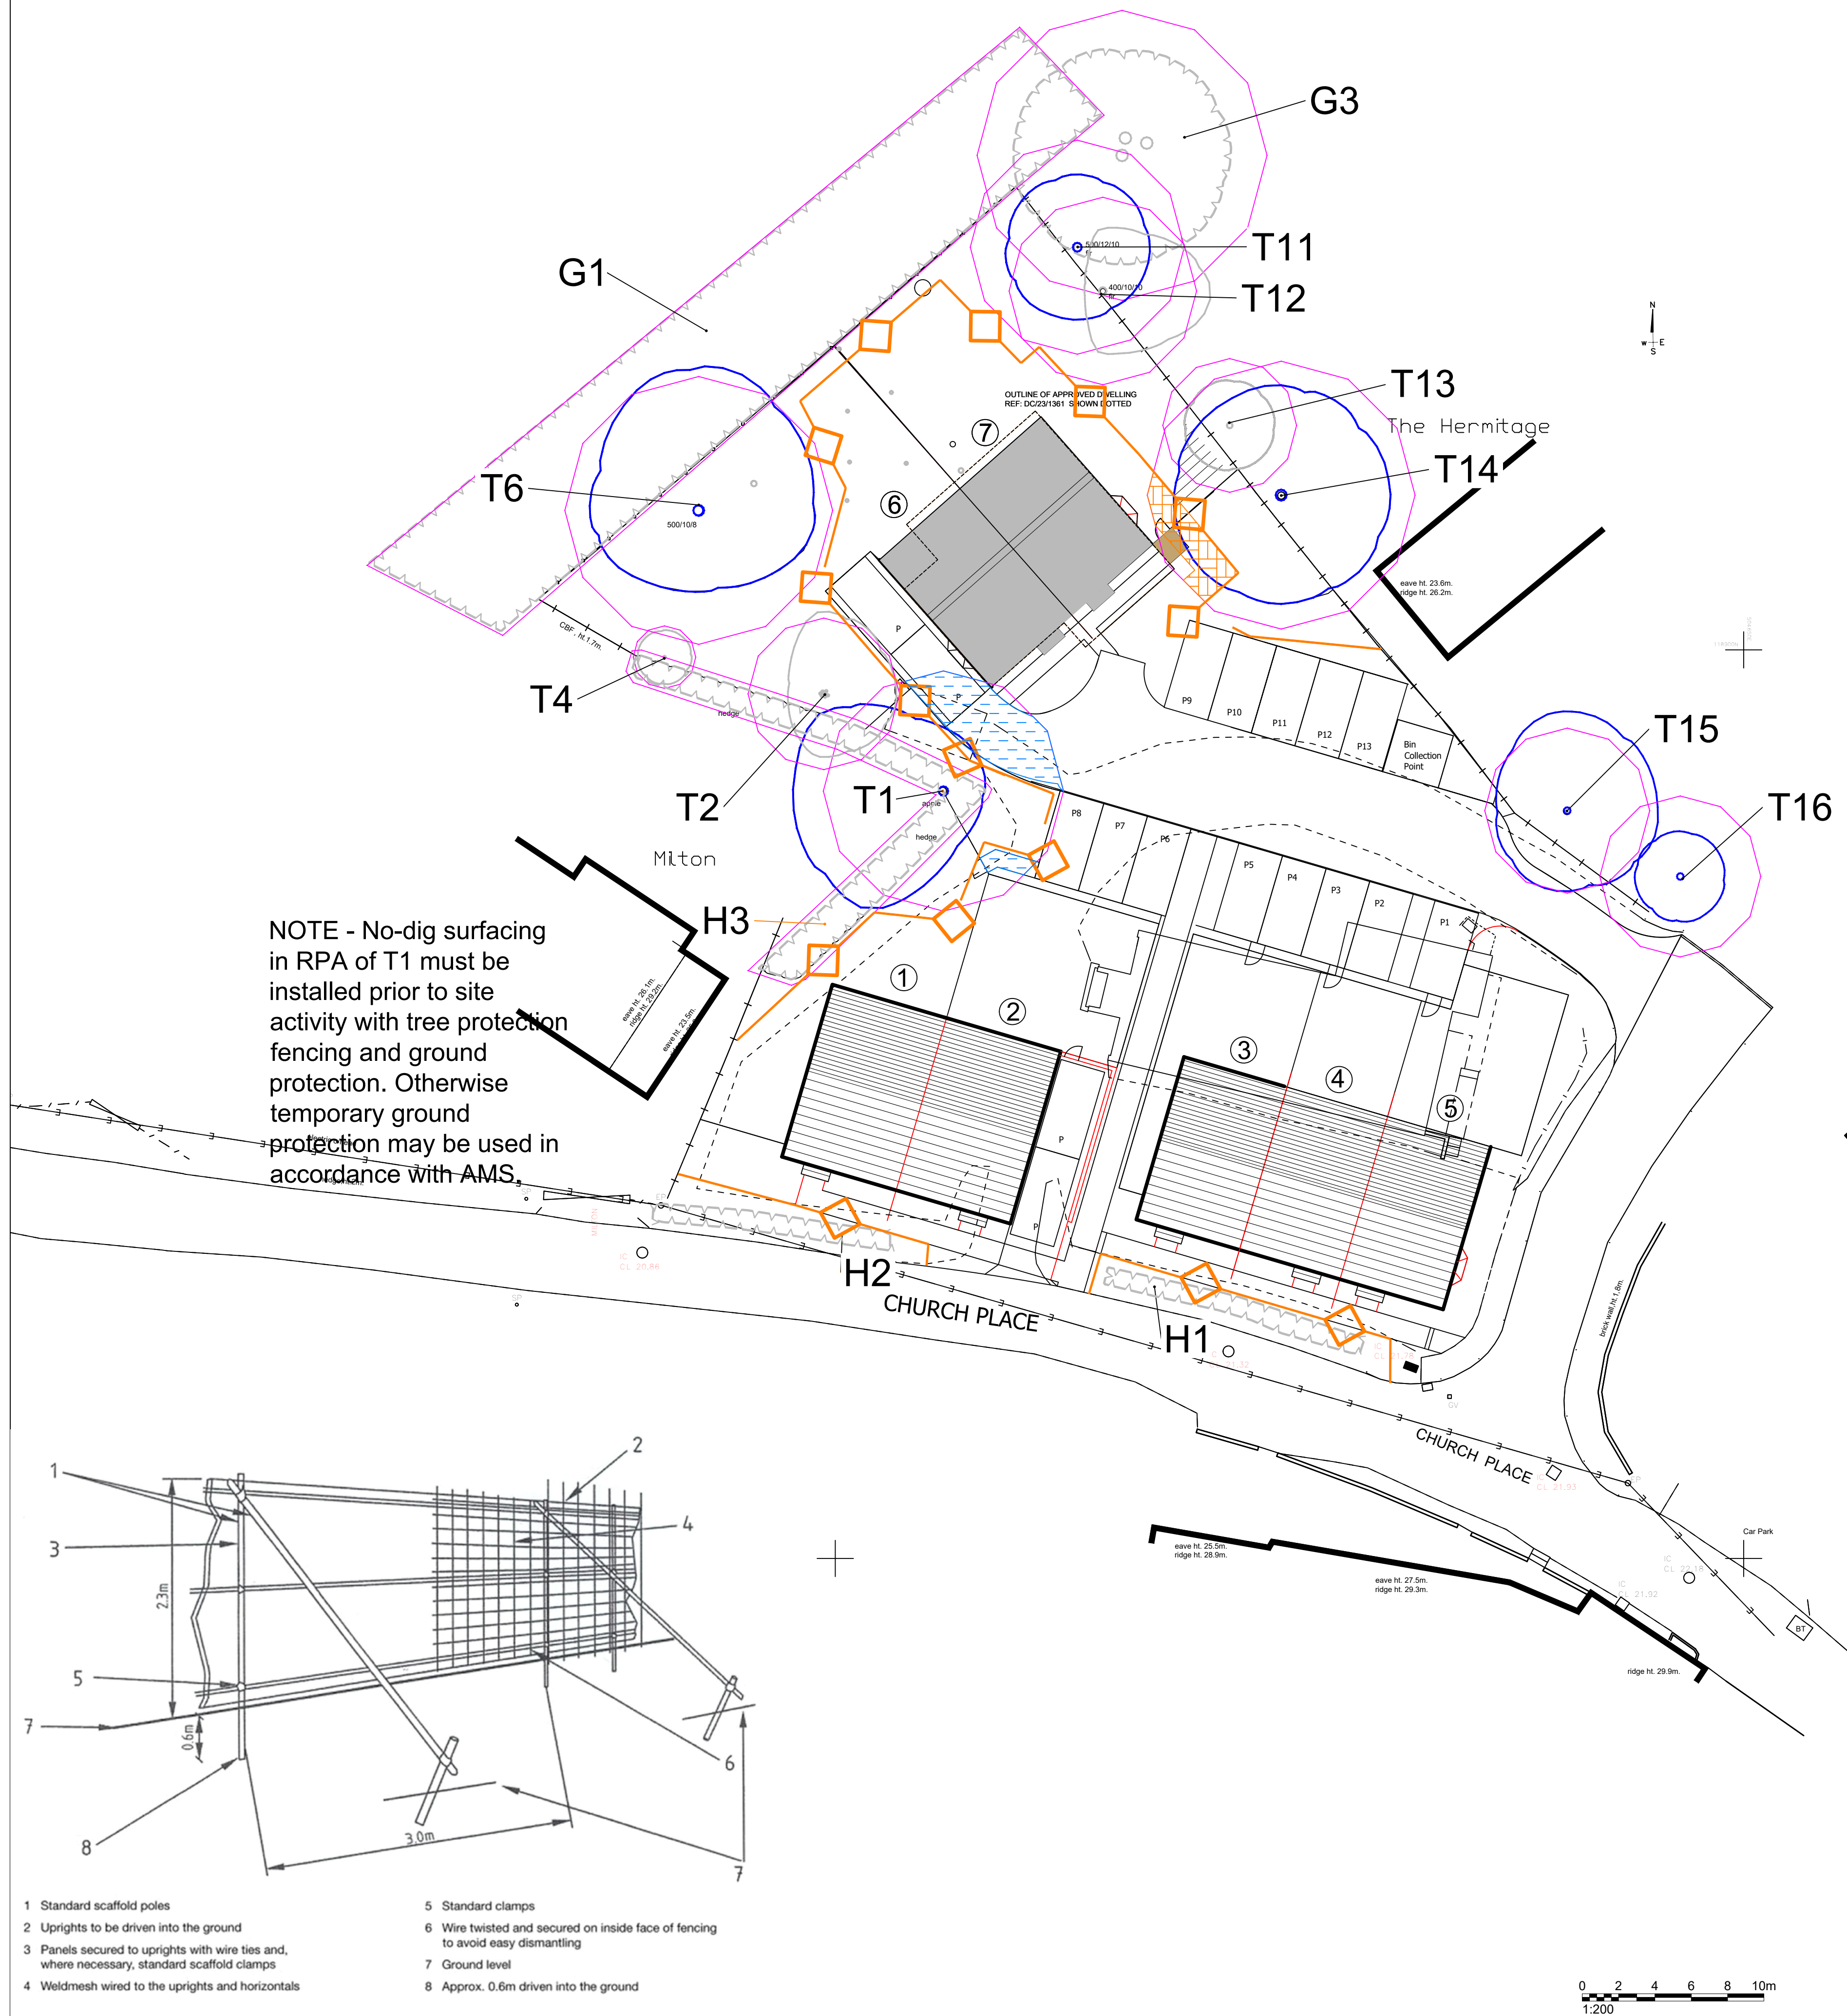

KEY

Tree Constraints


- Category B Existing Tree of Moderate Quality and Value.
- Category C Existing Tree of Low Quality and Value.
- Category C Existing Group of Low Quality and Value Trees.
- Category C Existing Hedge of Low Quality and Value.
- Category U Existing tree in irreversible decline and/or dead
- Root Protection Area as calculated in accordance with BS5837.

Tree Works

- Category C Tree to be felled.
- Category U Tree to be felled.
- Root protection area of tree removed due to felling or root pruning.
- Reduced crown outline of category B tree.
- Crown Reduction Works as specified in AIA report.
- Root pruning trench works to be completed under arboricultural supervision using hand dig or airspade methods. The trench will be excavated to the required depth of construction and any roots encountered will be cleanly pruned to the outer face of the trench.

Tree Protection Measures

- Temporary ground protection to be installed in accordance with AMS.
- BS tree protection barriers to be erected, these will consist of a vertical and horizontal scaffold framework, well braced to resist impacts. The vertical tubes should be spaced at a maximum interval of 3m and driven securely into the ground. Onto this framework, welded mesh panels should be securely fixed. Care should be exercised when locating the vertical poles to avoid underground services and, in the case of the bracing poles, also to avoid contact with structural roots. See figure 2 on plan for further information. Alternative protective fencing specifications may be appropriate where approved by the LPA.
- Area requiring specialist engineered No-dig design/construction to prevent root damage in accordance with AMS.
- Existing hard surfaces, kerbs etc to be removed under arboricultural supervision. Following removal the exposed soil will be covered with 150mm depth of clean topsoil or clean organic mulch until landscaping works.

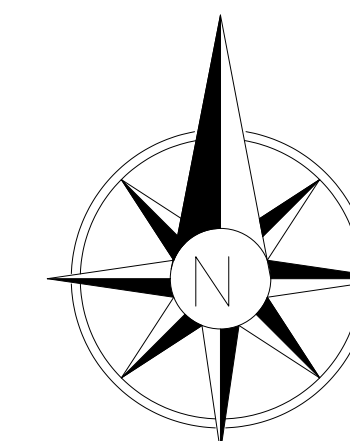

GENERAL NOTES

-ALL DIMENSIONS IN MILLIMETRES
-DO NOT SCALE OFF THIS DRAWING
-ALL DIMENSIONS TO BE CHECKED ON SITE
(C) Corsican Associates 2026

Drawing Title: Tree Protection Plan	
Project: St Crispins Church Hall, Pulborough	
Client: Adam Fahey Design	CA Ref: 26/013-02
Scale: 1:200 @A1	Date: July 2026
Revision:	
Purpose of drawing: Planning	



Corsican Associates
Landscape Architects & Arboriculturalists
Tel: 07834990834 : Email: Info@corsican-a.com