




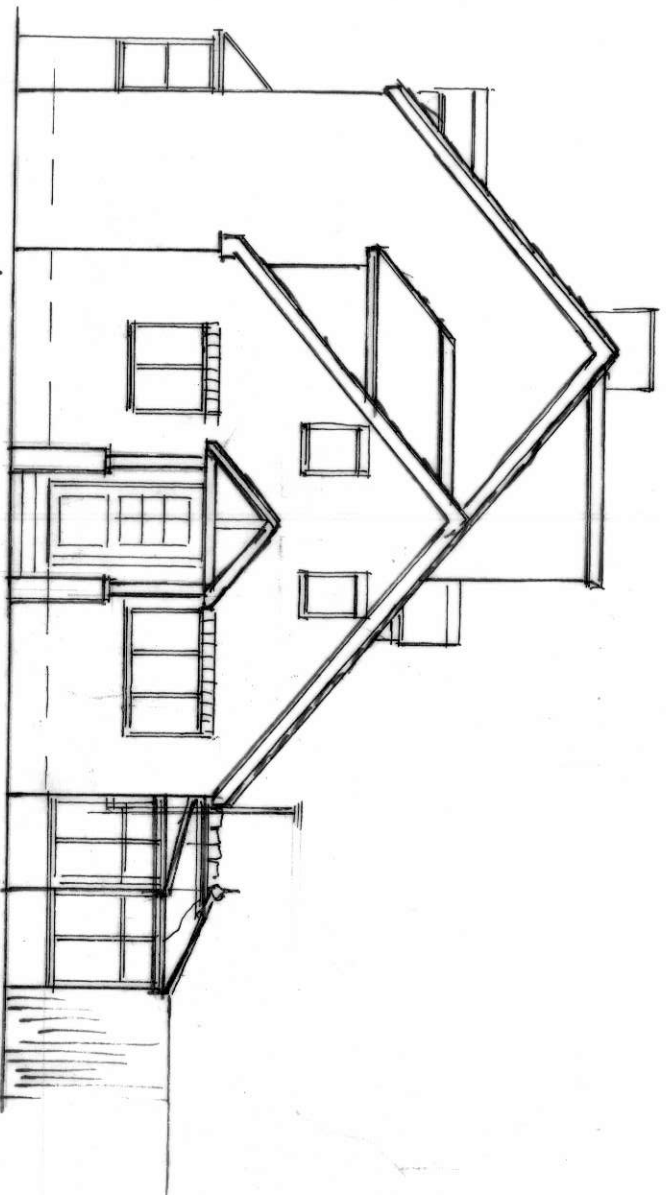


EXTS. N/E ELEVATION 1:100

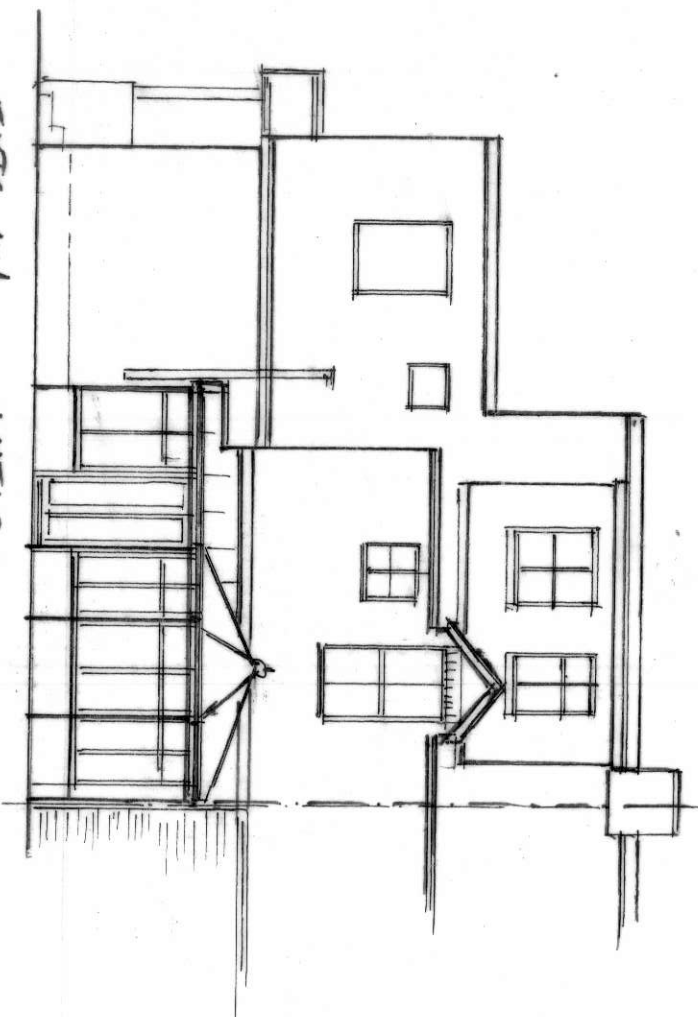


EXTS. N/W ELEVATION 1:100

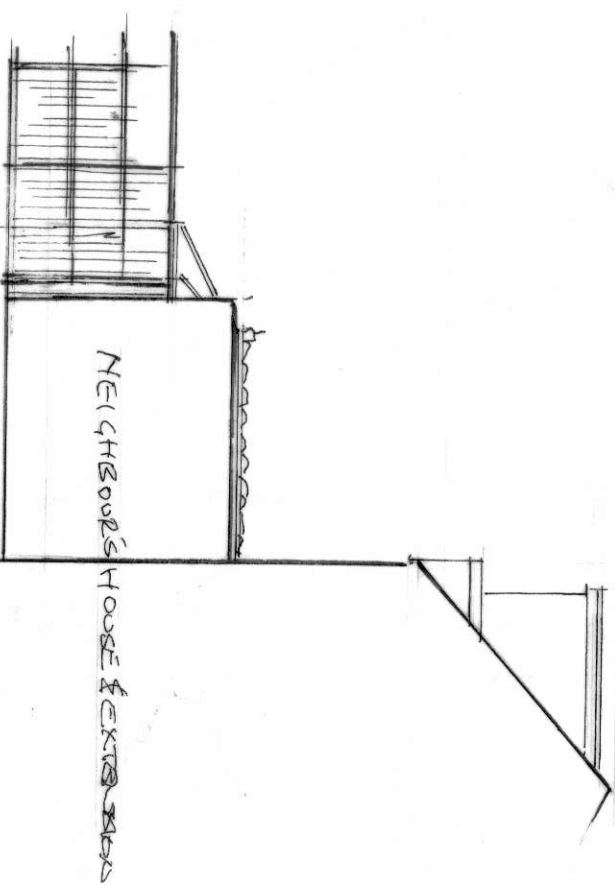


EXTS. S/W ELEVATION 1:100

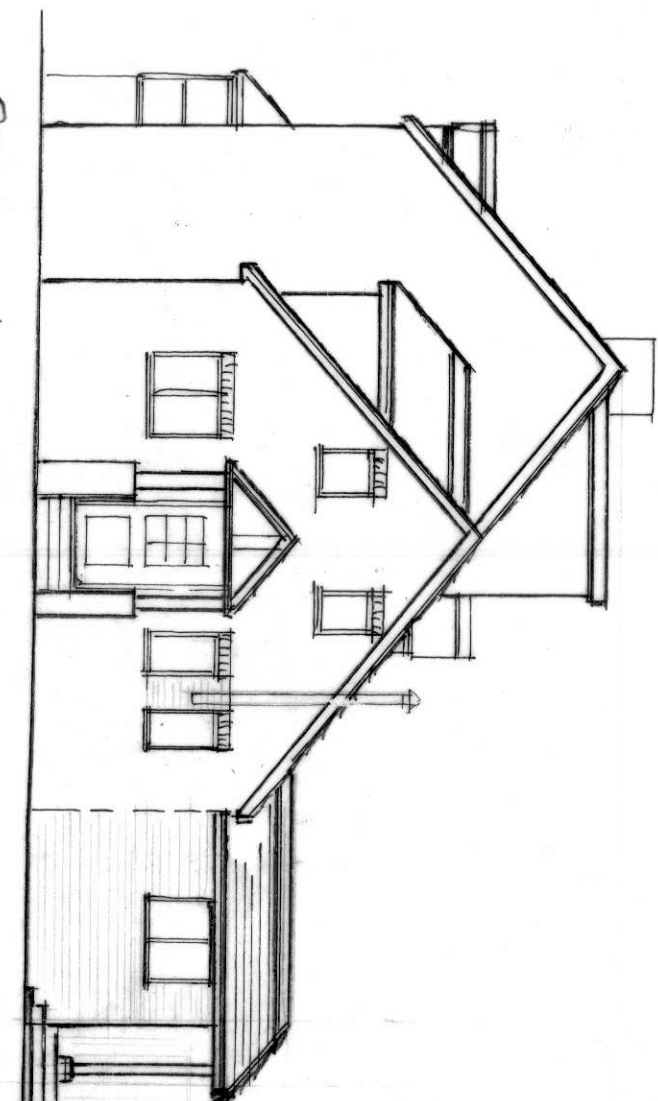


PROP. N/E ELEVATION 1:100

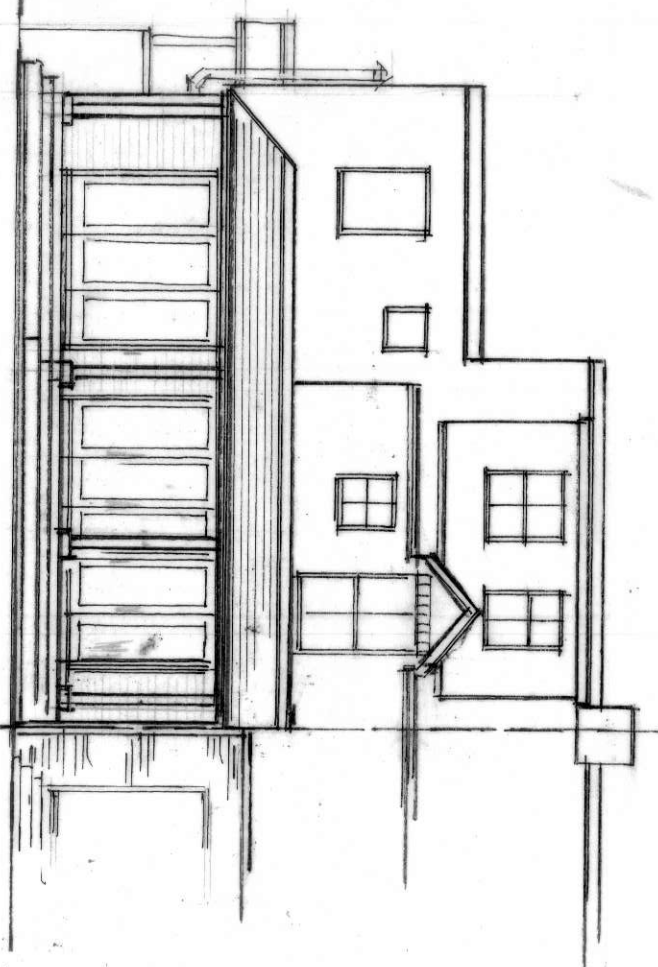

PROP. N/W ELEVATION 1:100

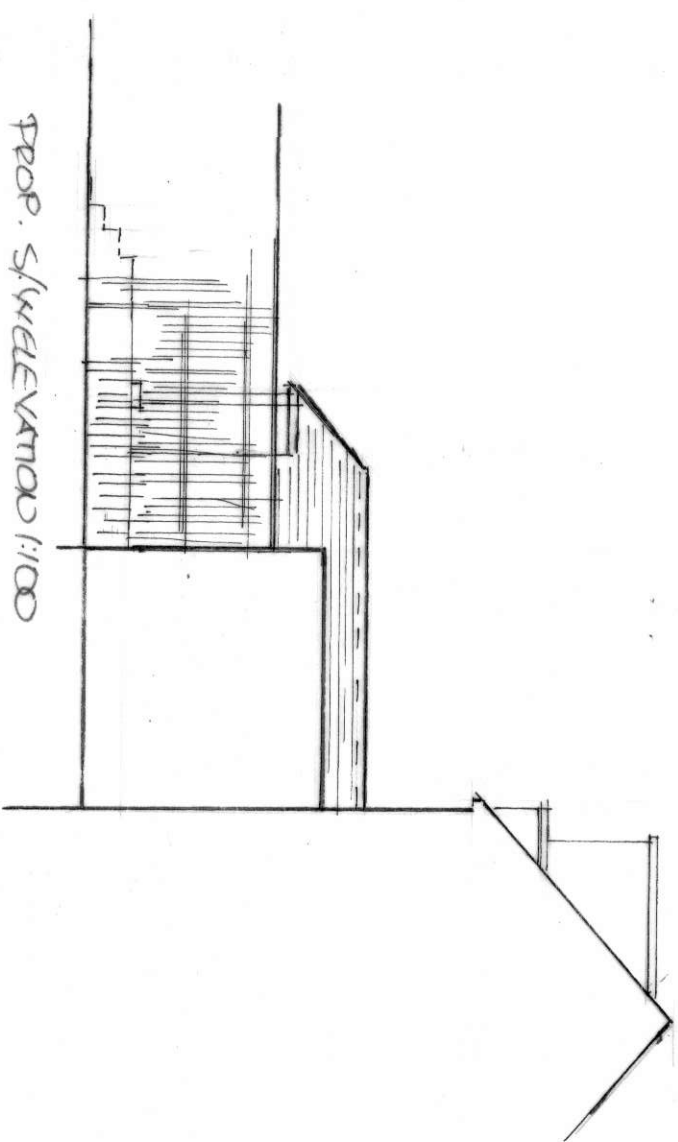


PROP. S/W ELEVATION 1:100

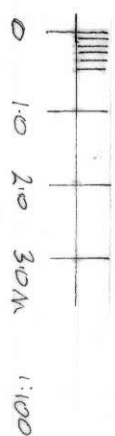

SCALE BARS

EXTS SECTION A-A 1:50

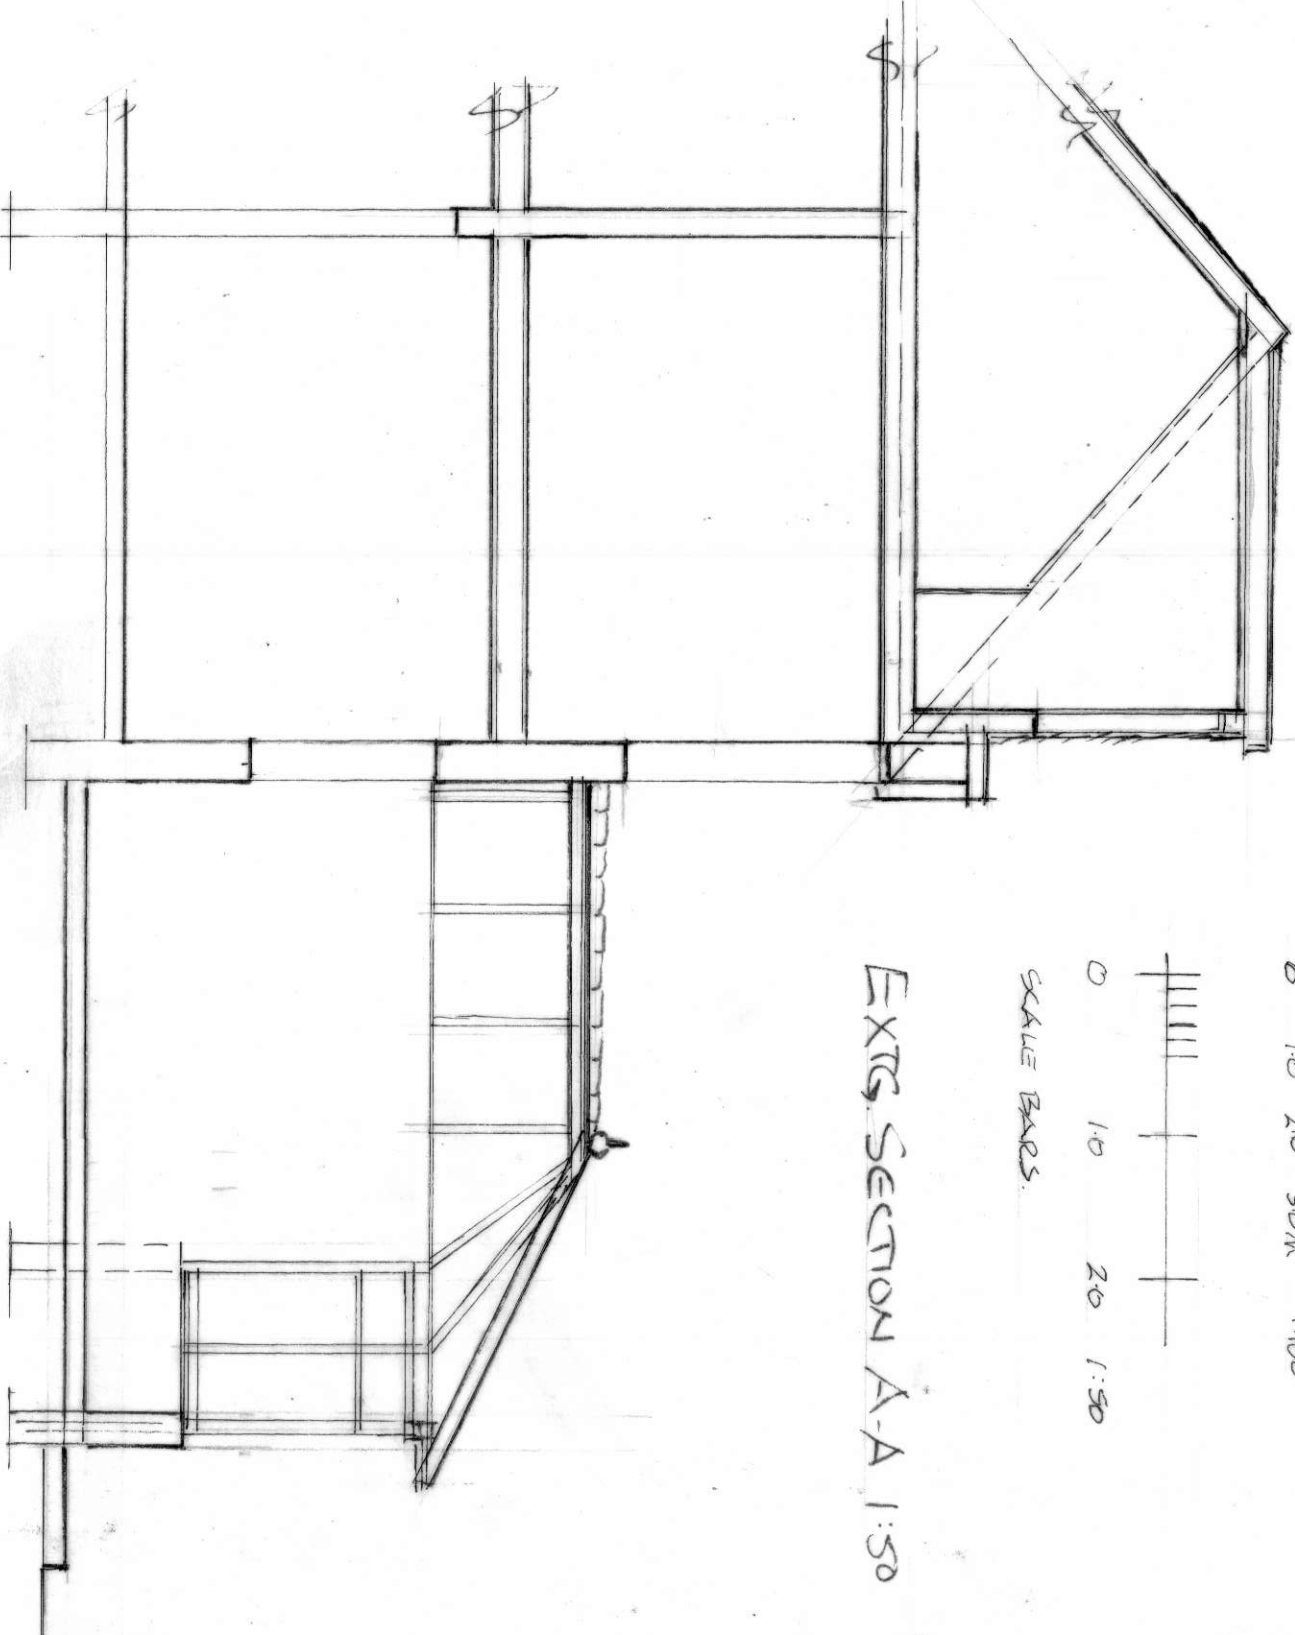

PROJECT:

PROPOSED REPLACEMENT SUN LOUNGE AT
1, BOURNE HILL COTTAGES, KERNES LANE,
HORSHAM, WEST SUSSEX. FOR:

M/R & M/S MCKAYHOD

DATE:

1.12.2025

DMG:AD

2025/4/3

PROPOSED SECTION A-A 1:50

SCALE:
1:50 & 1:100

REV.

