

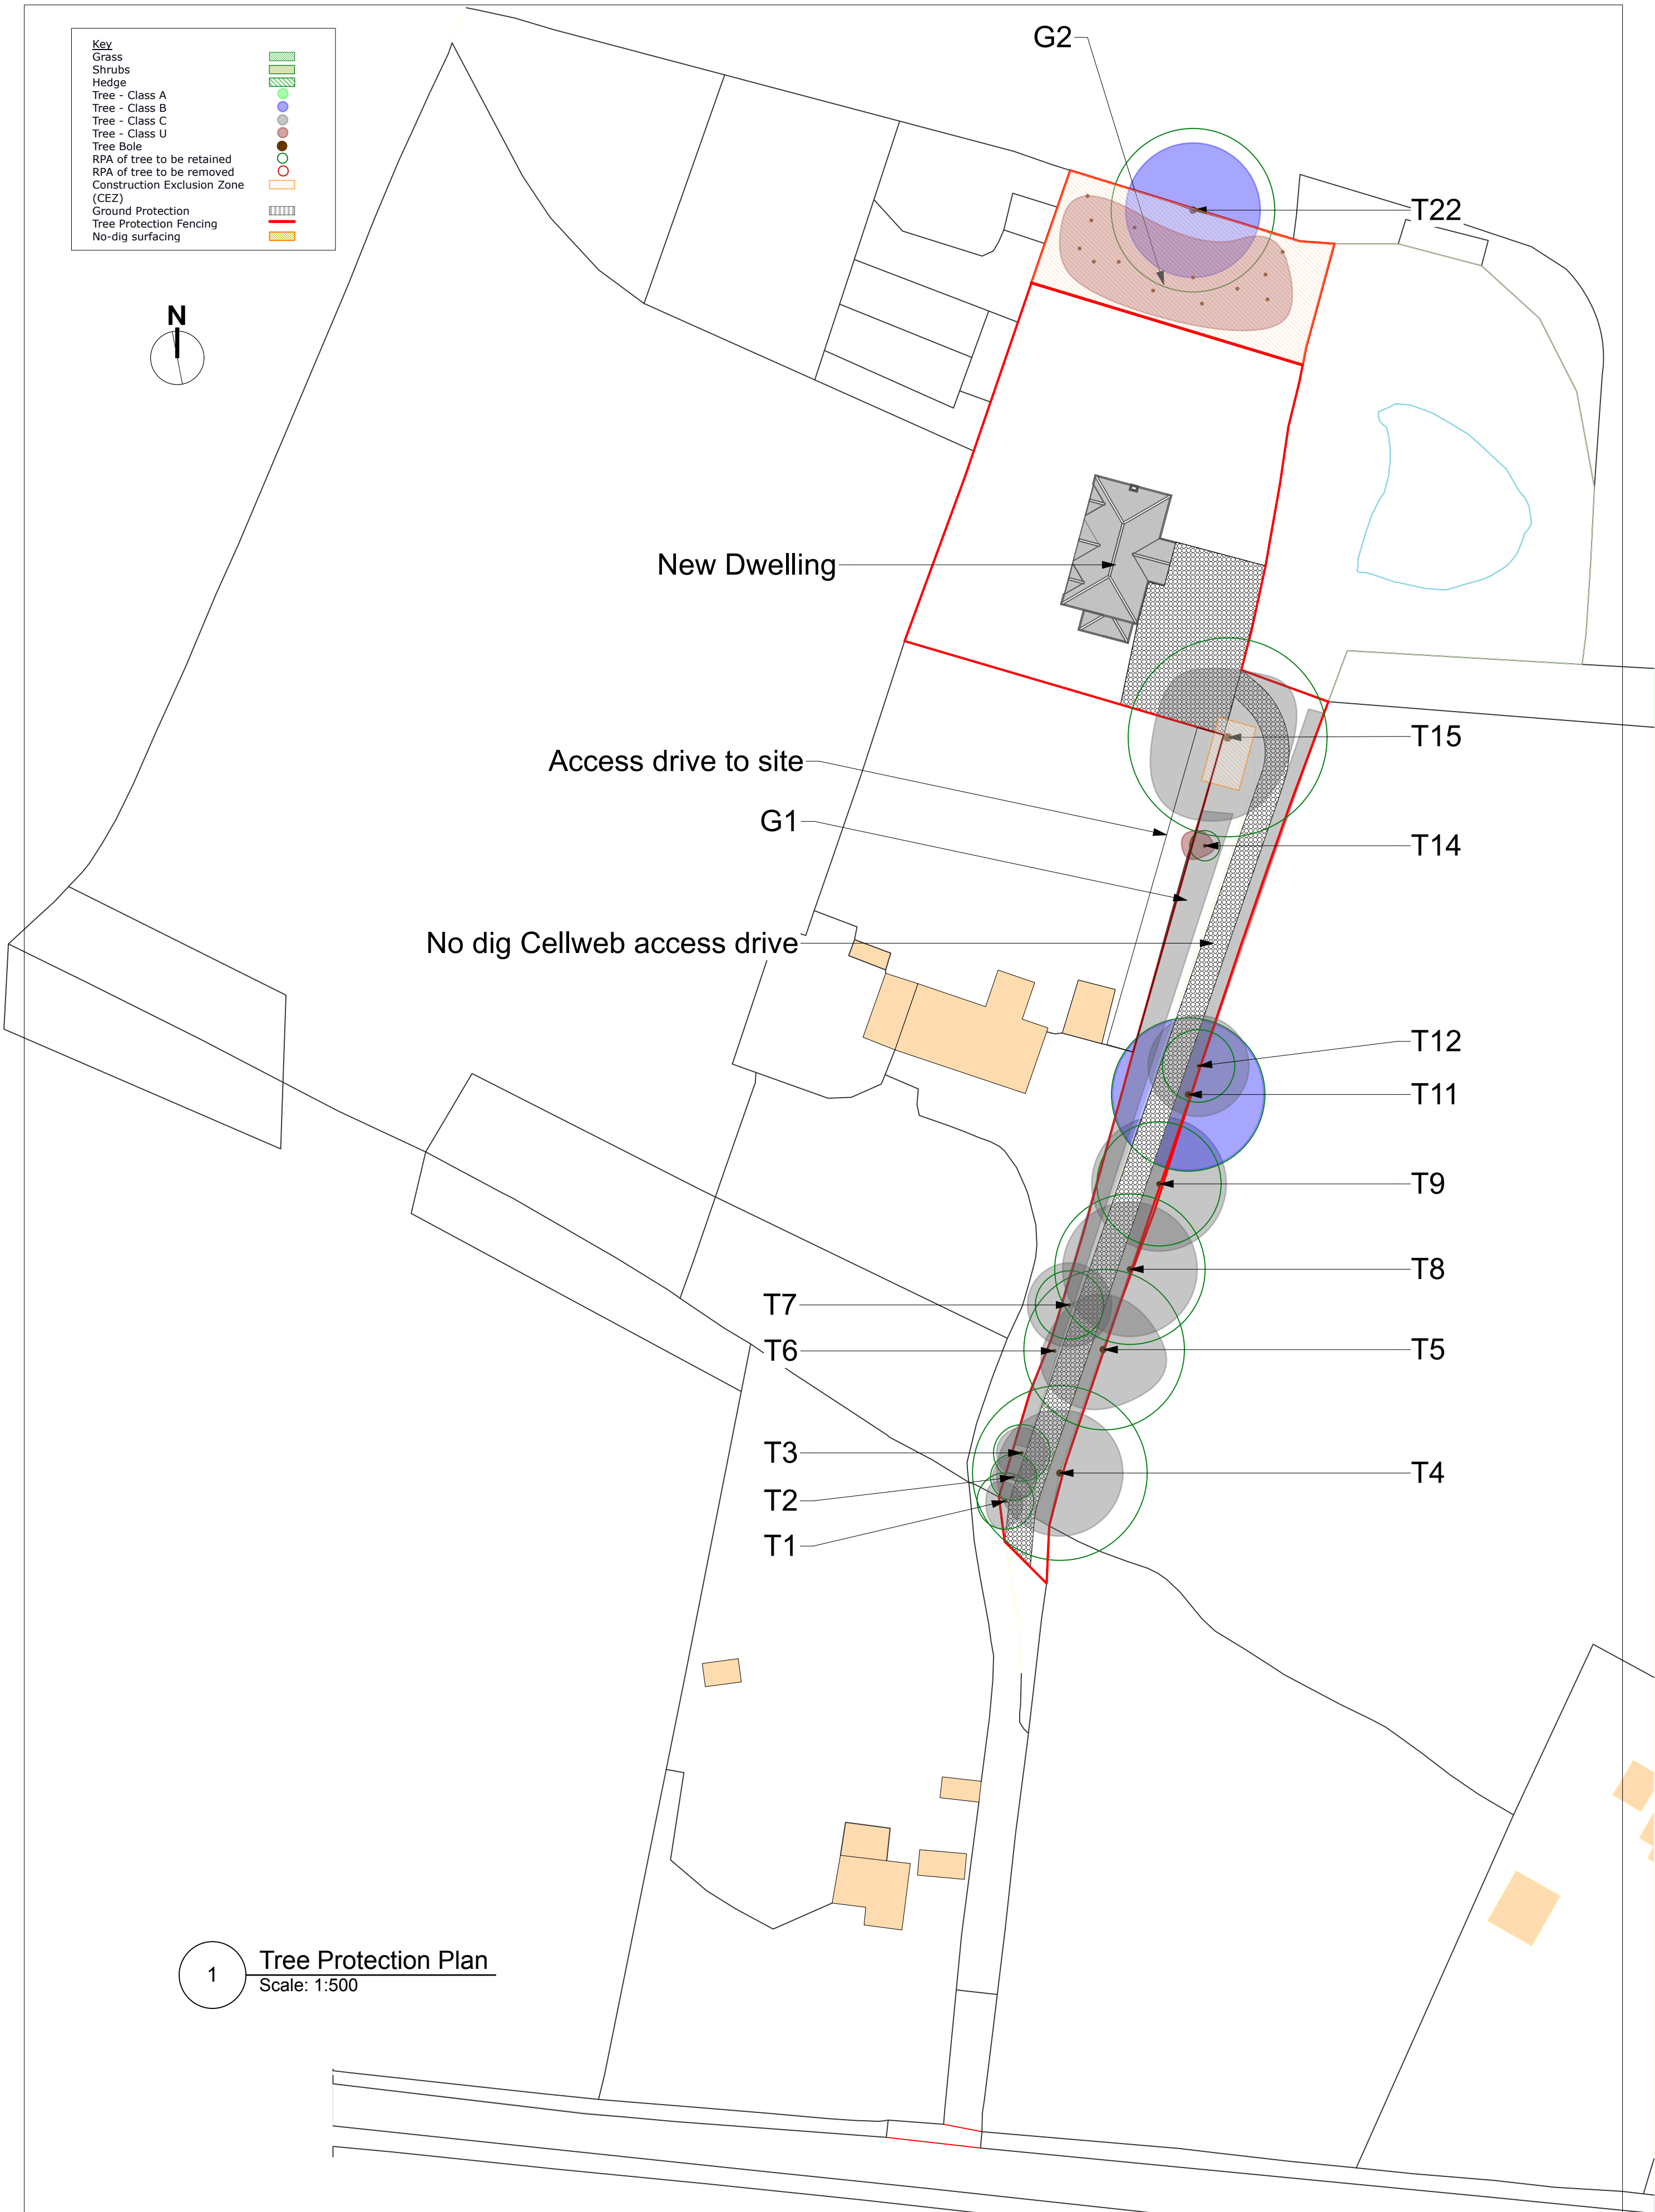


Key

- Grass
- Shrubs
- Hedge
- Tree - Class A
- Tree - Class B
- Tree - Class C
- Tree - Class U
- Tree Bole
- RPA of tree to be retained
- RPA of tree to be removed
- Construction Exclusion Zone (CEZ)
- Ground Protection
- Tree Protection Fencing
- No-dig surfacing

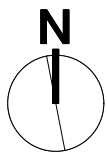

1 **Tree Protection Plan**
Scale: 1:500

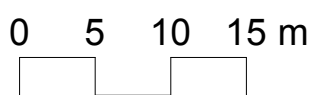

									Design Firm	Barry Holdsworth Ltd	Project Title	Pound Place Mill Lane Partridge Green RH13 8JU	Project Manager	Project ID	Tree Survey
													Drawn By	Scale	1:500@A2
													Reviewed By	Drawing No.	Sht-2
No.	Date	Revision Notes		Zone	Approvals	No.	Date	Issue Notes	Consultant	Barry Holdsworth 07968 298385	Drawing Title	Tree Protection Plan	Date	06/06/2025	_____ of _____
													CAD File Name		1

