


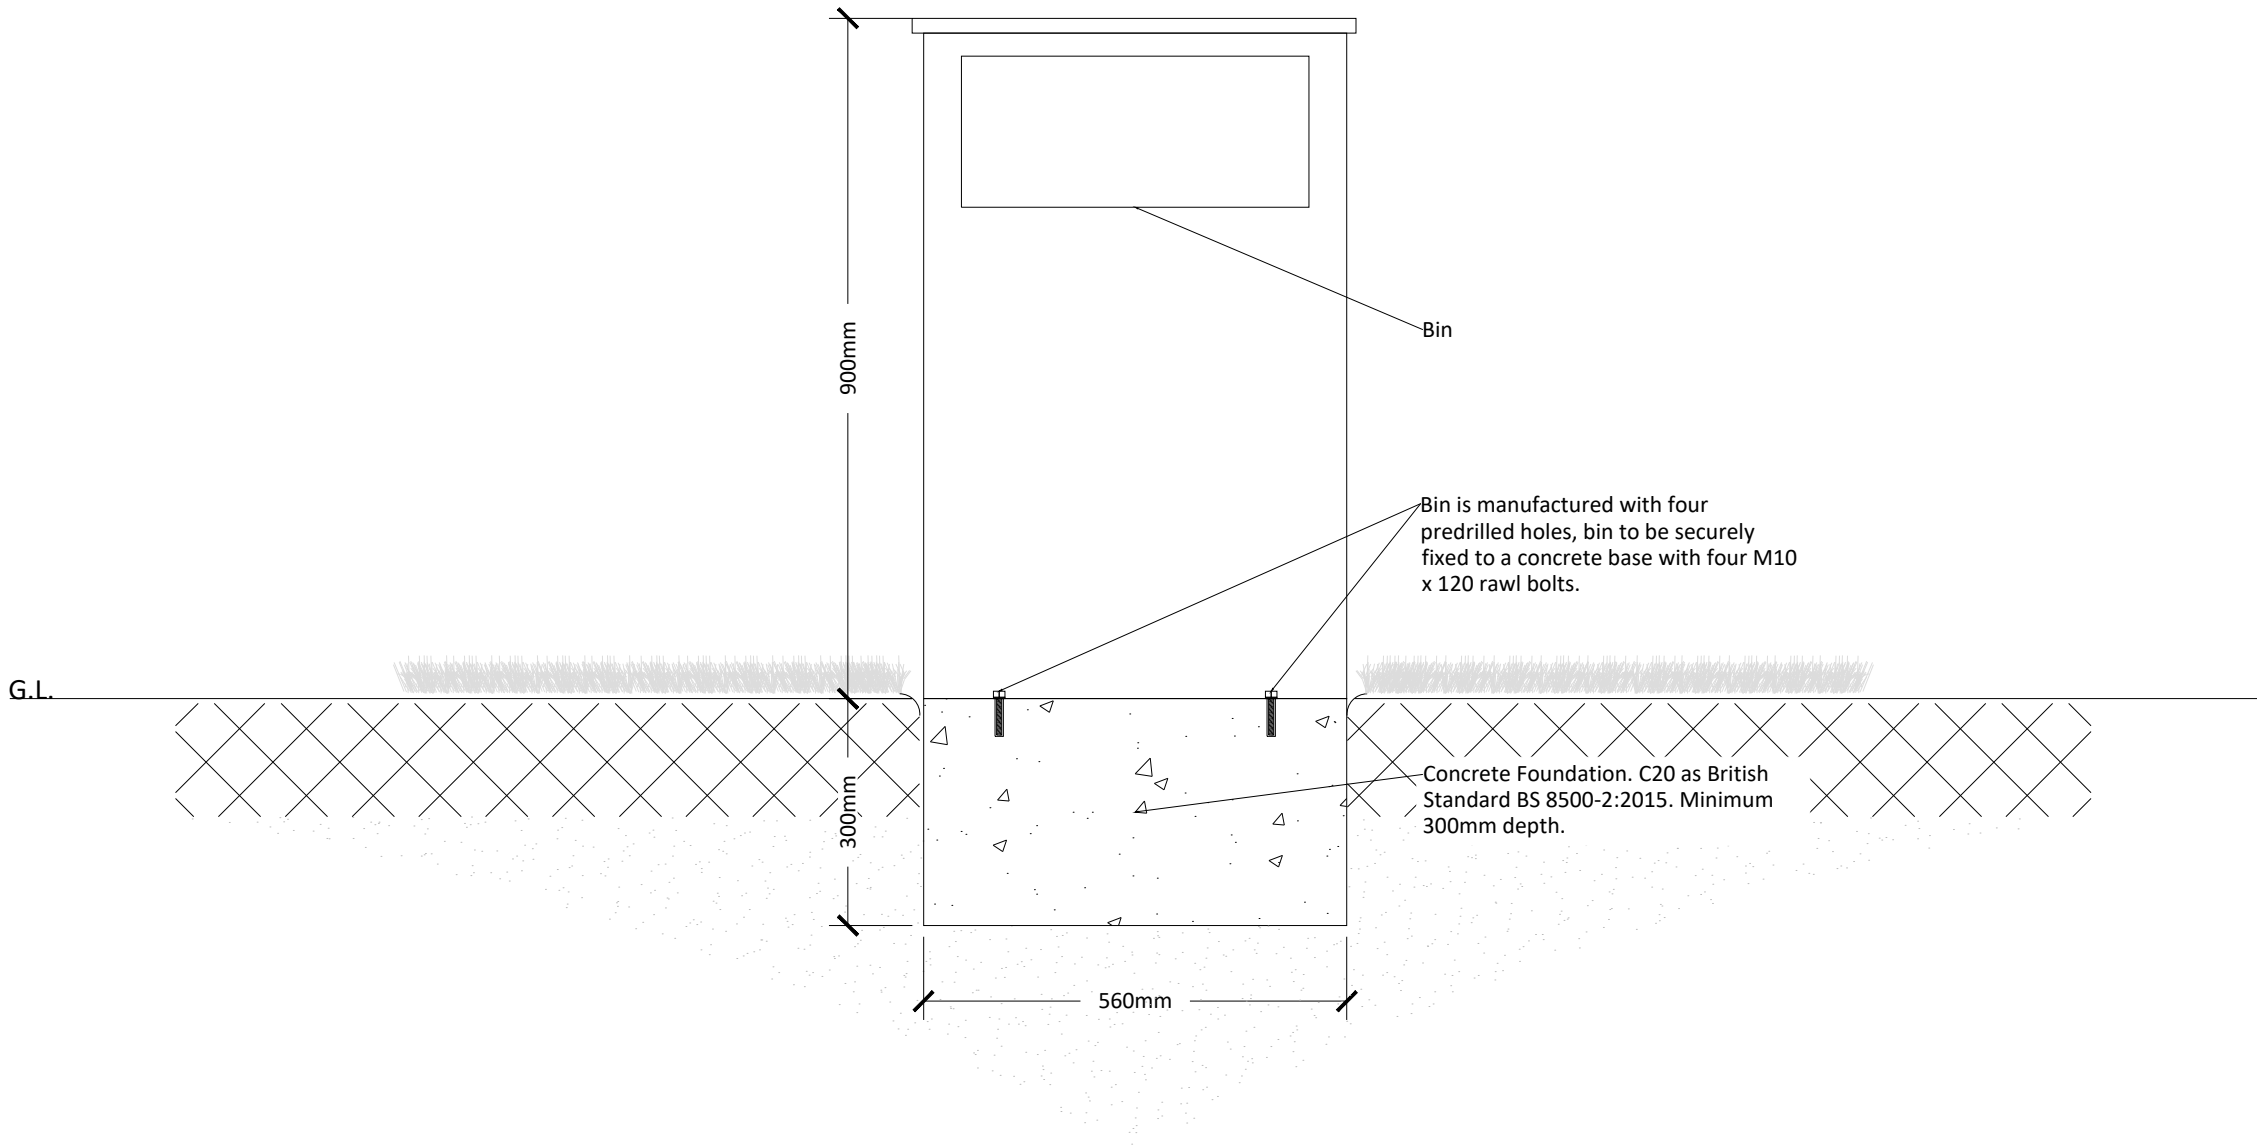

Z:\2898 Land North of Horsham\2898-5-5-FRN\DETAILS\2898-5-5-FRN-FRN-0008-P1 Litter Bin.dwg



PRODUCT DETAILS
Manufacturer: Broxap Ltd.
Address: Rowhurst Industrial Estate
Chesterton
Newcastle-under-Lyme
ST5 6BD
Telephone: 01782 564411
Email: info@broxap.com

Product: Winchester Canopied Litter Bin
BX17 4035
Materials: Manufactured from Iroko, with a fully galvanised internal metal frame
Finished in Sikkens Teak and Wax
Dimensions: Height: 900mm
Diameter: 560mm
Capacity: 90 Litres
Features: Two litter posting apertures
Complete with standard slam shut lock system utilising 'T' bar key
To Manufacturer's recommendations and designs.

Installation:

Drawing Revision				
Rev.	Date	Description	Drn	Ckd
P1	09/11/2022	First issue.	GR	PG
P2	18/03/2023	Amended to client comments	PG	PG
P3	30/03/2023	Amended to client comments	PG	PG
P4	11/08/2023	Amended to client comments	GR	PG

Status

DAVID JARVIS ASSOCIATES
DAVID JARVIS ASSOCIATES LIMITED
1 Tennyson Street Swindon Wiltshire SN1 5DT
t: 01793 612173
e: mail@davidjarvis.biz
w: www.davidjarvis.biz

Client
LEGAL & GENERAL (STRATEGIC LAND NORTH HORSHAM) LIMITED

Project
LAND NORTH OF HORSHAM

Drawing Title
LITTER BIN

Scale 1:10	Sheet Size A3	Date Plotted 22/09/2023	
Client Ref. -	Drawing Ref. 2898-5-5-FRN	Drawing No. 0007	Version S5-P4

