


A

Scale 1:20

SELF-BINDING GRAVEL

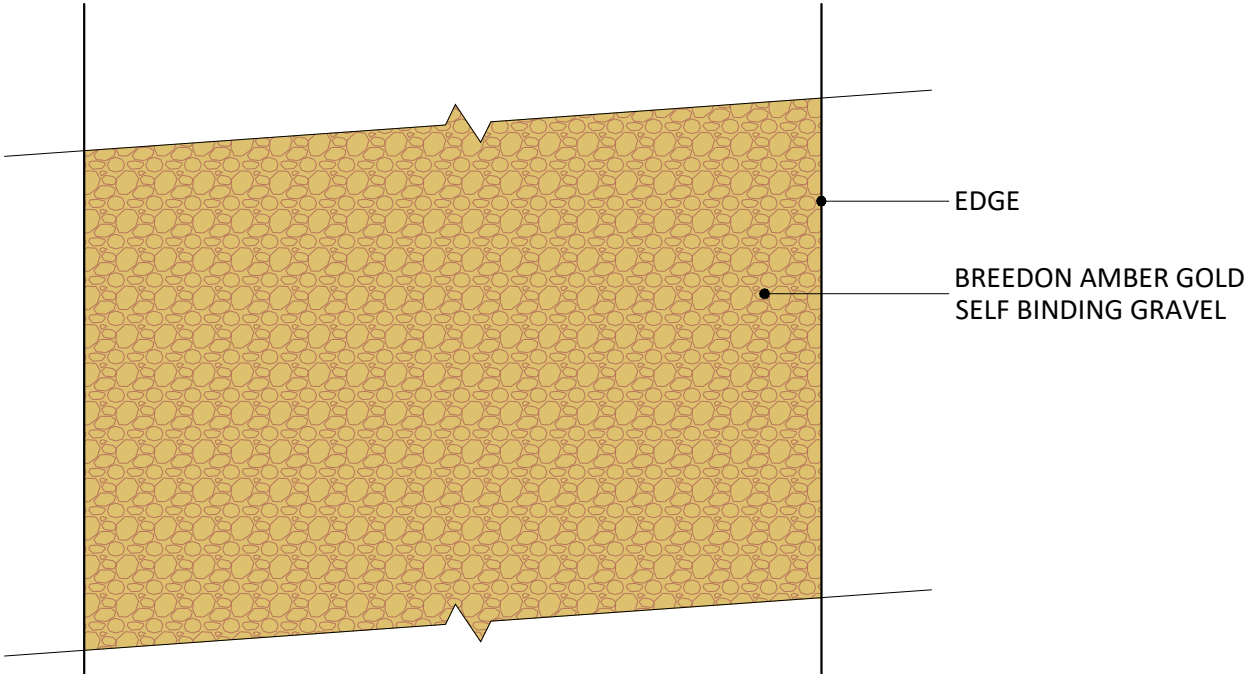


B

Scale 1:20

EDGING ALTERNATIVES - REFER TO LAYOUT

22x100mm TIMBER EDGE RESTRAINT

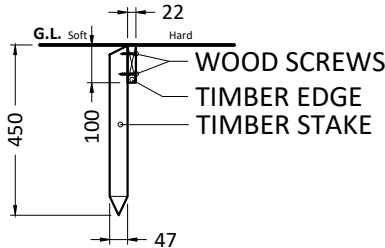

PCC 'EF' EDGE / PIN KERB

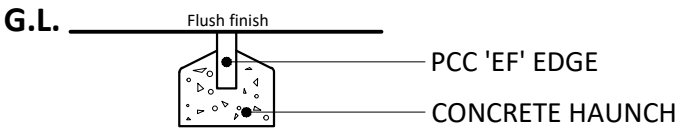


TABLE 1: SELF BINDING GRAVEL NOTES	
SUPPLIER:	Breedon Aggregates
COLOUR:	Golden Amber
TYPE:	Self binding gravel
DEPTH:	To Engineer's requirements.
CONSTRUCTION BUILD UP:	To Engineer's requirements.
TIMBER EDGING:	
TIMBER (GENERALLY):	All to be slow grown, pressure treated softwood. All cuts to be treated with wood preservative. All cuts to be treated with wood preservative.
SUPPLIER:	Contractor's choice.
EDGE:	22x100mm, 50x100mm
STAKE:	47x47x450mm
STAKE CENTRES:	1000mm o/c max. / sufficient to achieve curved radii (500mm o/c on radii of less than 6m).
FIXTURES & FITTINGS:	4.5 x 75mm woodscrews.
PRE-CAST CONCRETE 'PIN KERB' EDGE:	
UNIT TYPE:	'EF' - Edge, Flat top
UNIT DIMENSIONS:	50x100x14mm (cut to suit).
CONCRETE FOUNDATION:	ST2 concrete to Engineer's requirements.

Drawing Revision				
Rev.	Date	Description	DRN	CKD
P1	06/11/2022	First issue	MS	PG
P2	14/05/2023	Amended to client comments	PG	PG
P3	30/05/2023	Amended to client comments	PG	PG
P4	11/06/2023	Amended to client comments	GR	PG

DAVID JARVIS ASSOCIATES

DAVID JARVIS ASSOCIATES LIMITED
1 Ternynson Street Swindon Wiltshire SN1 5DT
t: 01793 612173
e: mail@davidjarvis.biz
w: www.davidjarvis.biz

Client
LEGAL & GENERAL (STRATEGIC LAND NORTH HORSHAM) LIMITED.

Project
LAND NORTH OF HORSHAM

Drawing Title
SELF BINDING GRAVEL

Scale 1:20	Sheet Size A3	Date 11/08/2023
Client Ref. SUR	Drawing Ref. 2898-5-5-SUR	Drawing No. 0002
		Status S5-P4