

Key Plan:

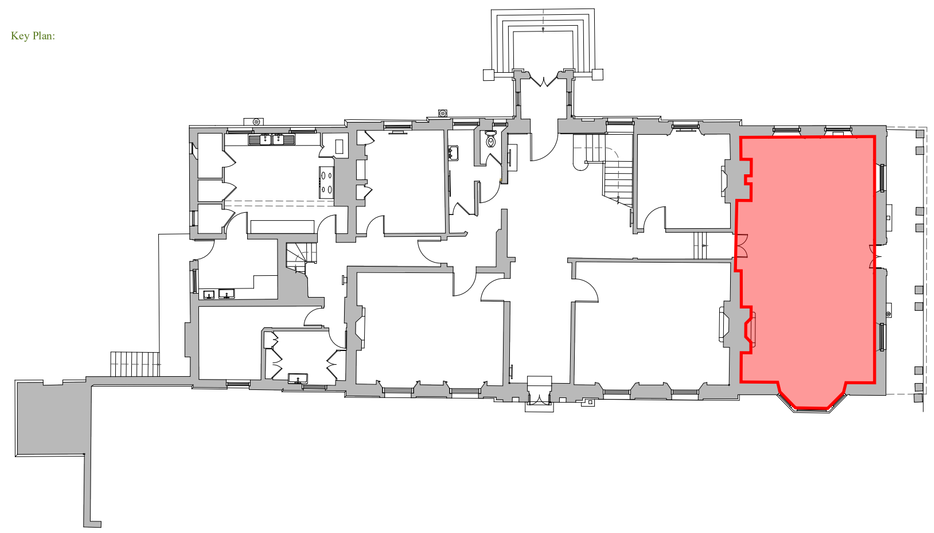

G16 - MUSIC ROOM

Windows:
- Remove central panes of WG17 and leave ready to insert new french doors.
- Open blocked window WG18 and install new sash and internal shutter boxes to match WG19

Doors:
- ED07 Install new painted timber french doors with ironmongery and shutters to match existing.

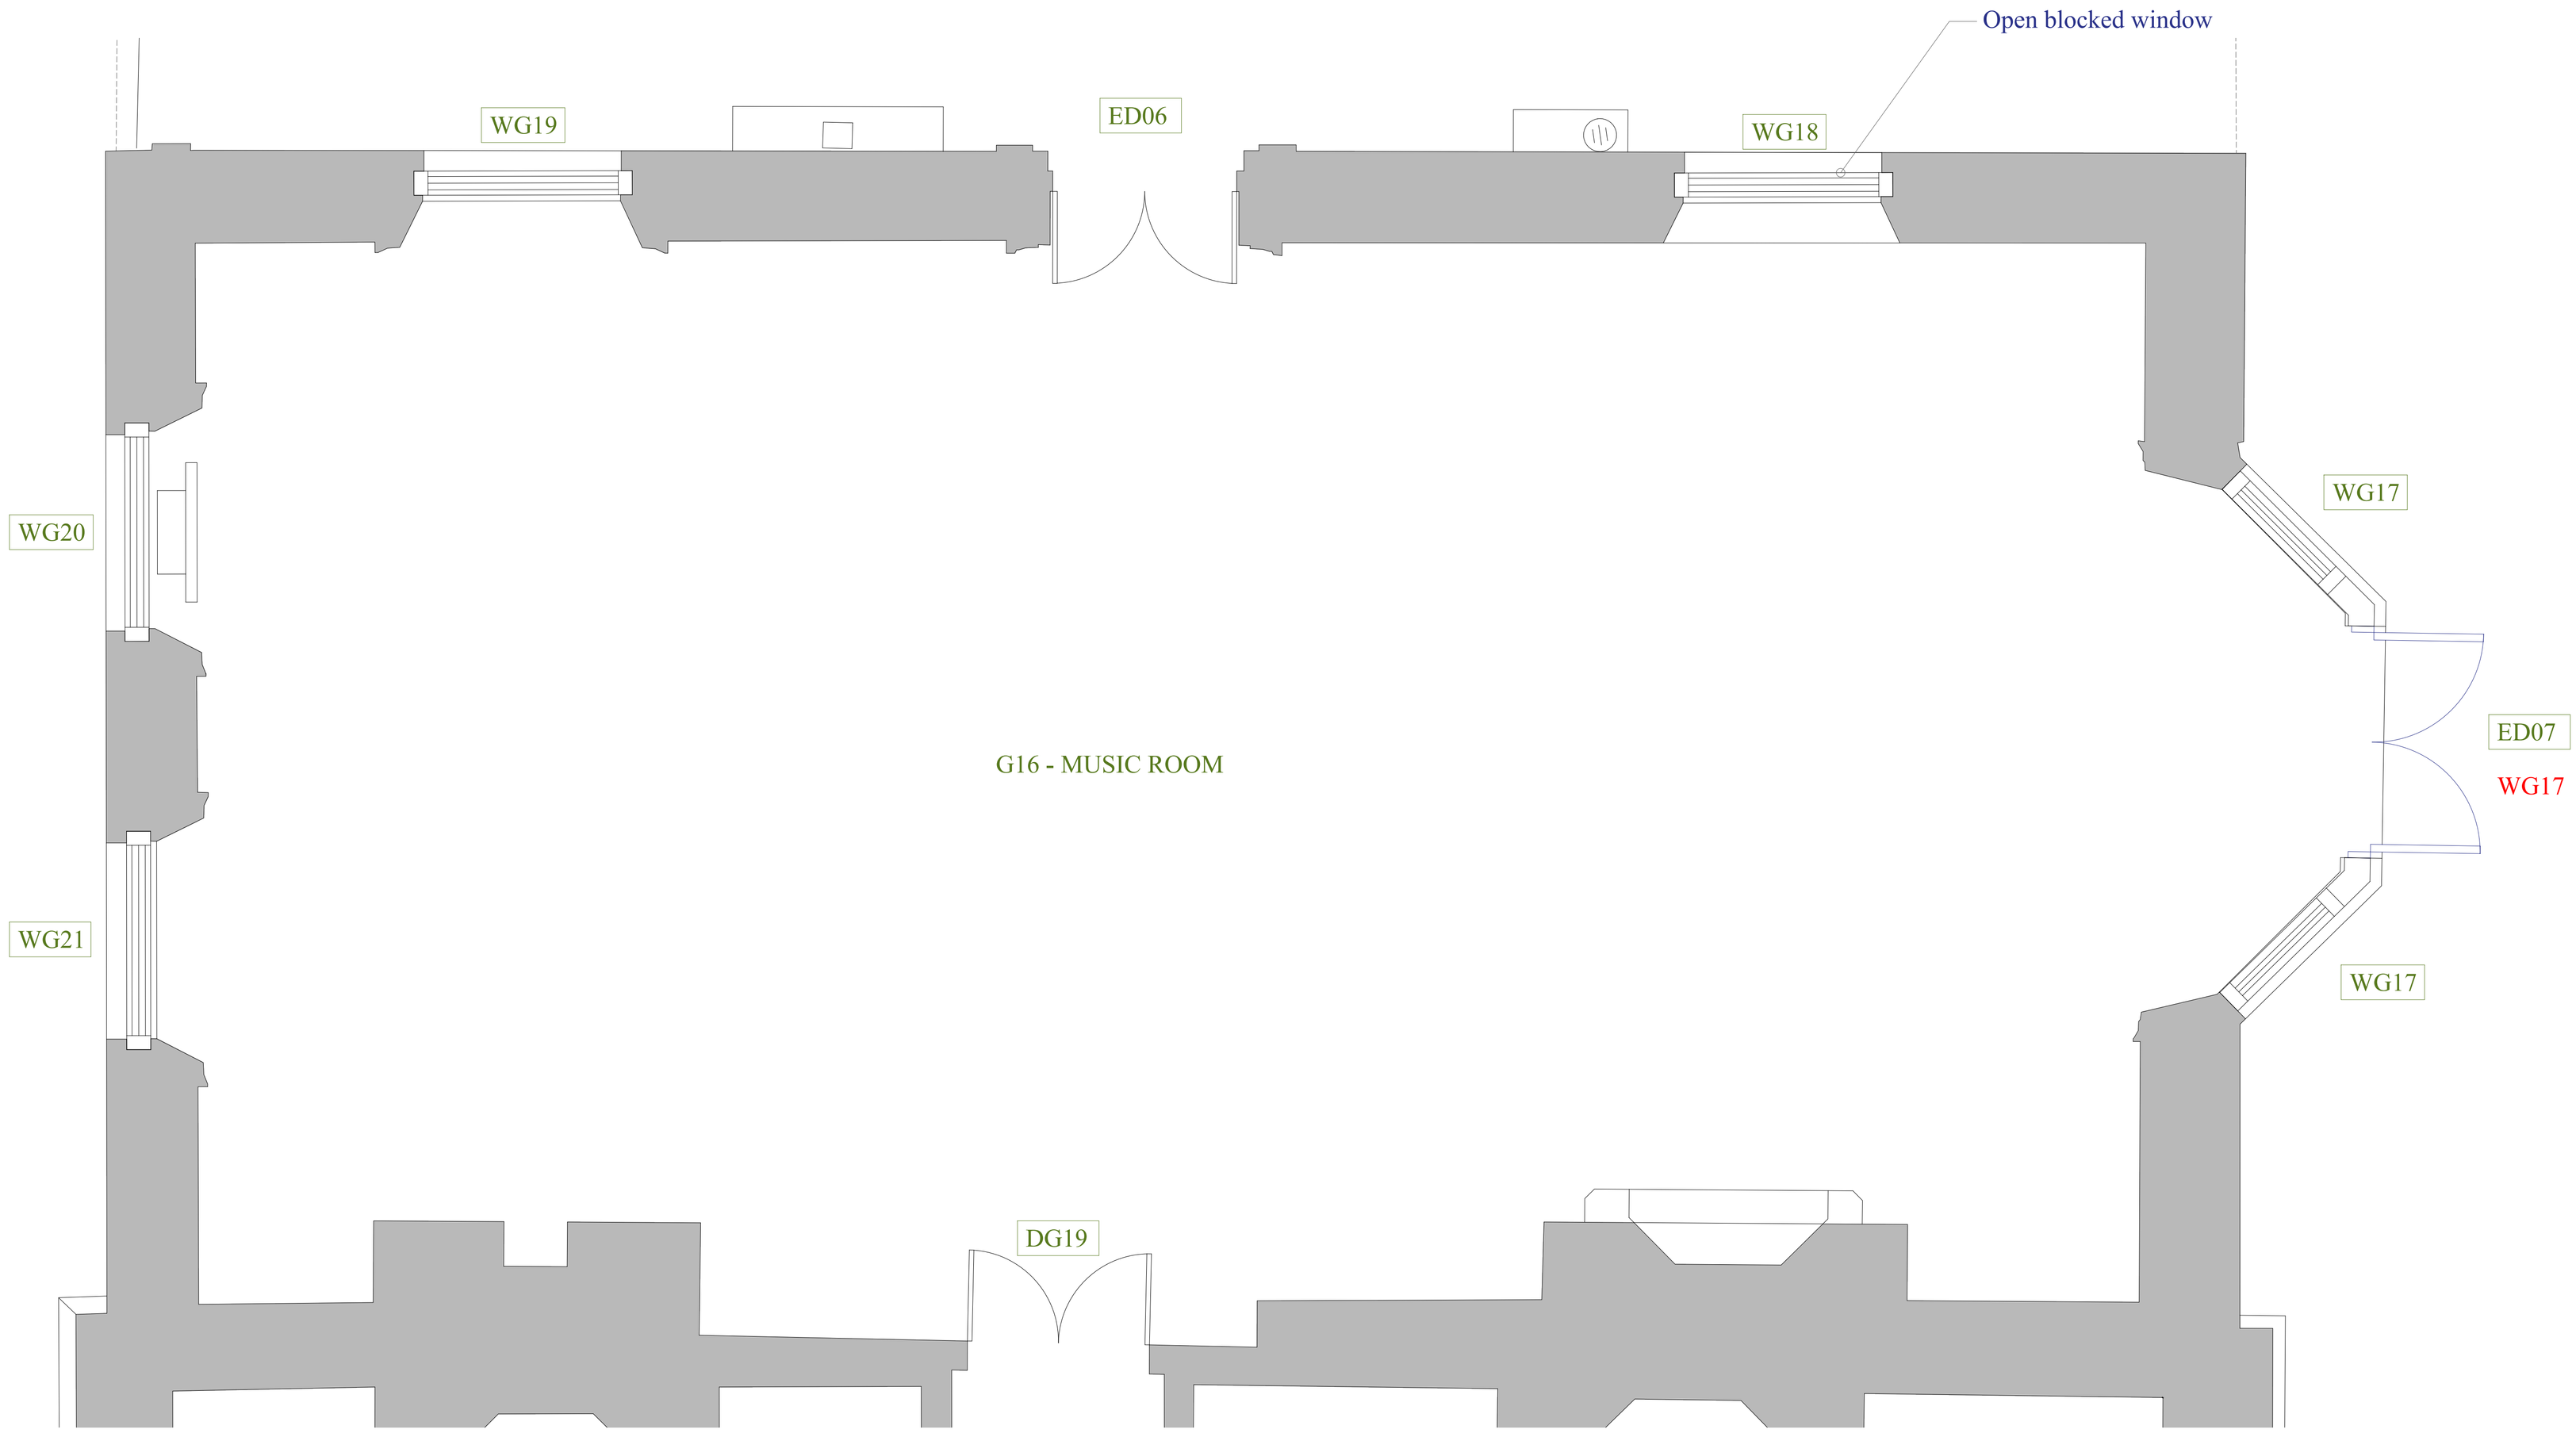

G16 - MUSIC ROOM
1:20 | PROPOSED

1m @ 1:
20

This drawing is the copyright of Manorwood Construction Ltd but may be used for planning purposes by the Local Authority without breach of copyright.

Do not scale from this drawing unless for Local Authority planning purposes.

All dimensions must be checked on site prior to commencement of works.

Construction (Design and Management) Regulations 2015

This drawing is intended for Planning purposes only and as such does not highlight residual design related health and safety risks.

This information can be provided on request; however, it is anticipated that the full extent of residual risks will be identified during the detailed Building Regulations or construction design Status and prior to construction works commencing on site.

All responsibilities and duties of Principle Designer as stated within the above regulations now revert to the client unless Manorwood are appointed to undertake Building Regulations or construction drawings.

MANORWOOD
building on tradition

Suite 114
26 The Hornet
Chichester
West Sussex
PO19 7BB

tel: 01243 201 102
email: enquiries@manorwood.co.uk
web: www.manorwood.co.uk

Address	Shermanbury Place, Brighton Rd, Horsham RH13 8HF
Drawing No.	2405SH_R2_304
Scale @ A1	1:20
Job No.	2405SH_R2
Drawn By	VM
Checked By	BK
Drawn On	15.12.2025
Issued On	15.12.2025
Status	Proposed
Drawing	G16 - MUSIC ROOM
Submission	Planning
Revision	01

Indicative: 0°