


THE COPYRIGHT OF THIS DRAWING BELONGS TO MD-DESIGN (SOUTHERN) LTD.
IT MAY NOT BE REPRODUCED IN WHOLE OR PART, OR USED FOR THE MANUFACTURE
OF ANY ARTICLE WITHOUT THE EXPRESS PERMISSION OF THE COPYRIGHT HOLDER.
NO LIABILITY WILL BE ACCEPTED FOR AMENDMENTS MADE BY OTHER PERSONS.
© CROWN COPYRIGHT 2026 ORDNANCE SURVEY 100053143.
DO NOT SCALE FROM THIS DRAWING FOR CONSTRUCTION.

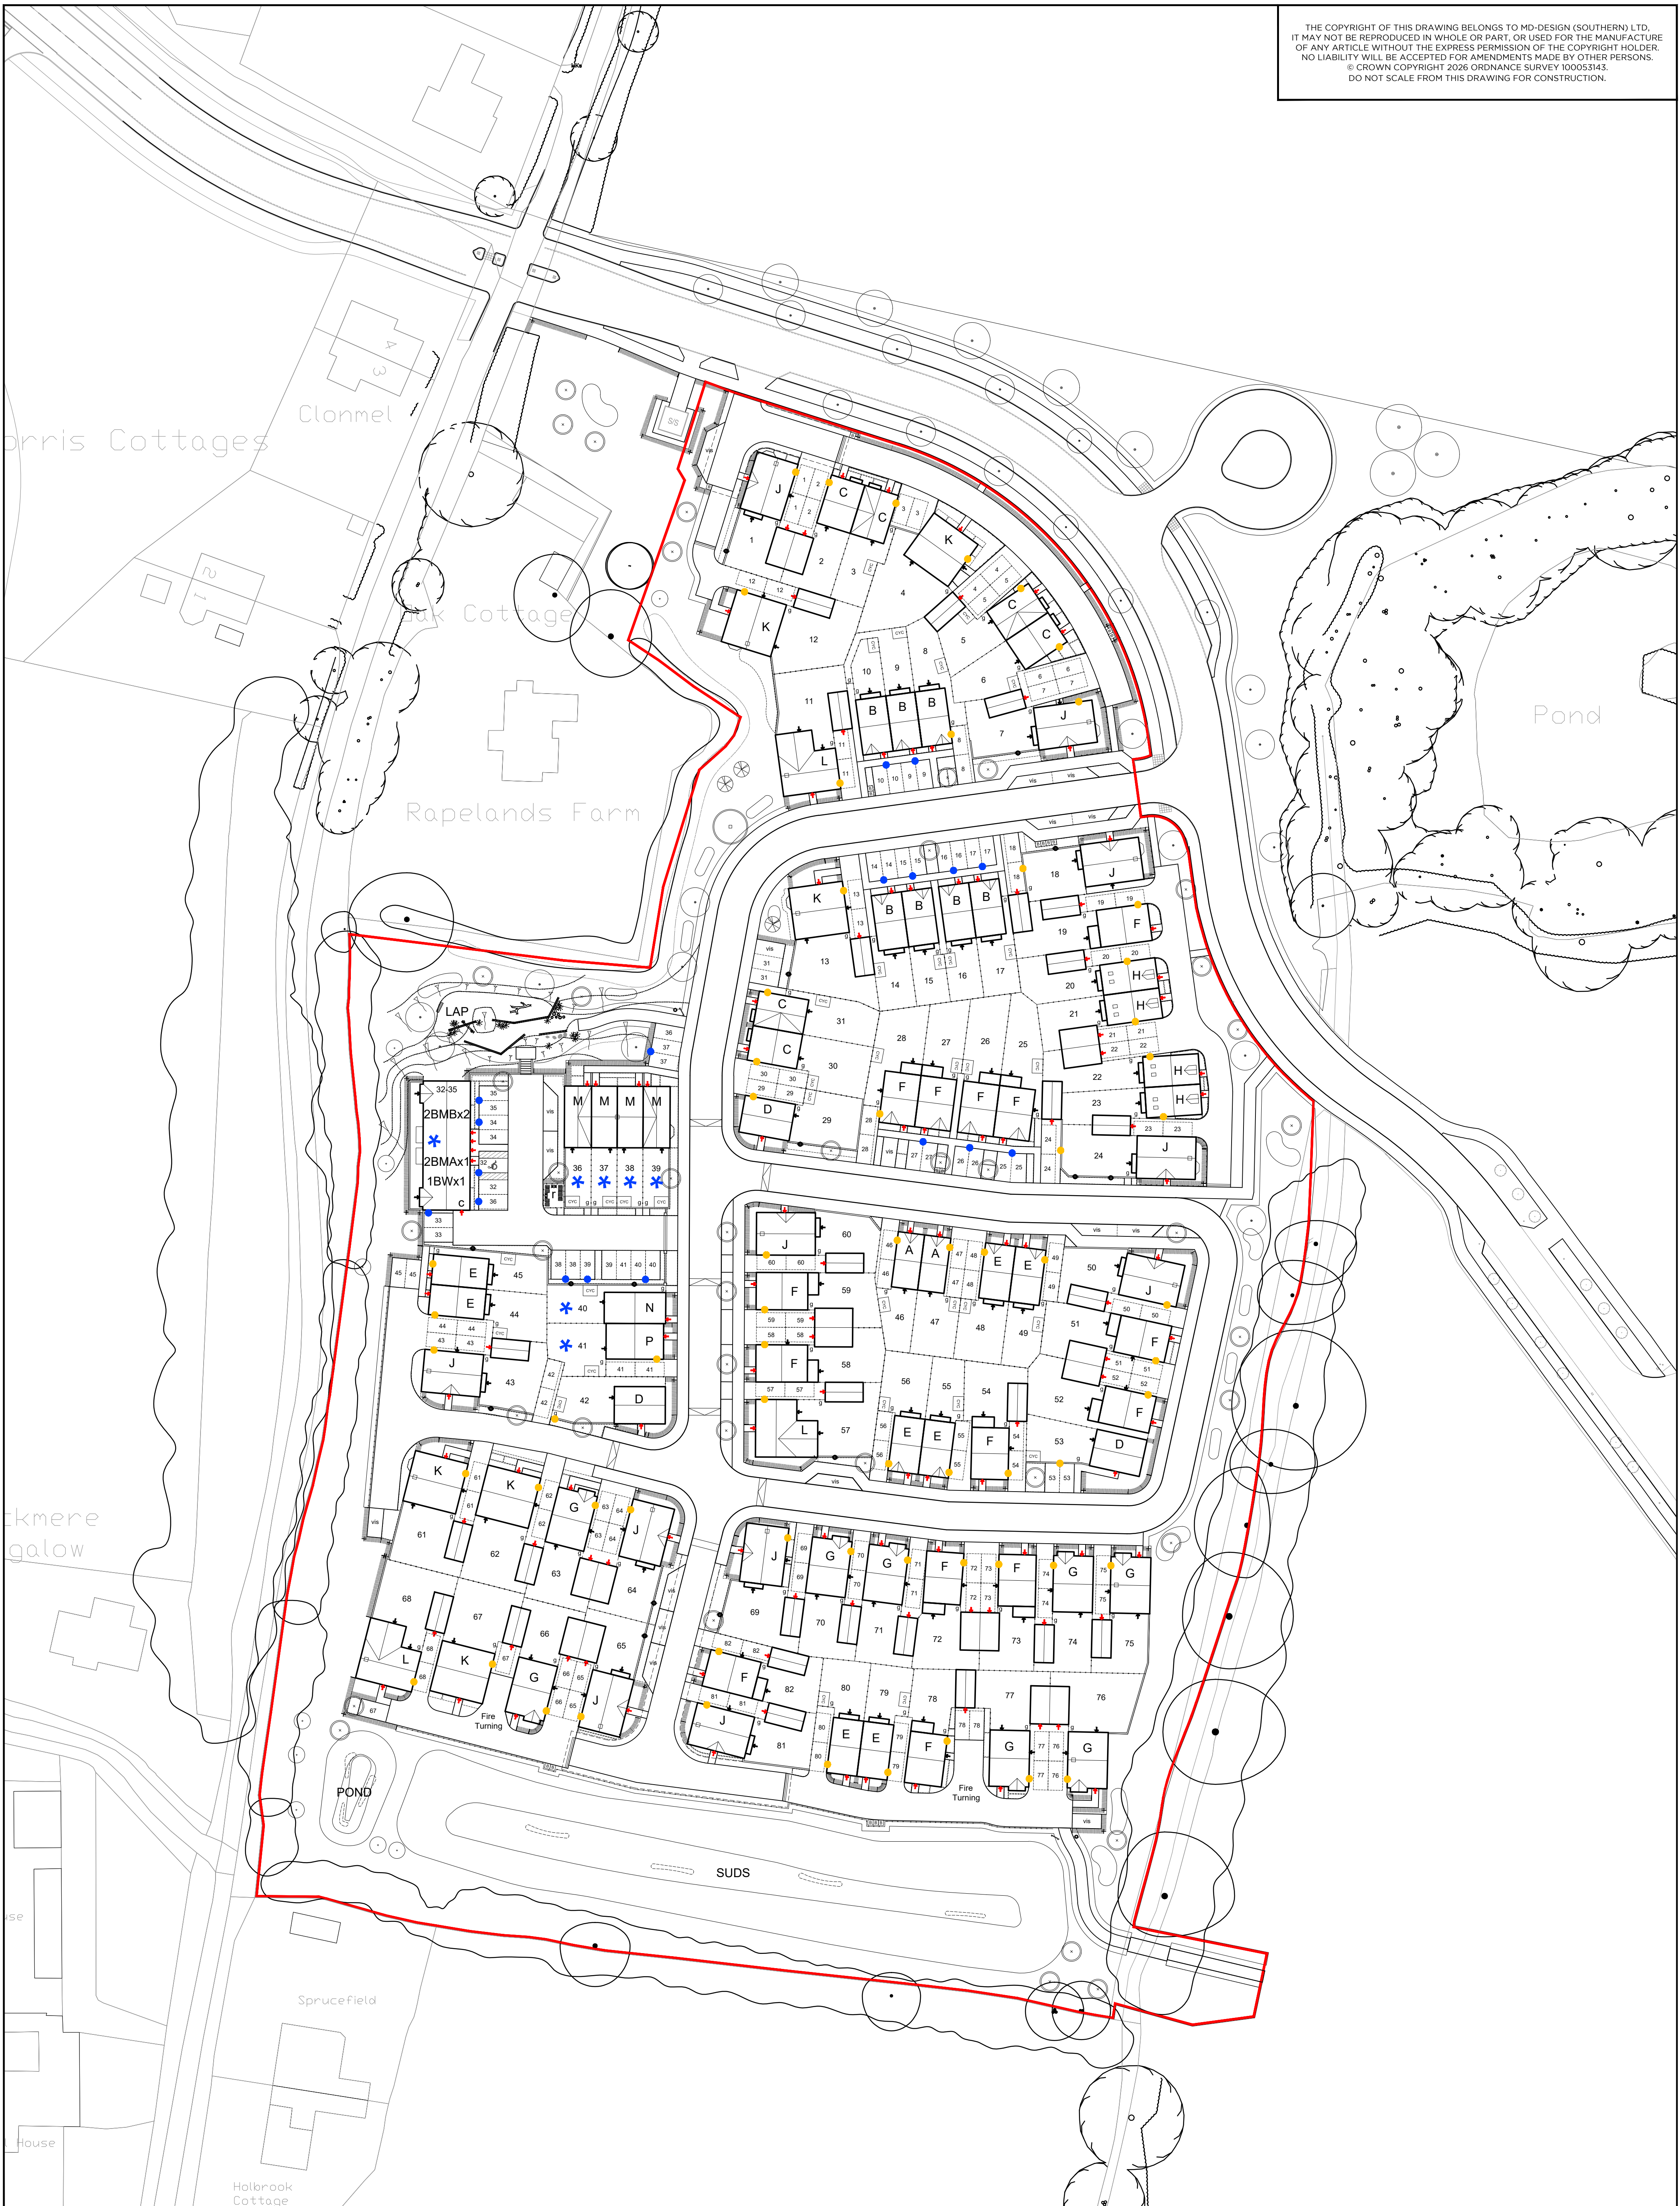

KEY


- Wall Mounted On Plot Charing Point
- Pole Mounted Charging Point

CLIENT:

Bellway Homes Southern Counties



MDD Architecture & Urban Design
18 Mulberry Walk - Bordon
Hampshire - GU35 0UL
Email: info@md-design.co.uk

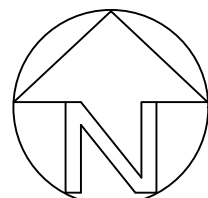

0 10m 20m 30m 40m 50m

B Drawing revised to accord with site layout MD 27.08.26
REV: DESCRIPTION: BY: DATE:

SITE:

Area 4, North Horsham

TITLE:

Electric Vehicle Charging Plan

SCALE AT A1:
1:500

DATE:
27.05.26

DRAWN:
MD

CHECKED:
MD

PROJECT NO:

BSC-010

DRAWING NO:

EVC-01

REVISION:

B