


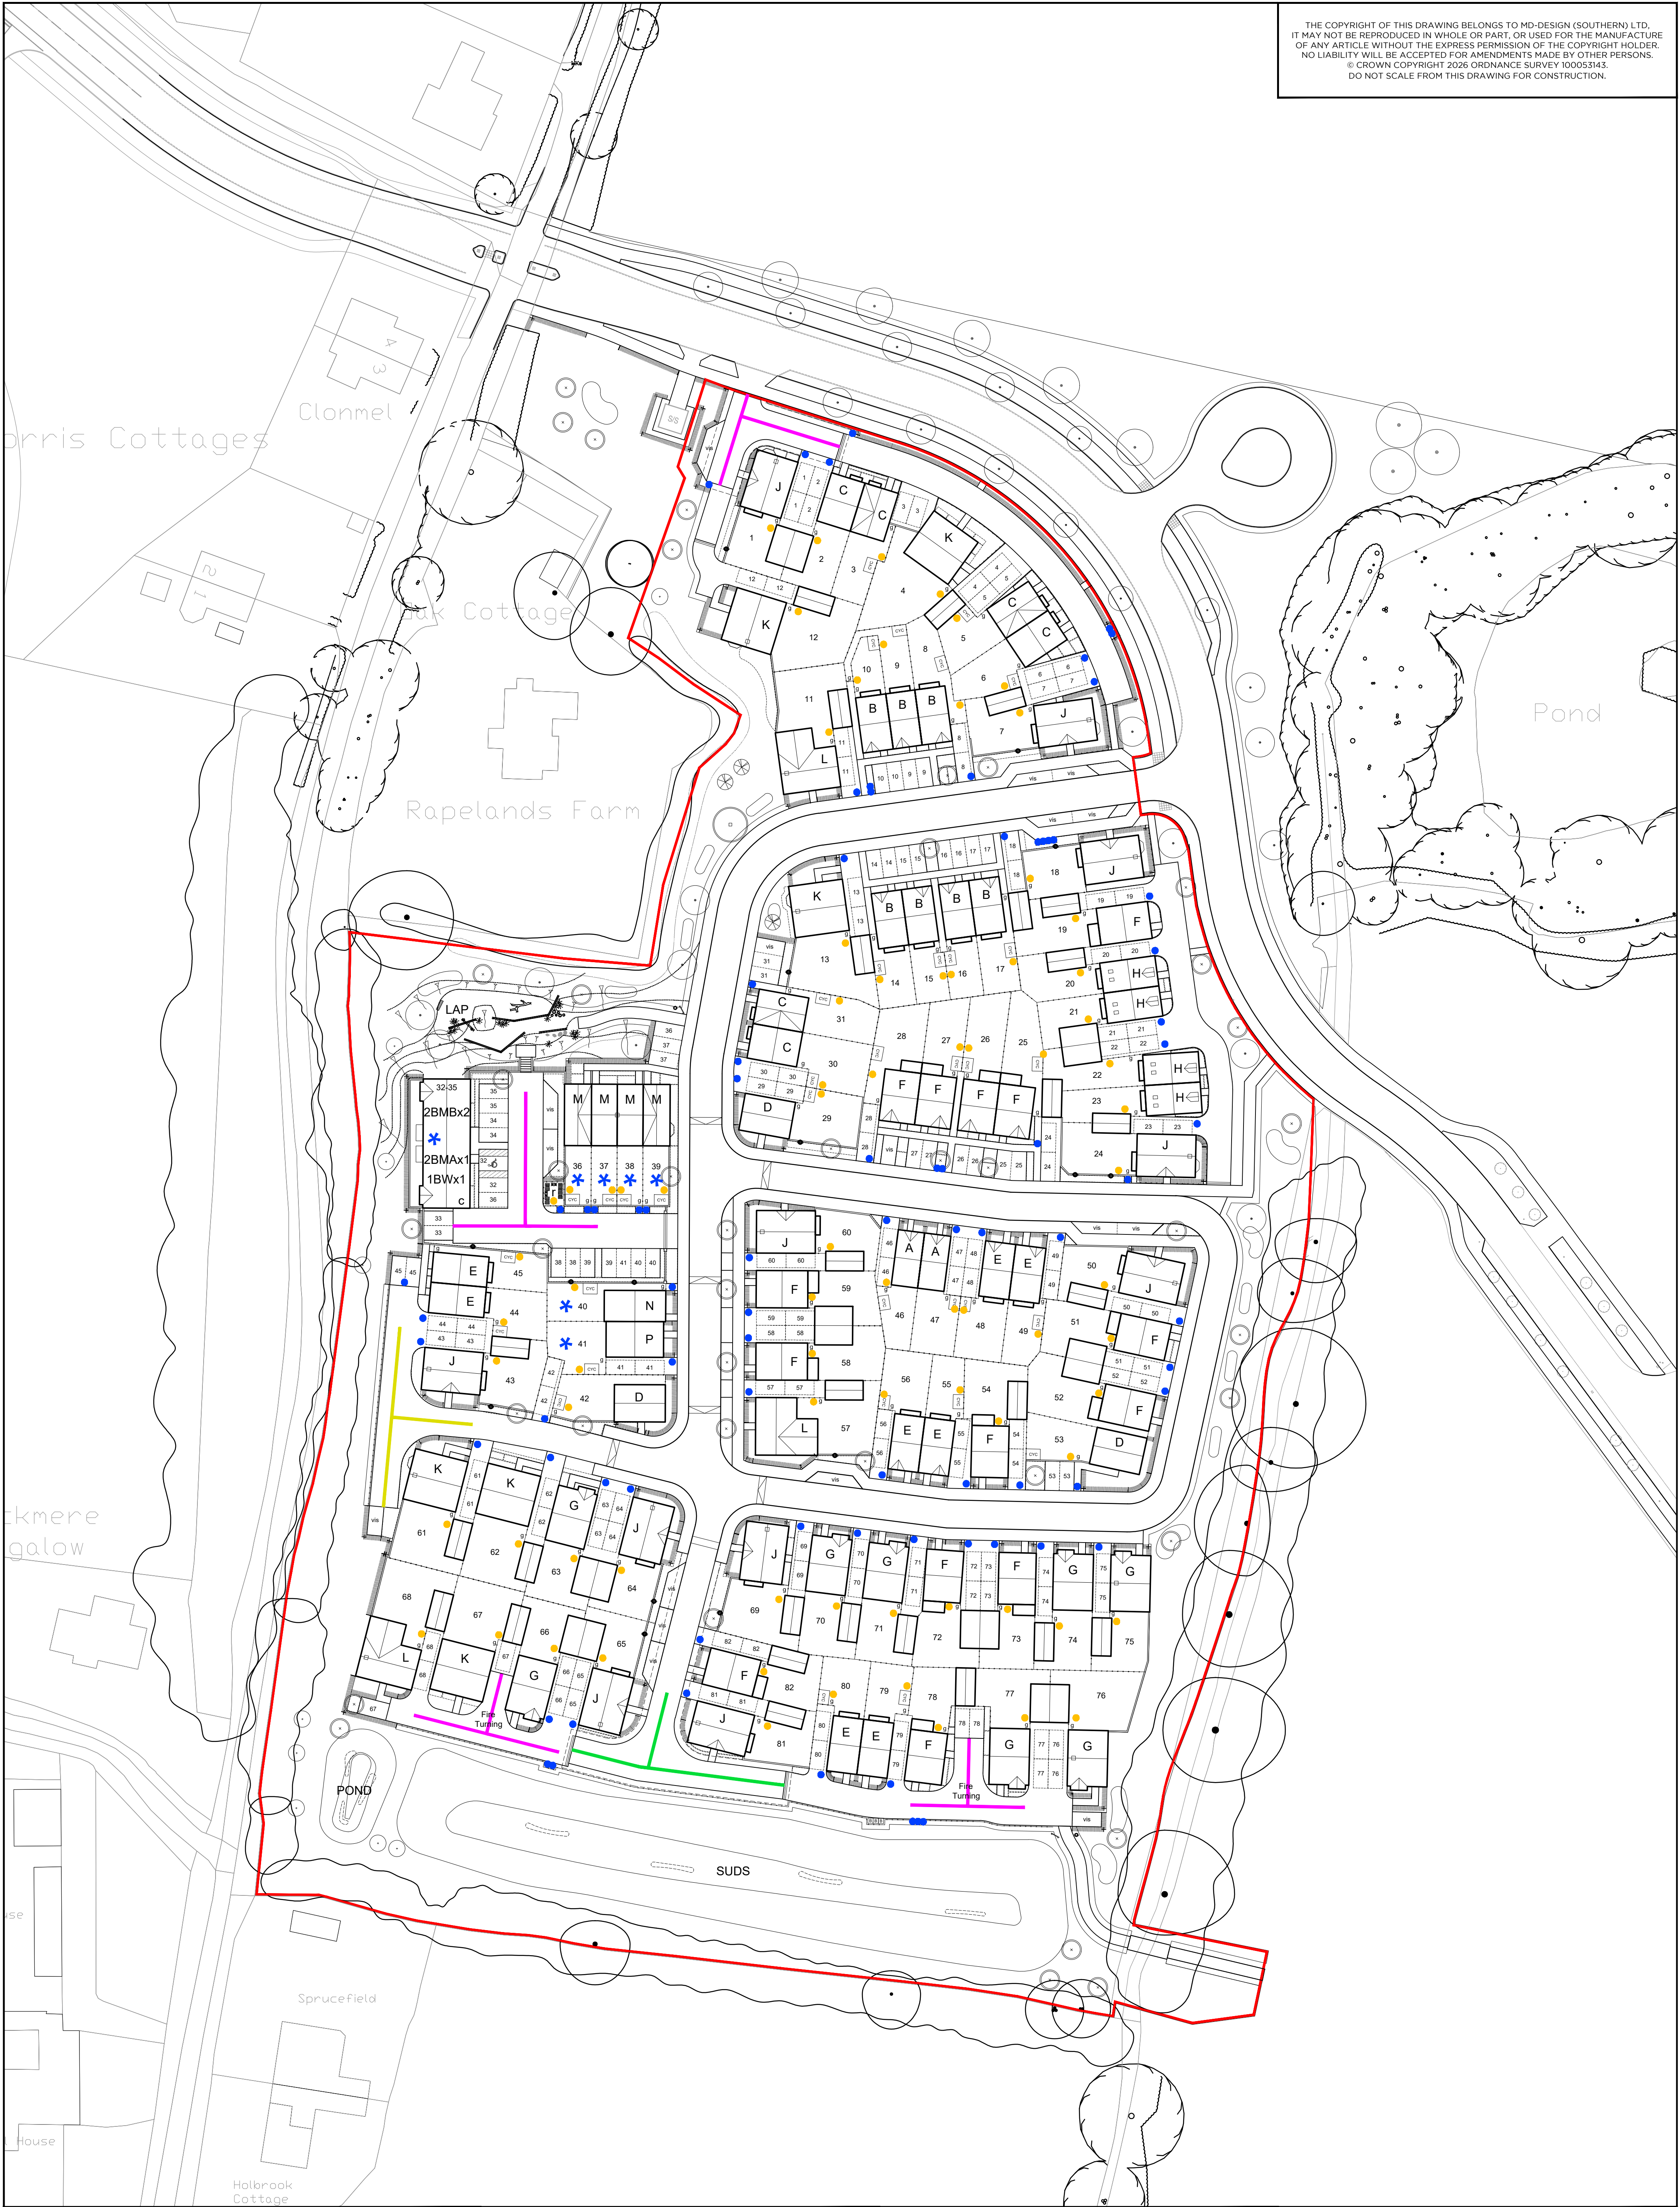

KEY On Plot Storage Bins Collection Point Bins Fire Turning Fire & Refuse Turning Refuse Turning	CLIENT: Bellway Homes Southern Counties		0 10m 20m 30m 40m 50m 1:500		SITE: Area 4, North Horsham			
					TITLE: Refuse & Servicing			
	MDD ARCHITECTURE URBAN DESIGN MDD Architecture & Urban Design 18 Mulberry Walk - Bordon Hampshire - GU35 0UL Email: info@md-design.co.uk		B Drawing revised to accord with site layoutMD27.08.26		SCALE AT A1: 1:500	DATE: 27.05.26	DRAWN: MD	CHECKED: MD
			REV:DESCRIPTION:BY:DATE:		PROJECT NO: BSC-010	DRAWING NO: RS-01		REVISION: B