


THE COPYRIGHT OF THIS DRAWING BELONGS TO MD-DESIGN (SOUTHERN) LTD.
IT MAY NOT BE REPRODUCED IN WHOLE OR PART, OR USED FOR THE MANUFACTURE
OF ANY ARTICLE WITHOUT THE EXPRESS PERMISSION OF THE COPYRIGHT HOLDER.
NO LIABILITY WILL BE ACCEPTED FOR AMENDMENTS MADE BY OTHER PERSONS.
© CROWN COPYRIGHT 2026 ORDNANCE SURVEY 100053143.
DO NOT SCALE FROM THIS DRAWING FOR CONSTRUCTION.

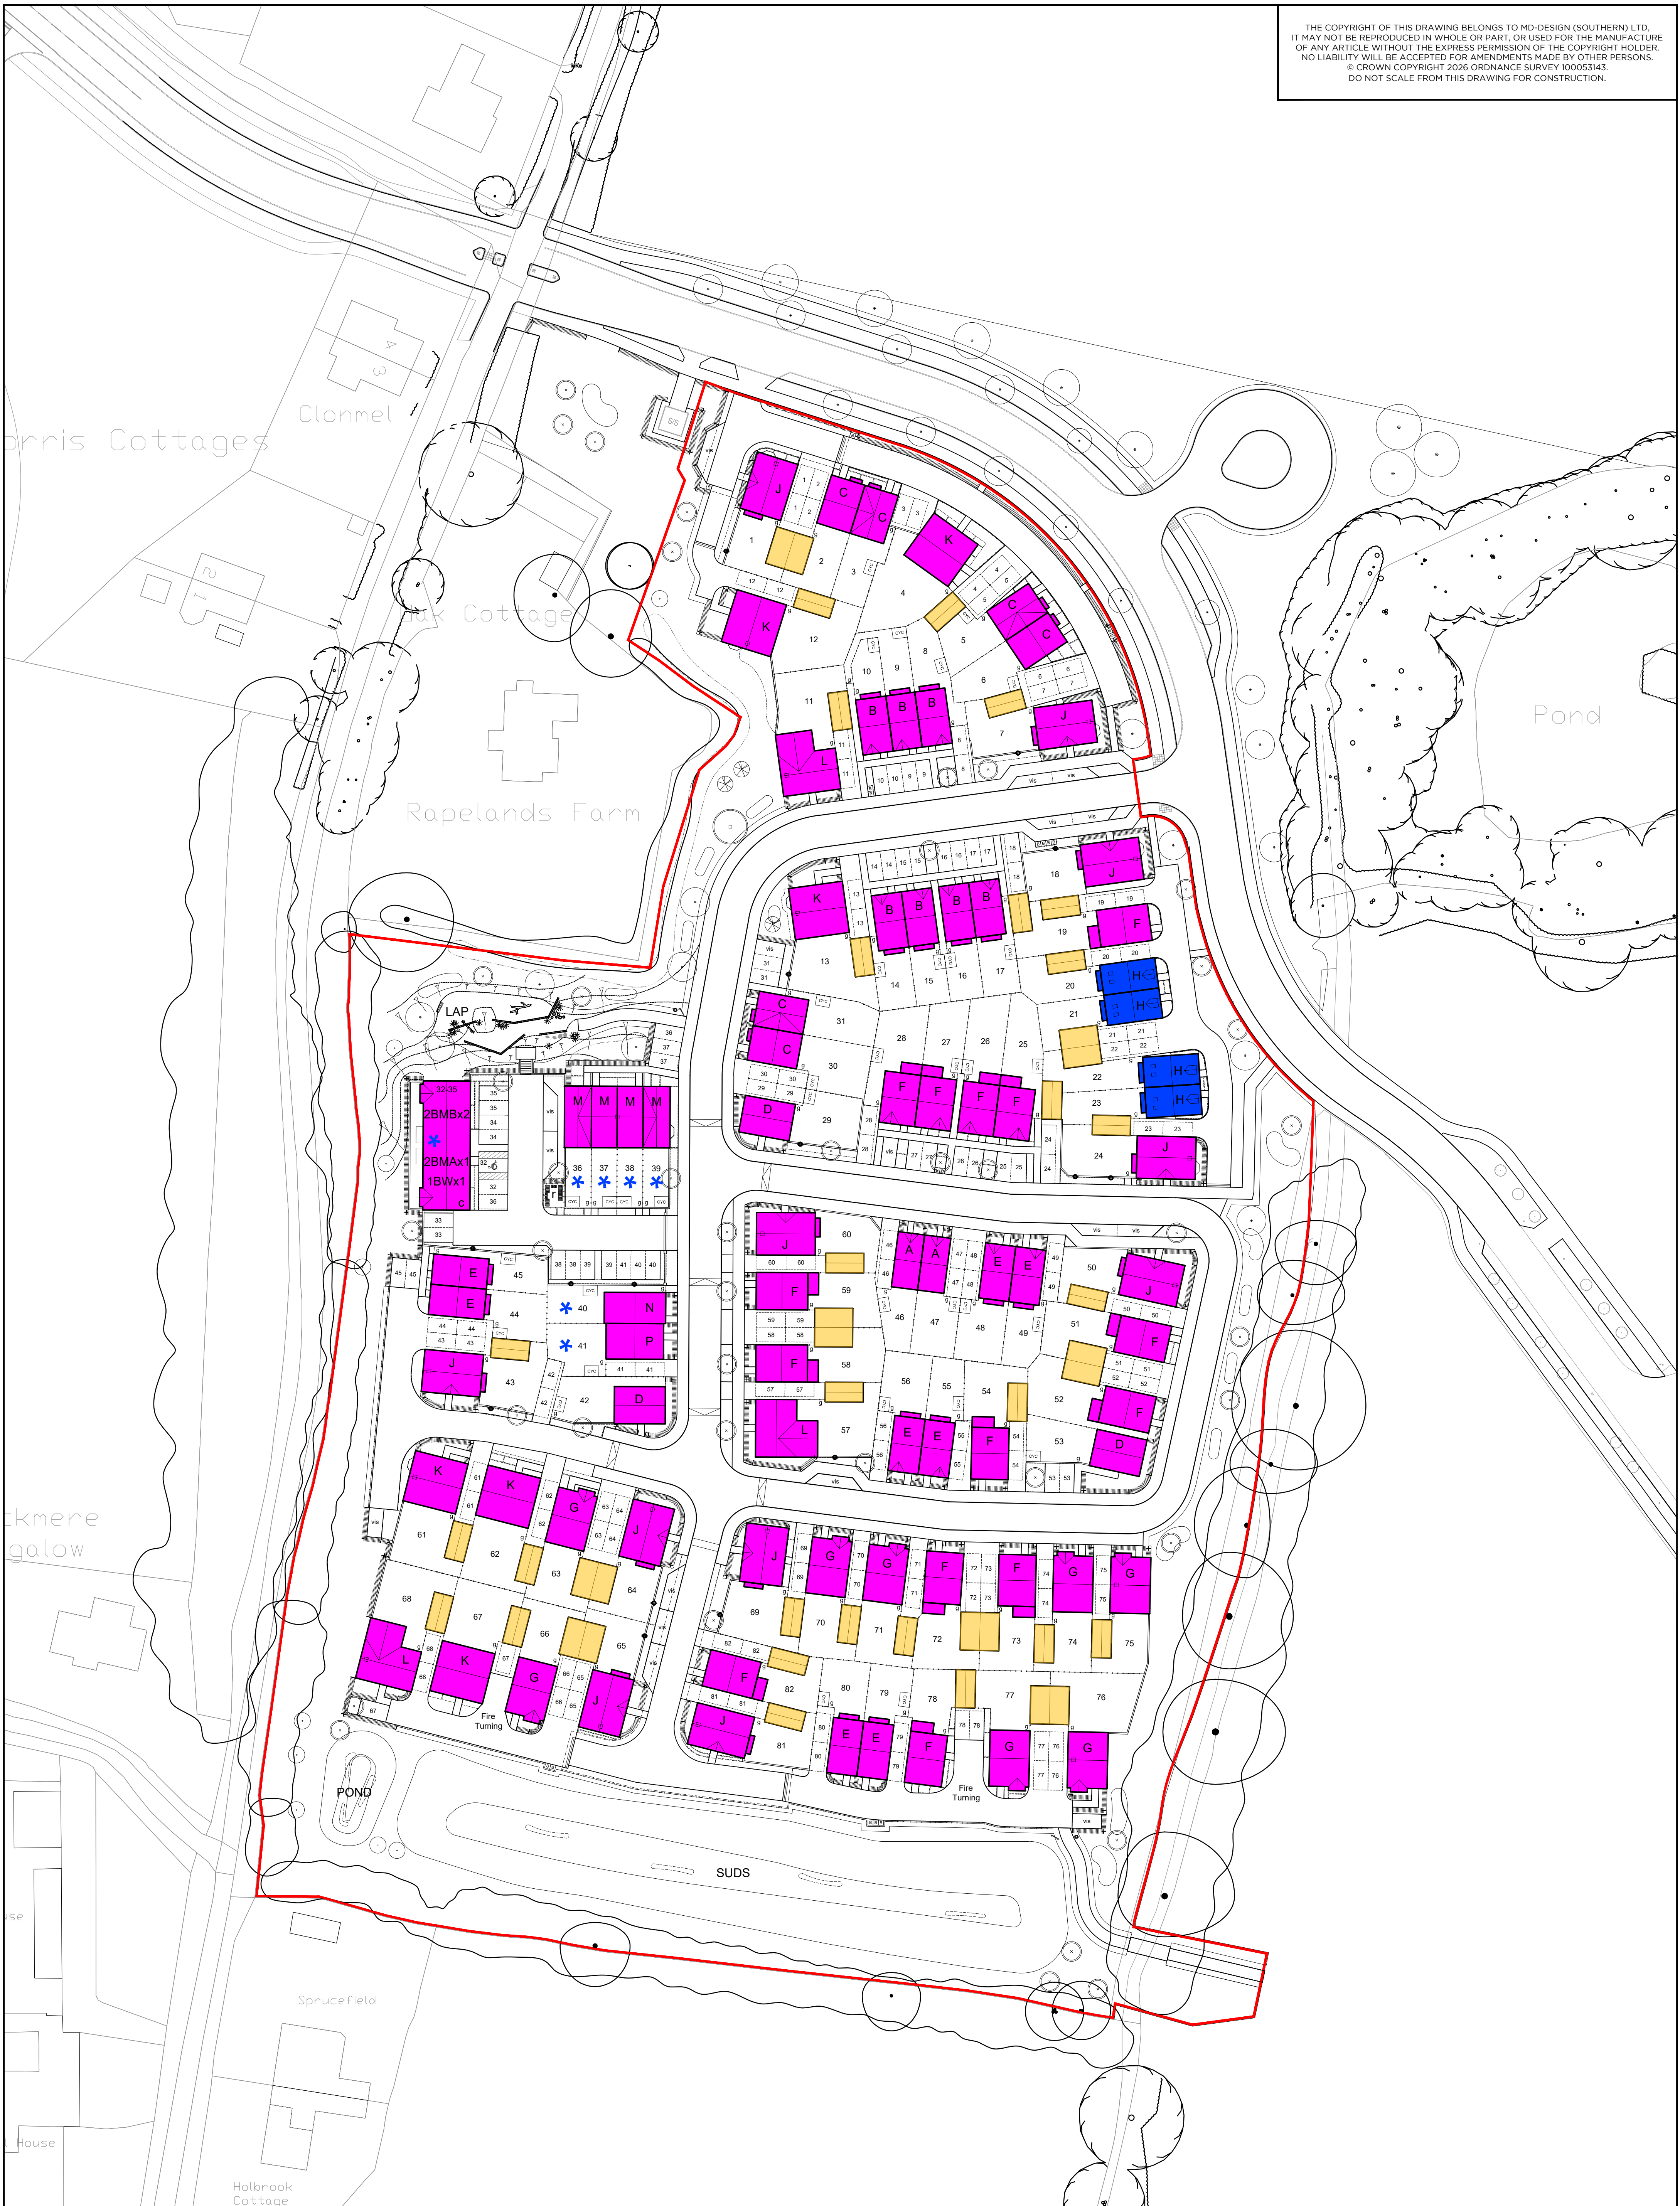

KEY 1 Storey 2 Storey 2.5 Storey	CLIENT: Bellway Homes Southern Counties		010m20m30m40m50m	SITE: Area 4, North Horsham			
	MDD ARCHITECTURE + URBAN DESIGN		MDD Architecture & Urban Design 18 Mulberry Walk - Bordon Hampshire - GU35 0UL Email: info@md-design.co.uk		TITLE: Storey Heights		
	B Drawing revised to accord with site layout MD 27.08.26		REV: DESCRIPTION: BY: DATE:		SCALE AT A1: 1:500	DATE: 27.05.26	DRAWN: MD
					PROJECT NO: BSC-010	DRAWING NO: SH-01	CHECKED: MD