


THE COPYRIGHT OF THIS DRAWING BELONGS TO MD-DESIGN (SOUTHERN) LTD.
IT MAY NOT BE REPRODUCED IN WHOLE OR PART, OR USED FOR THE MANUFACTURE
OF ANY ARTICLE WITHOUT THE EXPRESS PERMISSION OF THE COPYRIGHT HOLDER.
NO LIABILITY WILL BE ACCEPTED FOR AMENDMENTS MADE BY OTHER PERSONS.
© CROWN COPYRIGHT 2026 ORDNANCE SURVEY 100053143.
DO NOT SCALE FROM THIS DRAWING FOR CONSTRUCTION.

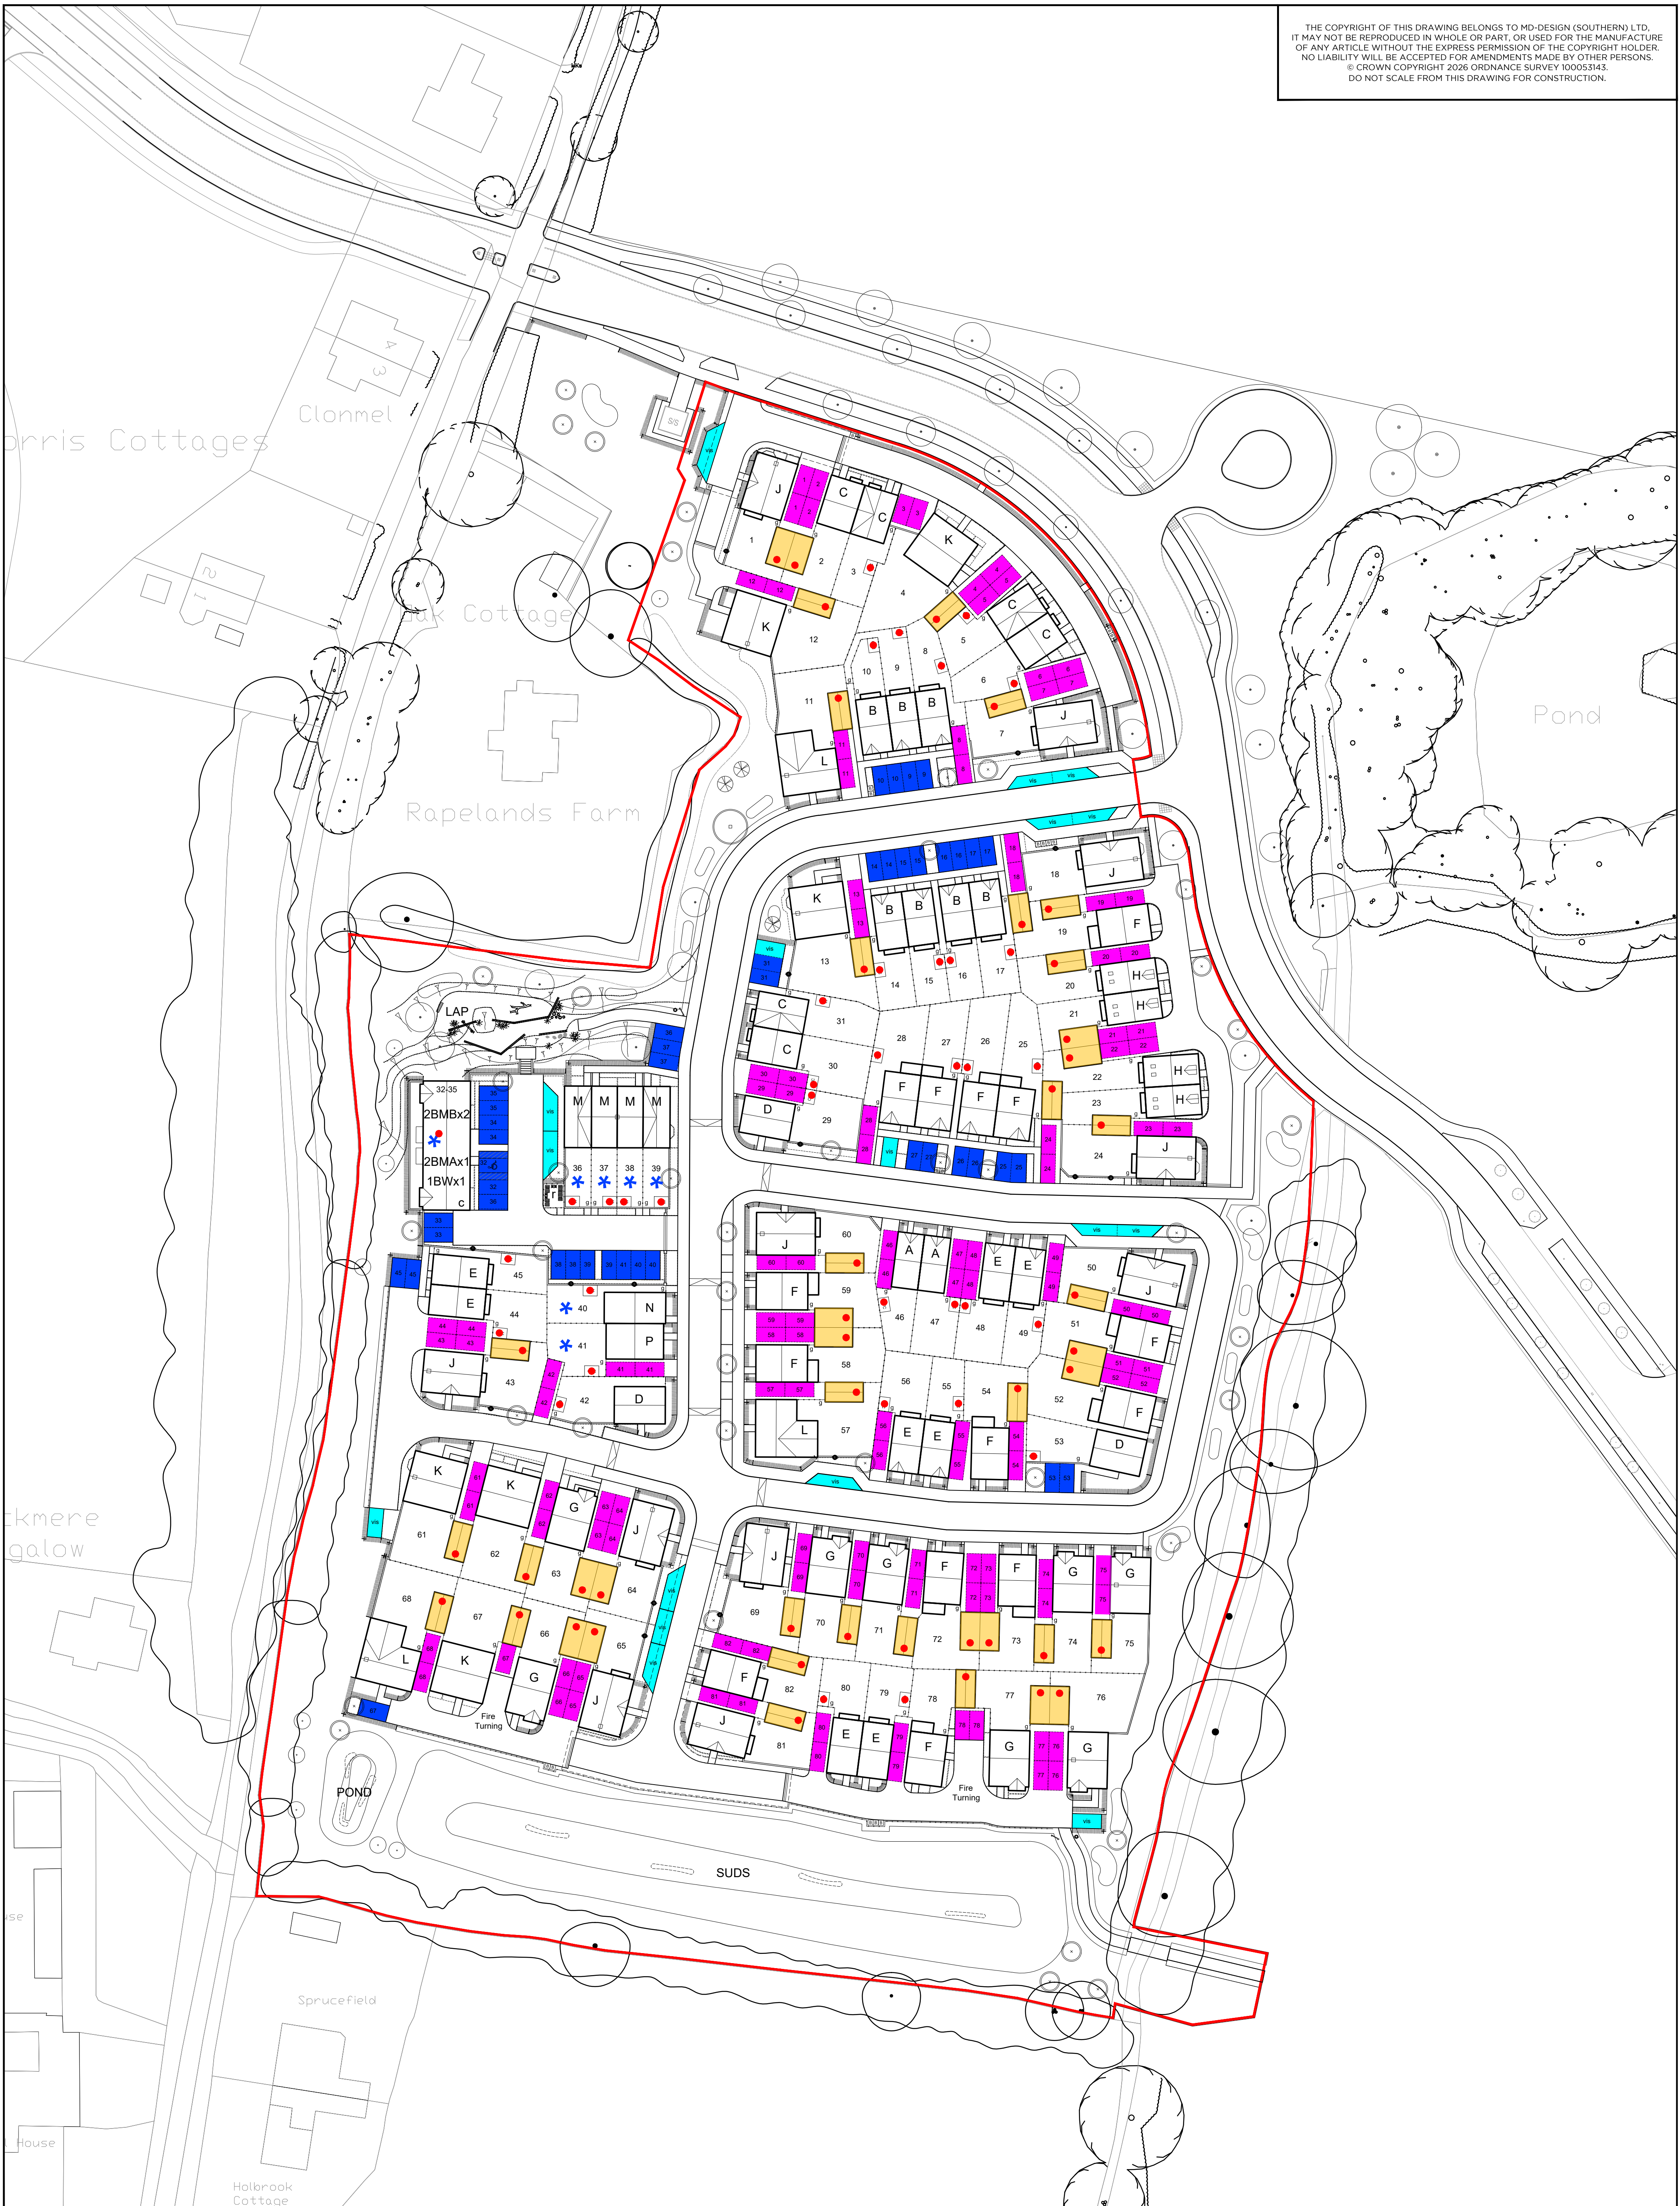

KEY Garage On Plot Frontage Visitor Cycle Storage	CLIENT: Bellway Homes Southern Counties		0 10m 20m 30m 40m 50m 1:500		SITE: Area 4, North Horsham					
					TITLE: Parking Typologies					
	MDD ARCHITECTURE + URBAN DESIGN MDD Architecture & Urban Design 18 Mulberry Walk - Bordon Hampshire - GU35 0UL Email: info@md-design.co.uk			SCALE AT A1: 1:500		DATE: 27.05.26	DRAWN: MD	CHECKED: MD		
				B Drawing revised to accord with site layout MD 27.08.26		PROJECT NO: BSC-010		DRAWING NO: PT-01		REVISION: B
		REV: DESCRIPTION: BY: DATE:								