


GEELY, Drift Bridge, Horsham – External Signage

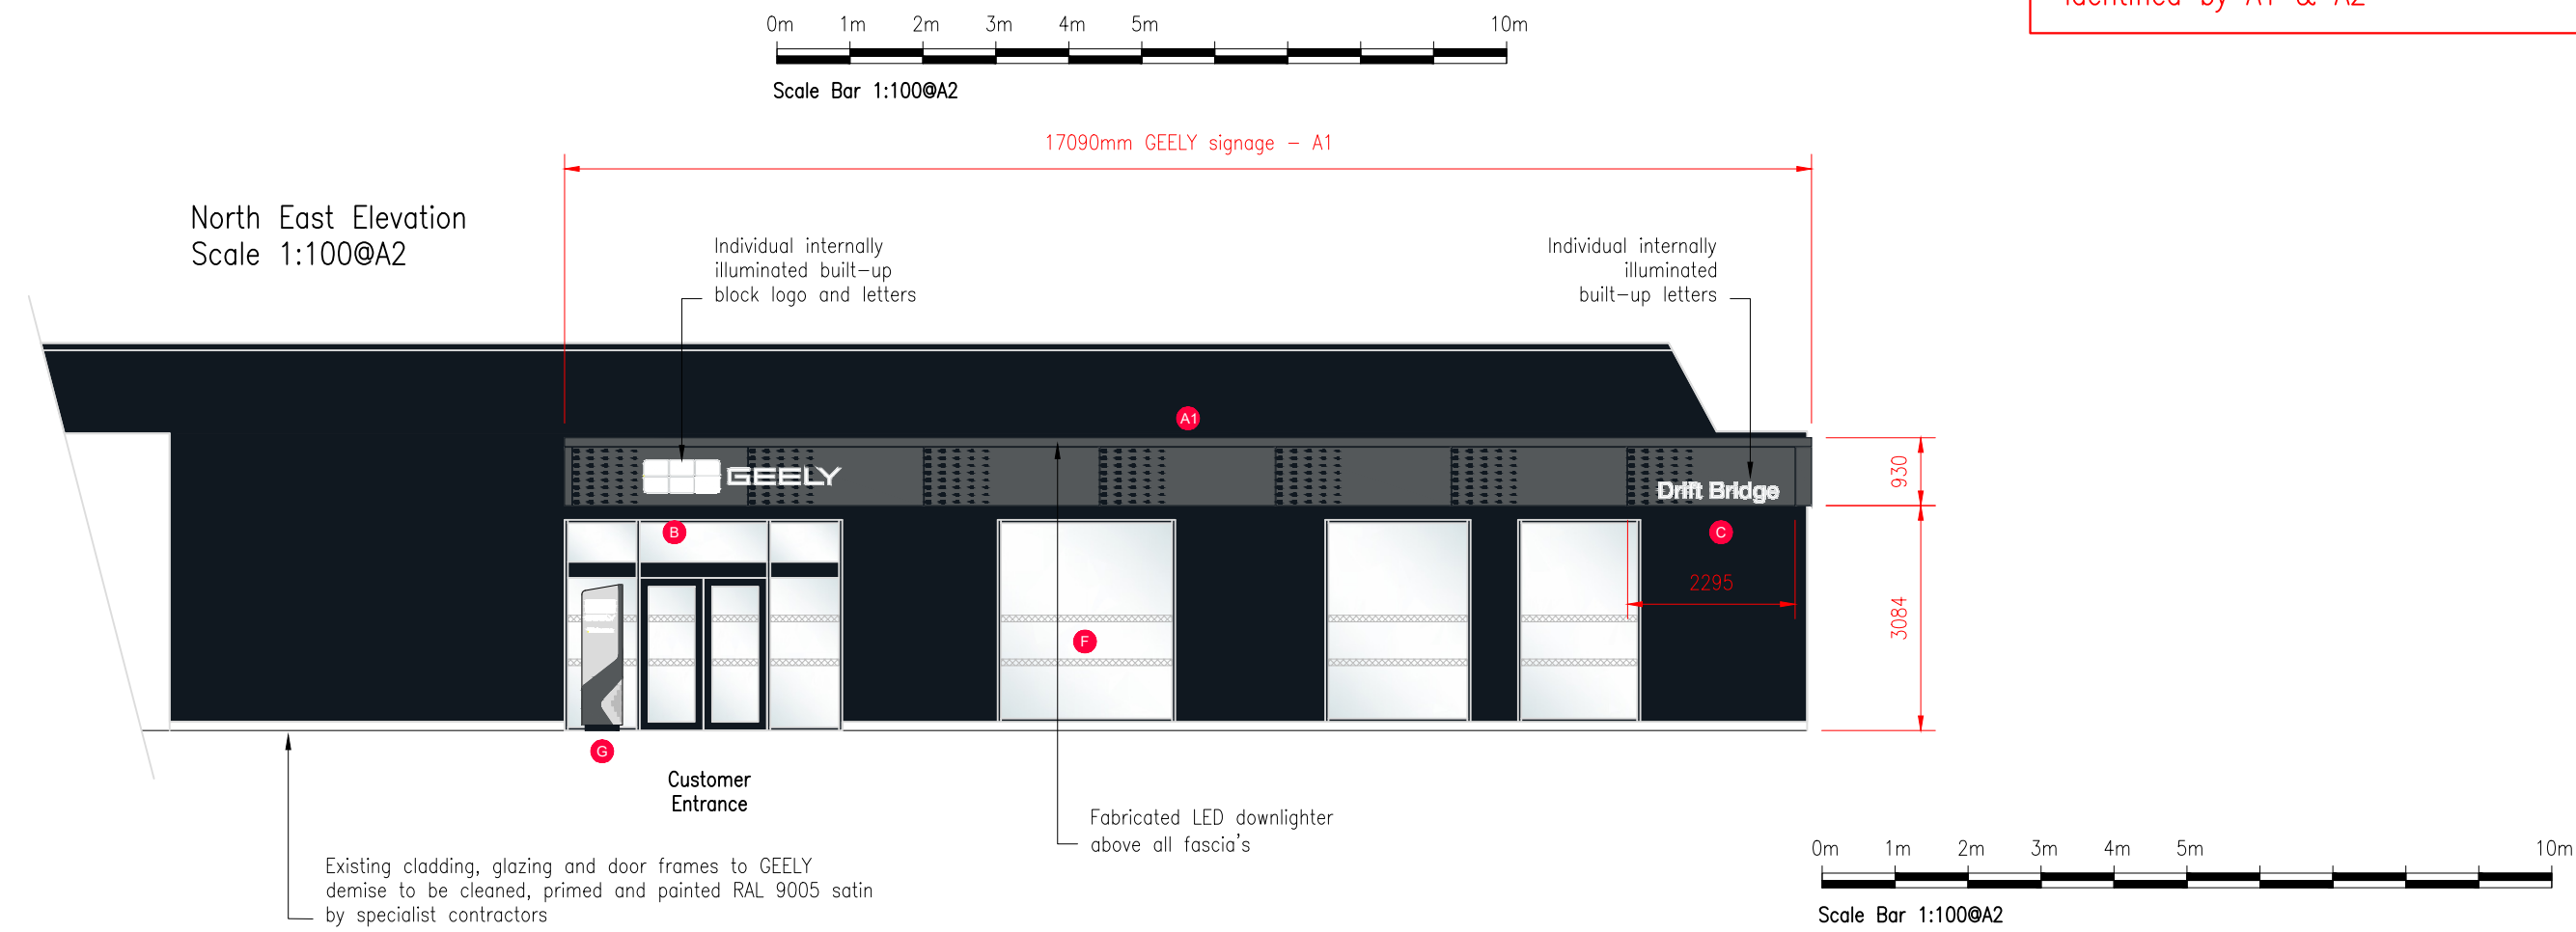

NOTE: A 13A fused spurs required behind the cladding for the signage, identified by A1 & A2

NOTE: A new base will be required for the Monolith signs – F, G & H



Registered Office – Upper Deck, Admirals Quarters,
Portsmouth Road, Thames Ditton, Surrey KT7 0XA

Factory Facility – Jubilee House, Jubilee Rd, Letchworth
Garden City SG6 1WU


www.andorml.co.uk

CLIENT	GEELY UK
PROJECT	GEELY UK REGION – EXTERNAL CI
PRODUCT	GEELY EXTERNAL SIGNAGE PROPOSAL
DRG NO.	Geely_Drift Bridge, Horsham_290926_v1.1
ORIG DATE	17th June 2026
DATE	29th September 2026
DRAWN BY	ADB
SCALE	as drawn
ISSUE	FOR DISCUSSION
PAGE	1 of 2


REVISIONS

REV v1.1 – Scale bar added – LPA

REV v1.0 – original issue

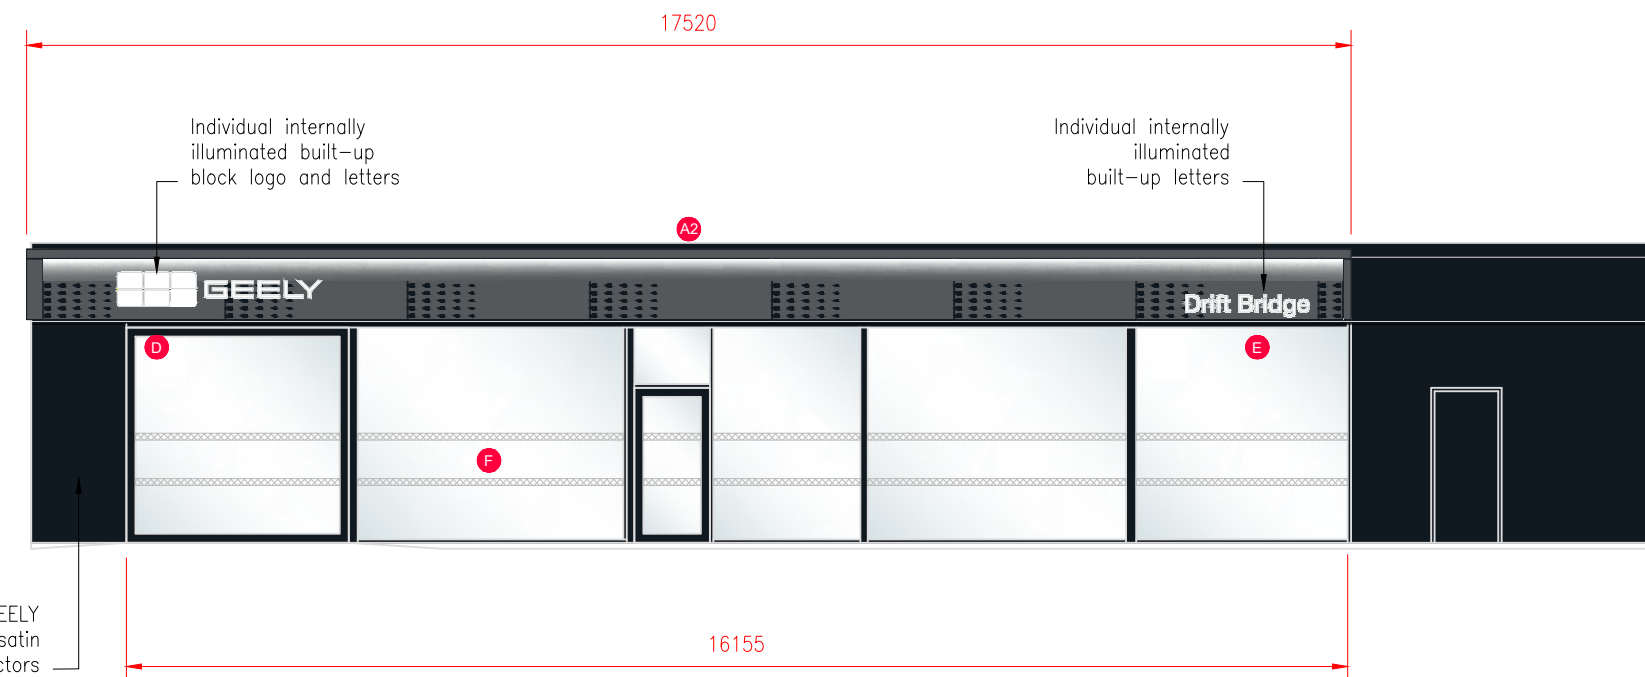

Signage Components
Scale 1:100@A2

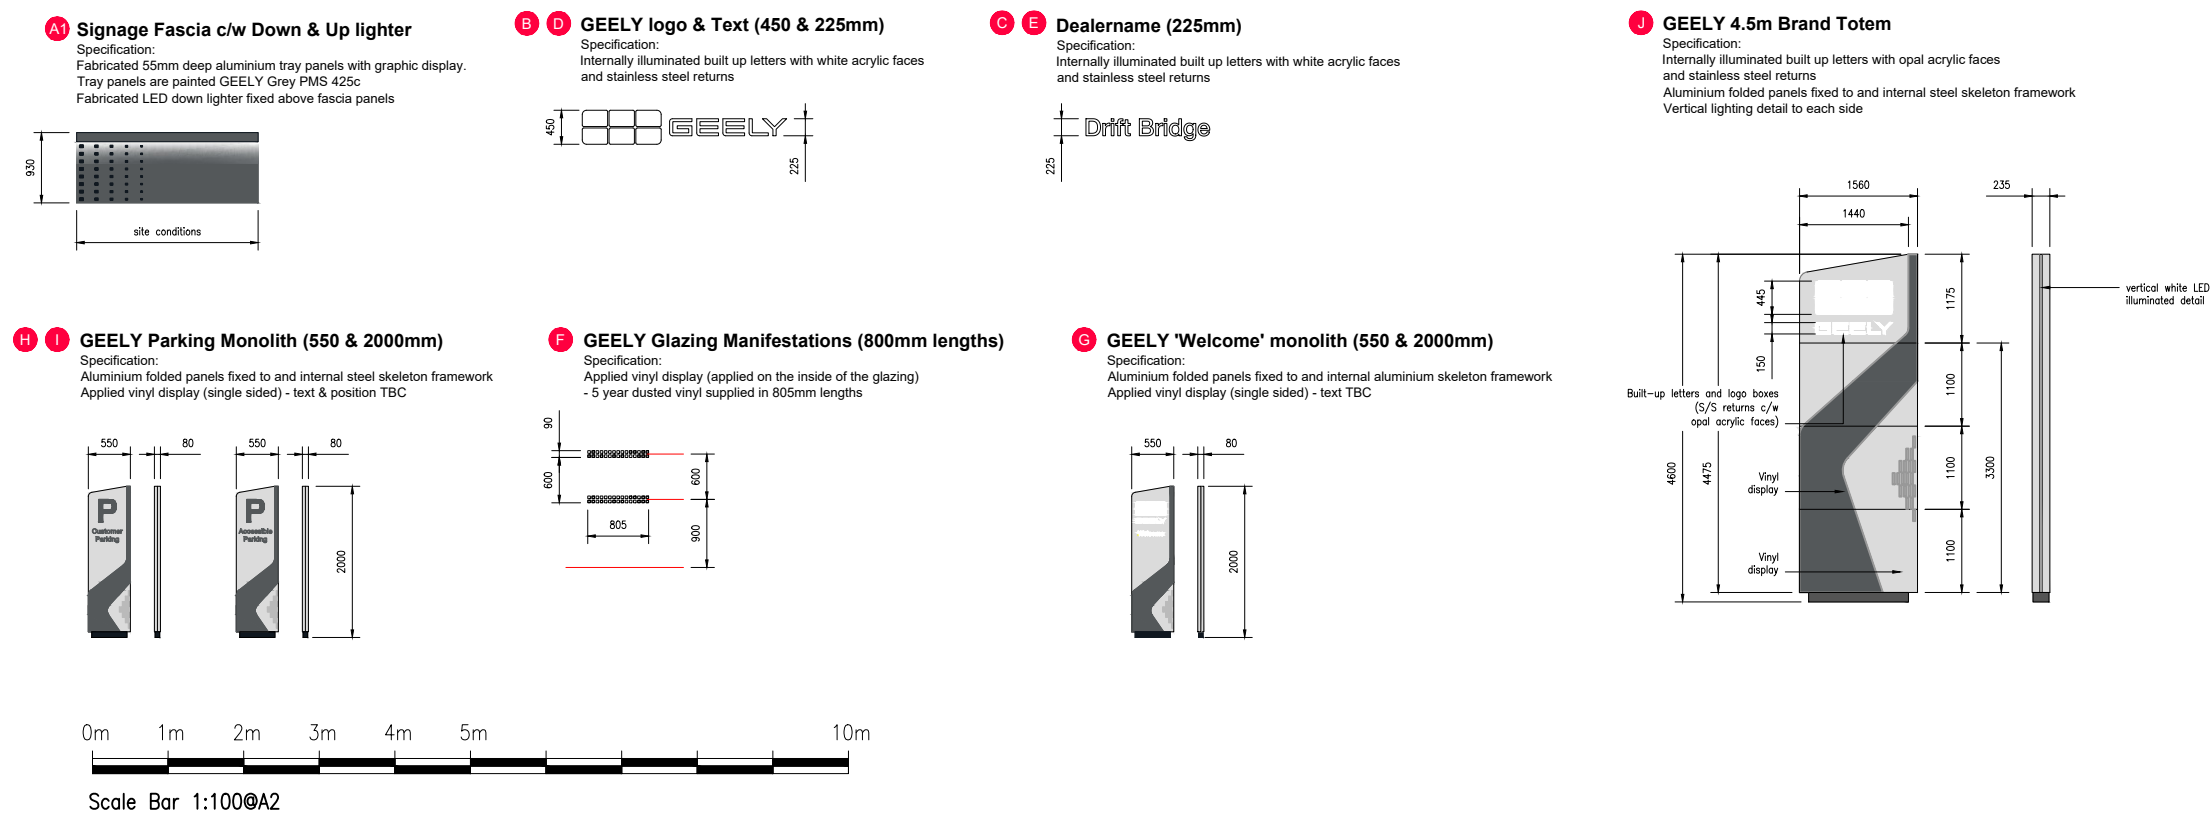

BOM		
G-SPL	Sign Panel L/H	13
G-SPR	Sign Panel R/H	
G-CSPL	Sign Panel L/H - CUT	02
G-CSPR	Sign Panel R/H - CUT	
G-SERPL	Service Panel (no display)	
G-CSERPL	Service Panel - CUT (no display)	
G-90M1	Sign Panel 90° mitre - SINGLE	01
G-90M2	Sign Panel 90° mitre - DOUBLE	
G-90M3	Sign Panel 90° mitre - TRIPLE	
G-ENDC1L	Sign Panel End Cap - SINGLE L/H	01
G-ENDC2L	Sign Panel End Cap - DOUBLE L/H	
G-ENDC3L	Sign Panel End Cap - TRIPLE L/H	
G-ENDC1R	Sign Panel End Cap - SINGLE R/H	01
G-ENDC2R	Sign Panel End Cap - DOUBLE R/H	
G-ENDC3R	Sign Panel End Cap - TRIPLE R/H	
G-FXCH1	Sign Panel Fixing Channel - SINGLE	17
G-FXCH2	Sign Panel Fixing Channel - DOUBLE	
G-FXCH3	Sign Panel Fixing Channel - TRIPLE	
G-LOLET450	GEELY logo & GEELY letters	02
G-LOLET600	GEELY logo & GEELY letters	
G-LOLET850	GEELY logo & GEELY letters	
G-LOLET1200	GEELY logo & GEELY letters	
G-DNLET225	DEALER NAME letters (per letter)	22
G-DNLET300	DEALER NAME letters (per letter)	
G-DNLET425	DEALER NAME letters (per letter)	
G-SERLET225	SERVICE letters (per letter)	
G-SERLET300	SERVICE letters (per letter)	
G-SERLET425	SERVICE letters (per letter)	
G-TL1(down)	Sign trough light (2410mm length)	13
G-TLECL	Sign trough light - END CAP L/H	01
G-TLECR	Sign trough light - END CAP R/H	01
G-TLML	Sign trough light (2745mm 45°) L/H	01
G-TLMR	Sign trough light (2745mm 45°) R/H	01
G-5.7TOT	GEELY 5.7m brand totem	
G-5.7CAGE	GEELY 5.7m brand totem - CAGE	
G-5.7CHEM	GEELY 5.7m brand totem - CHEM FIX	
G-4.6TOT	GEELY 4.6m brand totem	01
G-4.6CAGE	GEELY 4.6m brand totem - CAGE	
G-4.6CHEM	GEELY 4.6m brand totem - CHEM FIX	01
G-2.0MONO	GEELY 2.0m monolith	02
G-2.0WELMON	GEELY 2.0m Welcome monolith	01
G-2.0MONOWM	GEELY 2.0m Welcome wall mounted	
G-2.0CHEM	GEELY 2.0m monolith - CHEM FIX	03
G-GLAZM	GEELY ext glazing manifestations (800)	66
G-ACMSTRAP	BLACK (RAL 9005) ACM straps	