

ref	DESCRIPTION
01	Concrete kerb to structural engineer's detail
02	Concrete haunch to structural engineer's detail
03	Existing road surface to be retained
04	New compacted hardcore to structural engineer's detail
05	New topsoil to form 1m wide banking at 1/3 gradient

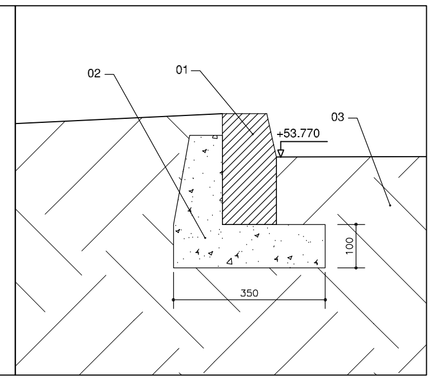

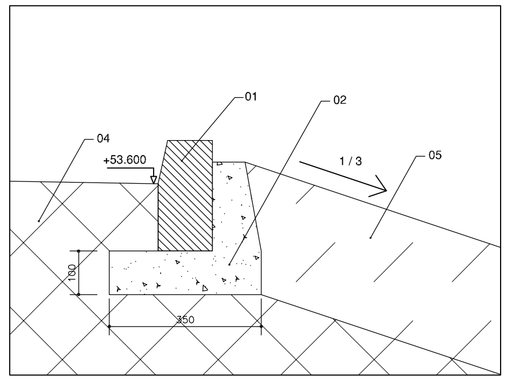


1:10 kerb detail

ONLY FIGURED DIMENSIONS TO BE USED FOR CONSTRUCTION PURPOSES. ALL DIMENSIONS ARE TO BE CHECKED ON SITE PRIOR TO INSTALLATION AND THE ARCHITECT IS TO BE NOTIFIED OF ANY DISCREPENCIES.
© This drawing is copyright and must not be reproduced without the written consent of the Architect.

REV	DATE	DESCRIPTION
A	14 APRIL 25	HEDGING INDICATED AS PER PLANNERS COMMENTS.

NEW HEDGING COMPRISING 40 -60CMS TRANSPLANTS OF LOCALLY COMMON NATIVE SPECIES AND OF LOCAL BRITISH PROVENCE TO COMPLY WITH BRITISH STANDARD 3936.

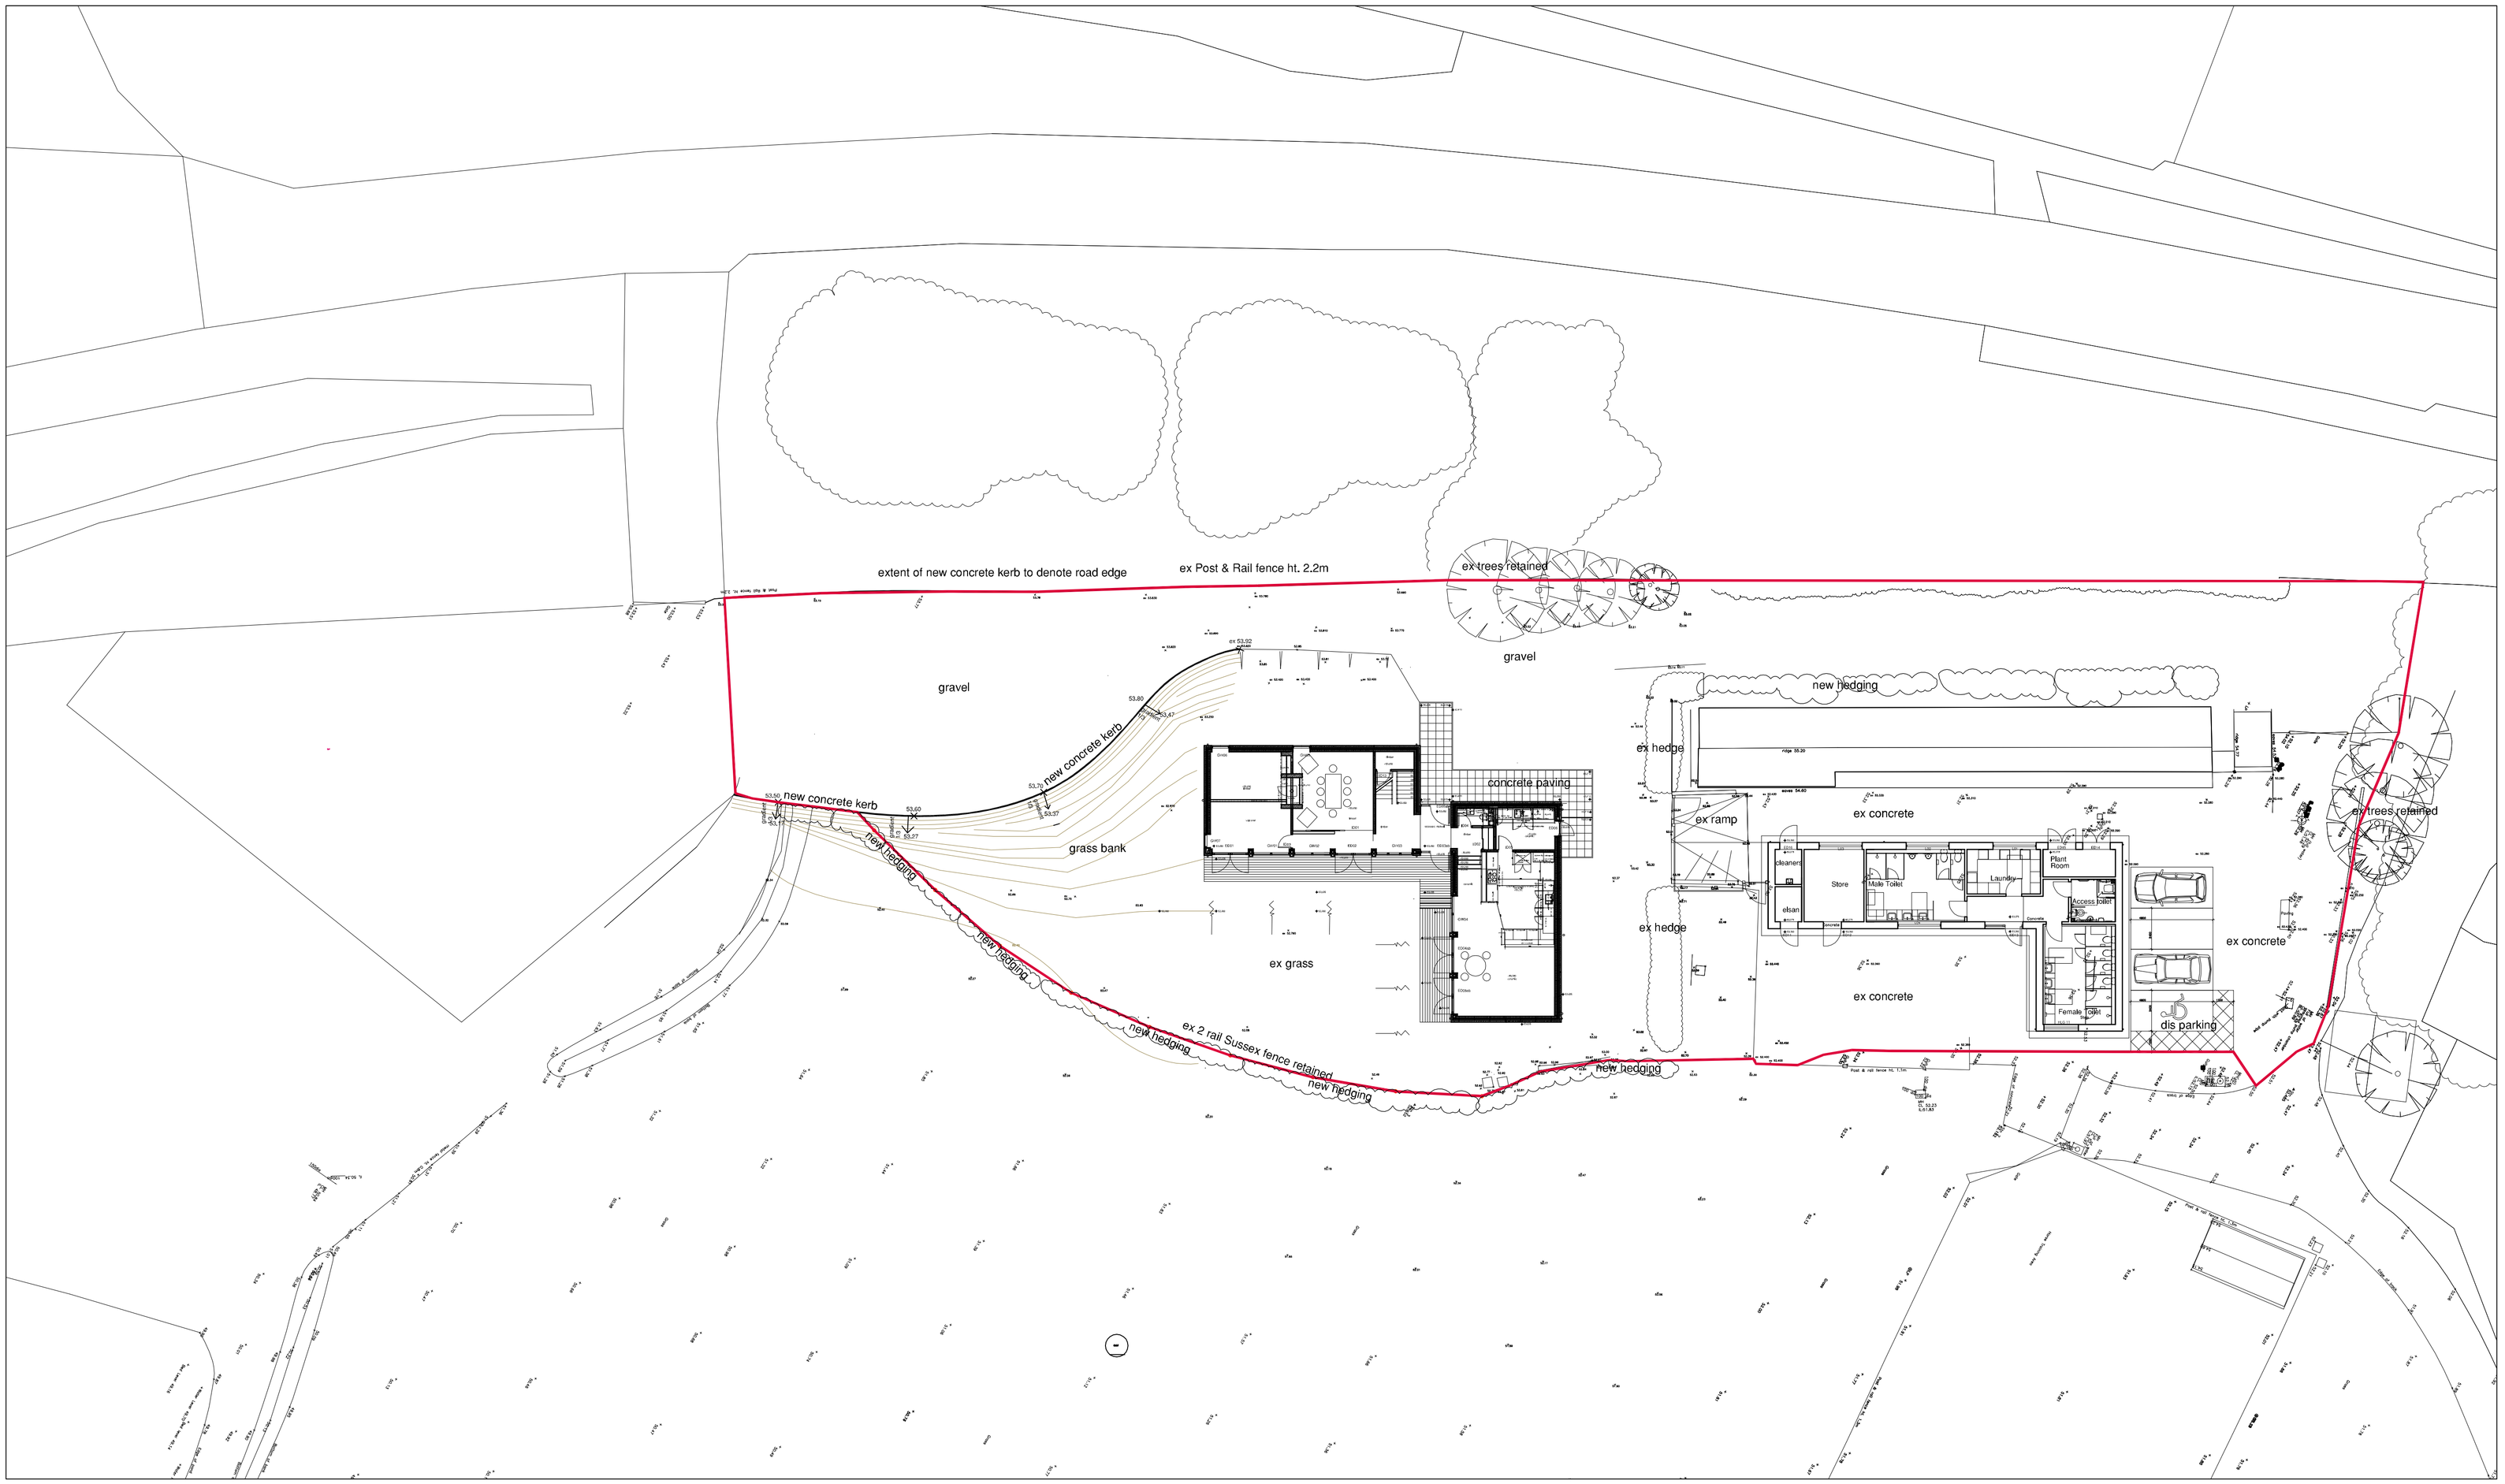

1:200 landscaping plan

Scale Bar 1:200

0 2 4 6 8 10 20m

PLANNING

New Dwelling at Washington Caravan Park — Landscaping layout

saville jones | architects

DWG: \DRAWINGS\PROFORMA\SJA_A1_50.DWG

date:	scale:			
Oct 21	1 : 200 @A1 1 : 10 @A1	1611	SK	50A