


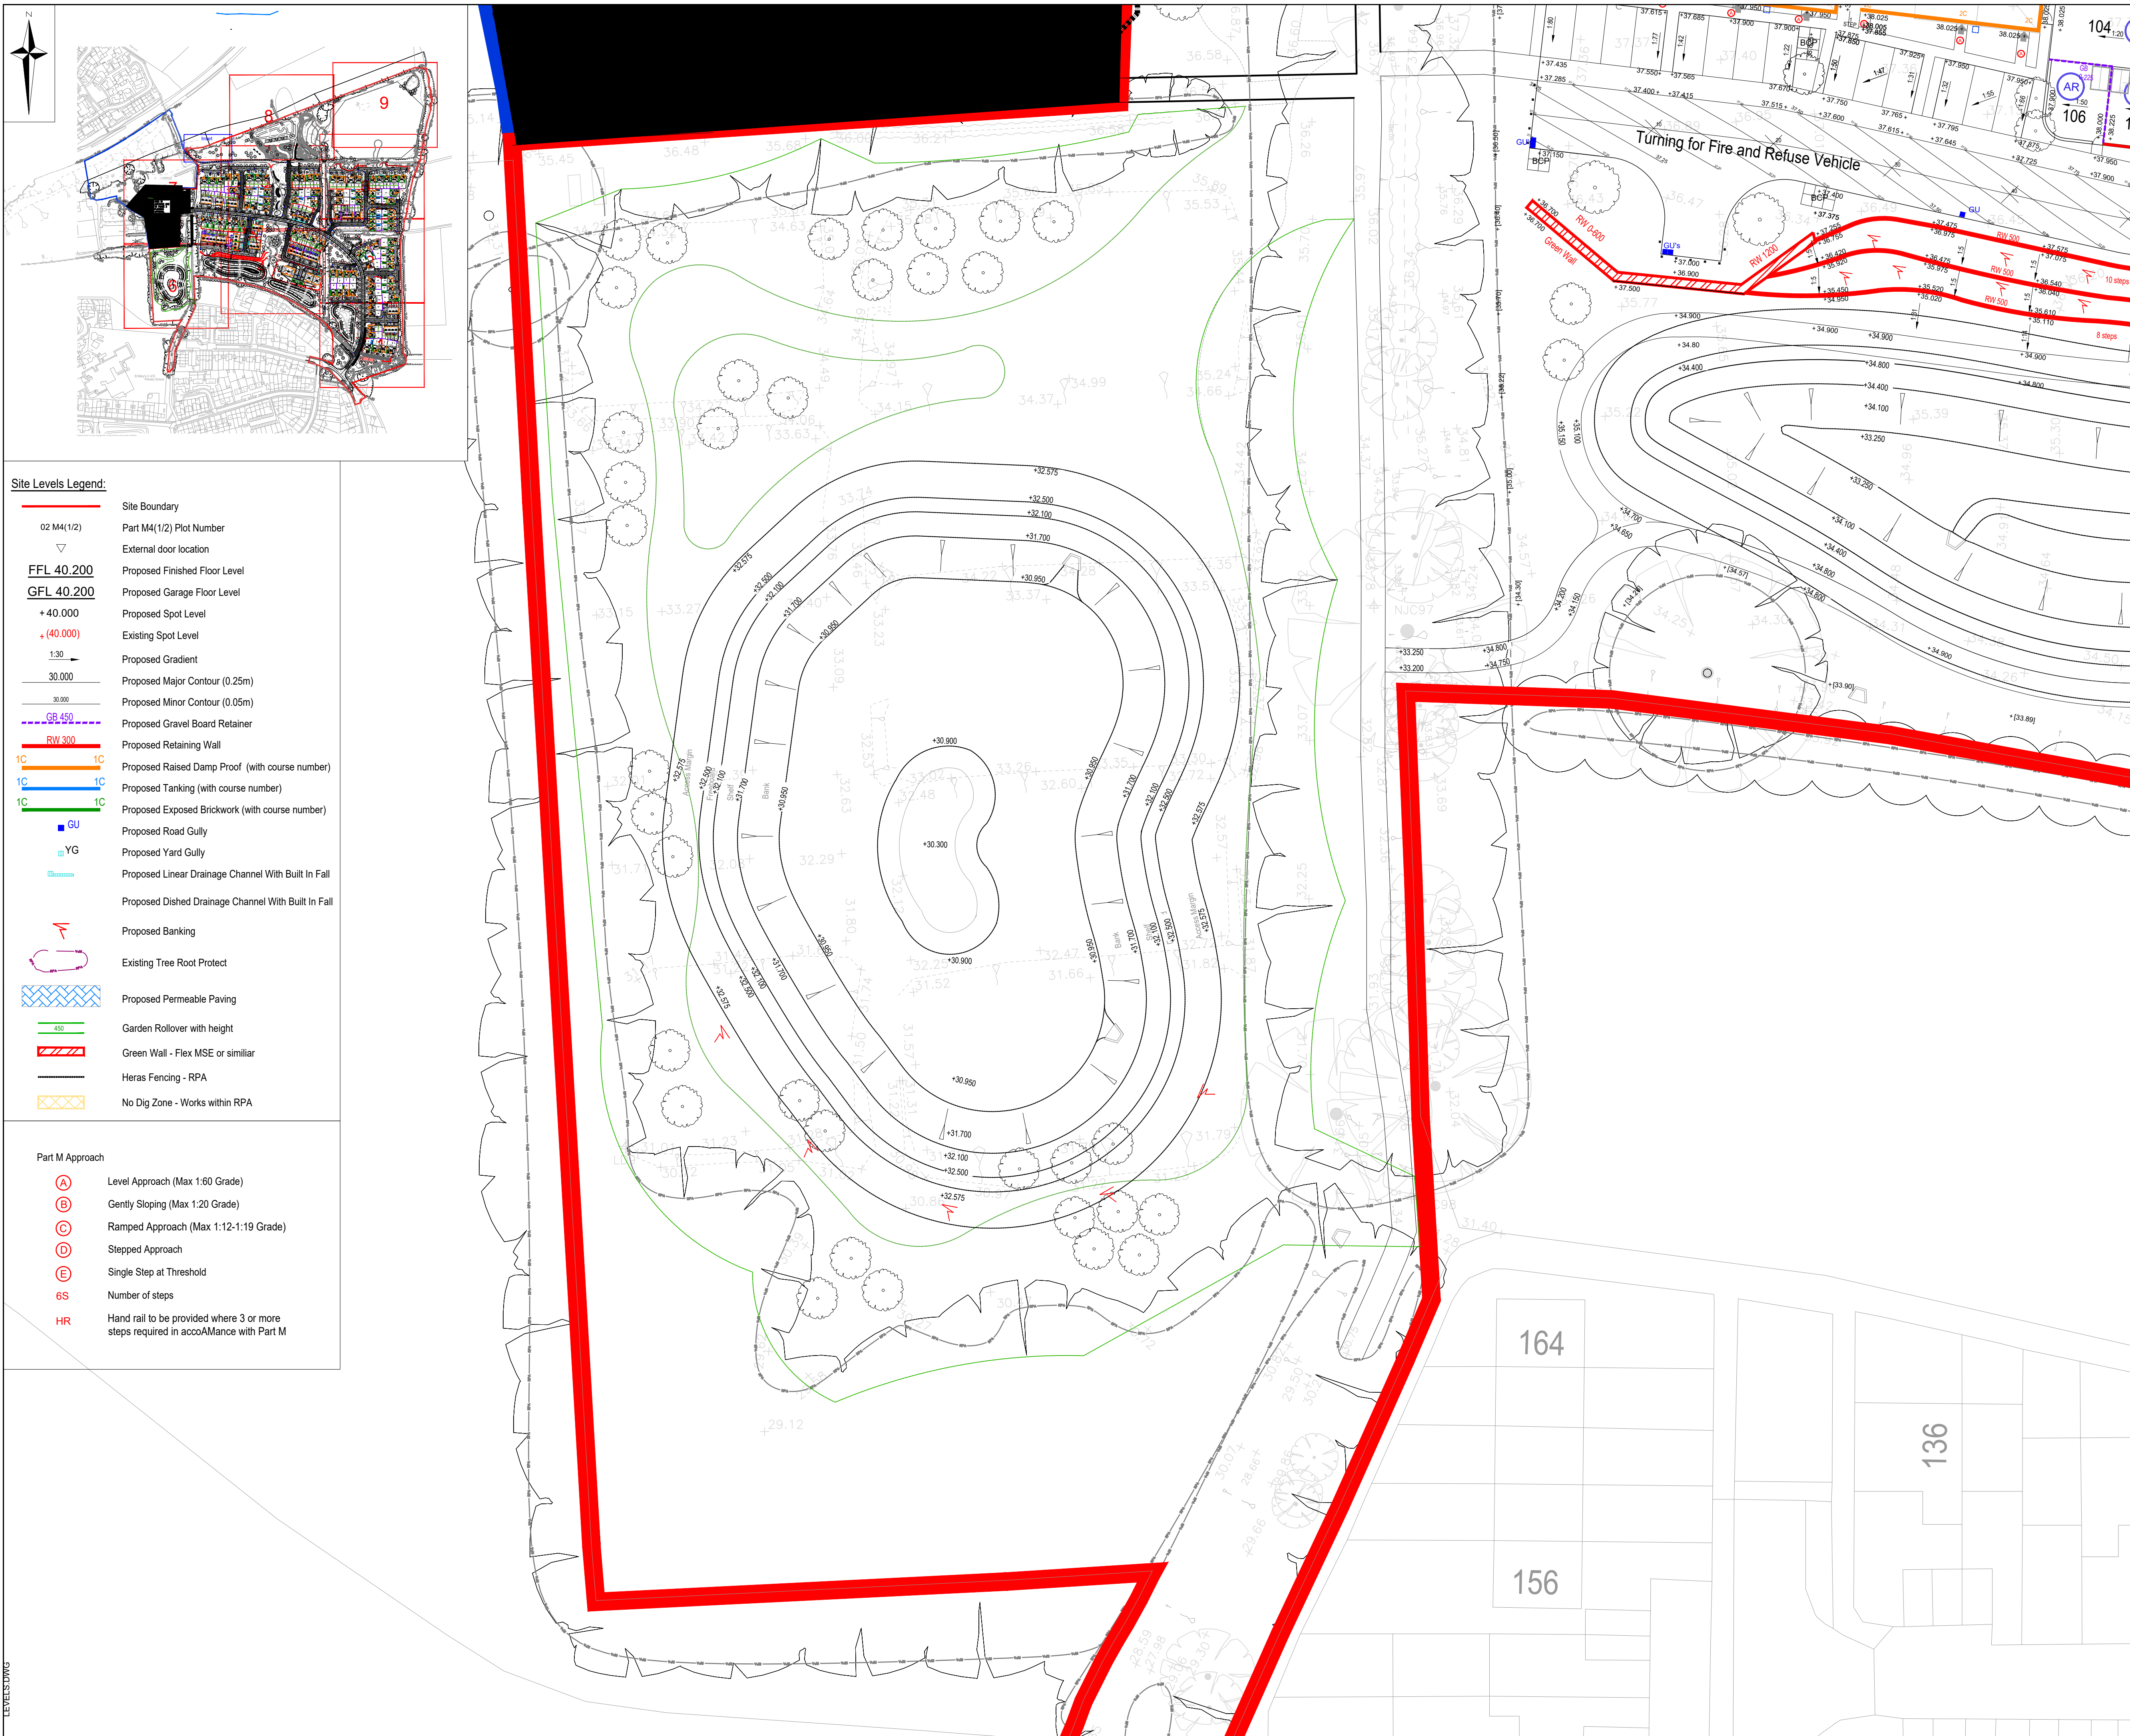

## CIVIL / STRUCTURAL DESIGN RISK MANAGEMENT

RSK LDE LTD has followed its Design Risk Management process for HazaAM Elimination and Risk reduction in developing the designs shown on this drawing.

Abnormal or unusual residual risks may be shown above where it is considered that such risk may not normally be expected by competent persons engaged on work of this nature or type.

Notes:

|      |            |                                          |       |       |       |
|------|------------|------------------------------------------|-------|-------|-------|
| P01  | 06.08.2026 | Issued for Planning condition discharge. | YP    | AM    | *     |
| Rev. | Date       | Amendment                                | Drawn | Chkd. | Appd. |

Client

 Barratt  
Redrow

Status: **PRELIMINARY**

|                    |          |           |                                                                    |            |                 |
|--------------------|----------|-----------|--------------------------------------------------------------------|------------|-----------------|
| Drawn              | Date     | Checked   | Date                                                               | Approved   | Date            |
| YP                 | 06.08.26 | AM        | 06.08.26                                                           | -          | -               |
| Scale              |          | Orig Size |                                                                    | Dimensions |                 |
| 1:250              |          | A1        |                                                                    | m          |                 |
| Project No.        |          |           | Drawing File                                                       |            |                 |
| H9376 (890815)     |          |           | H9376_RSK_ZZ_XX_DR_CE_300105-300108_P<br>Condition Site Levels.dwg |            |                 |
| Drawing No.        |          |           |                                                                    |            | Rev.            |
| H9376              |          | RSK       | ZZ                                                                 | XX         | DR C 300105 P01 |
| Project            | Orig.    | Vol./Sys. | Lev./Loc.                                                          | Type       | Role Draw. No.  |
| <p>Scale 1:250</p> |          |           |                                                                    |            |                 |