


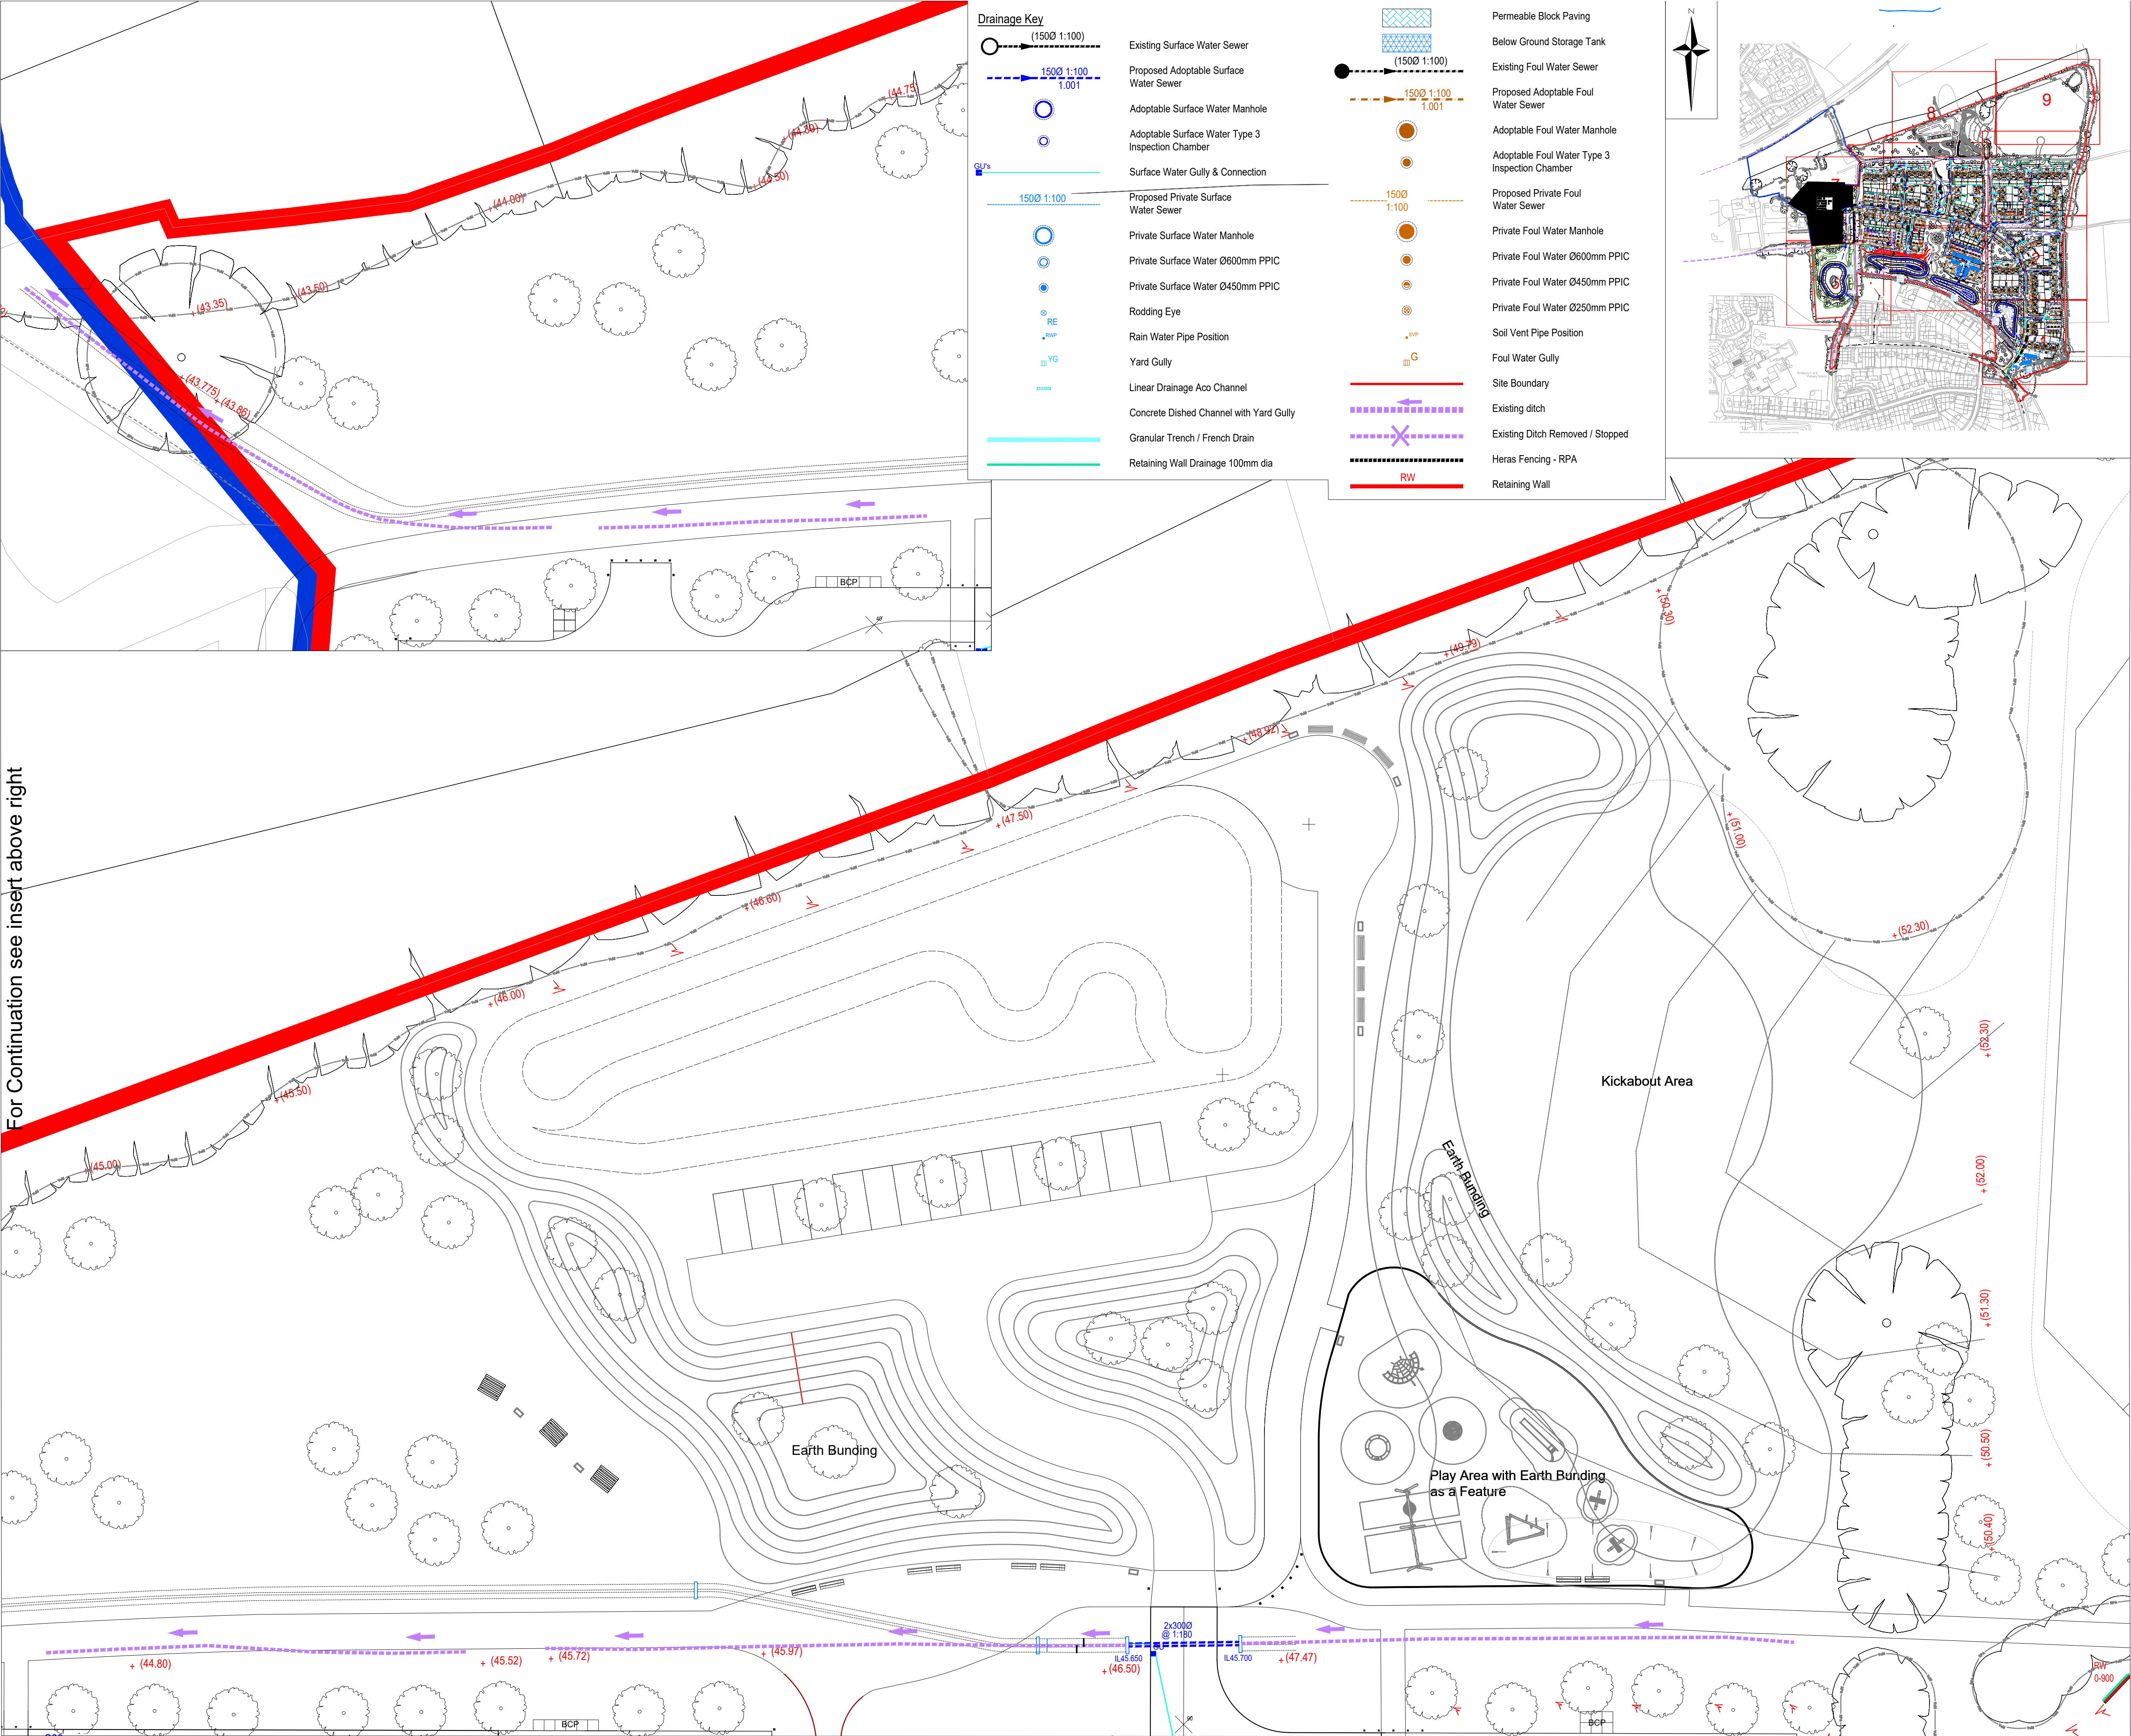

For Continuation see insert above right