


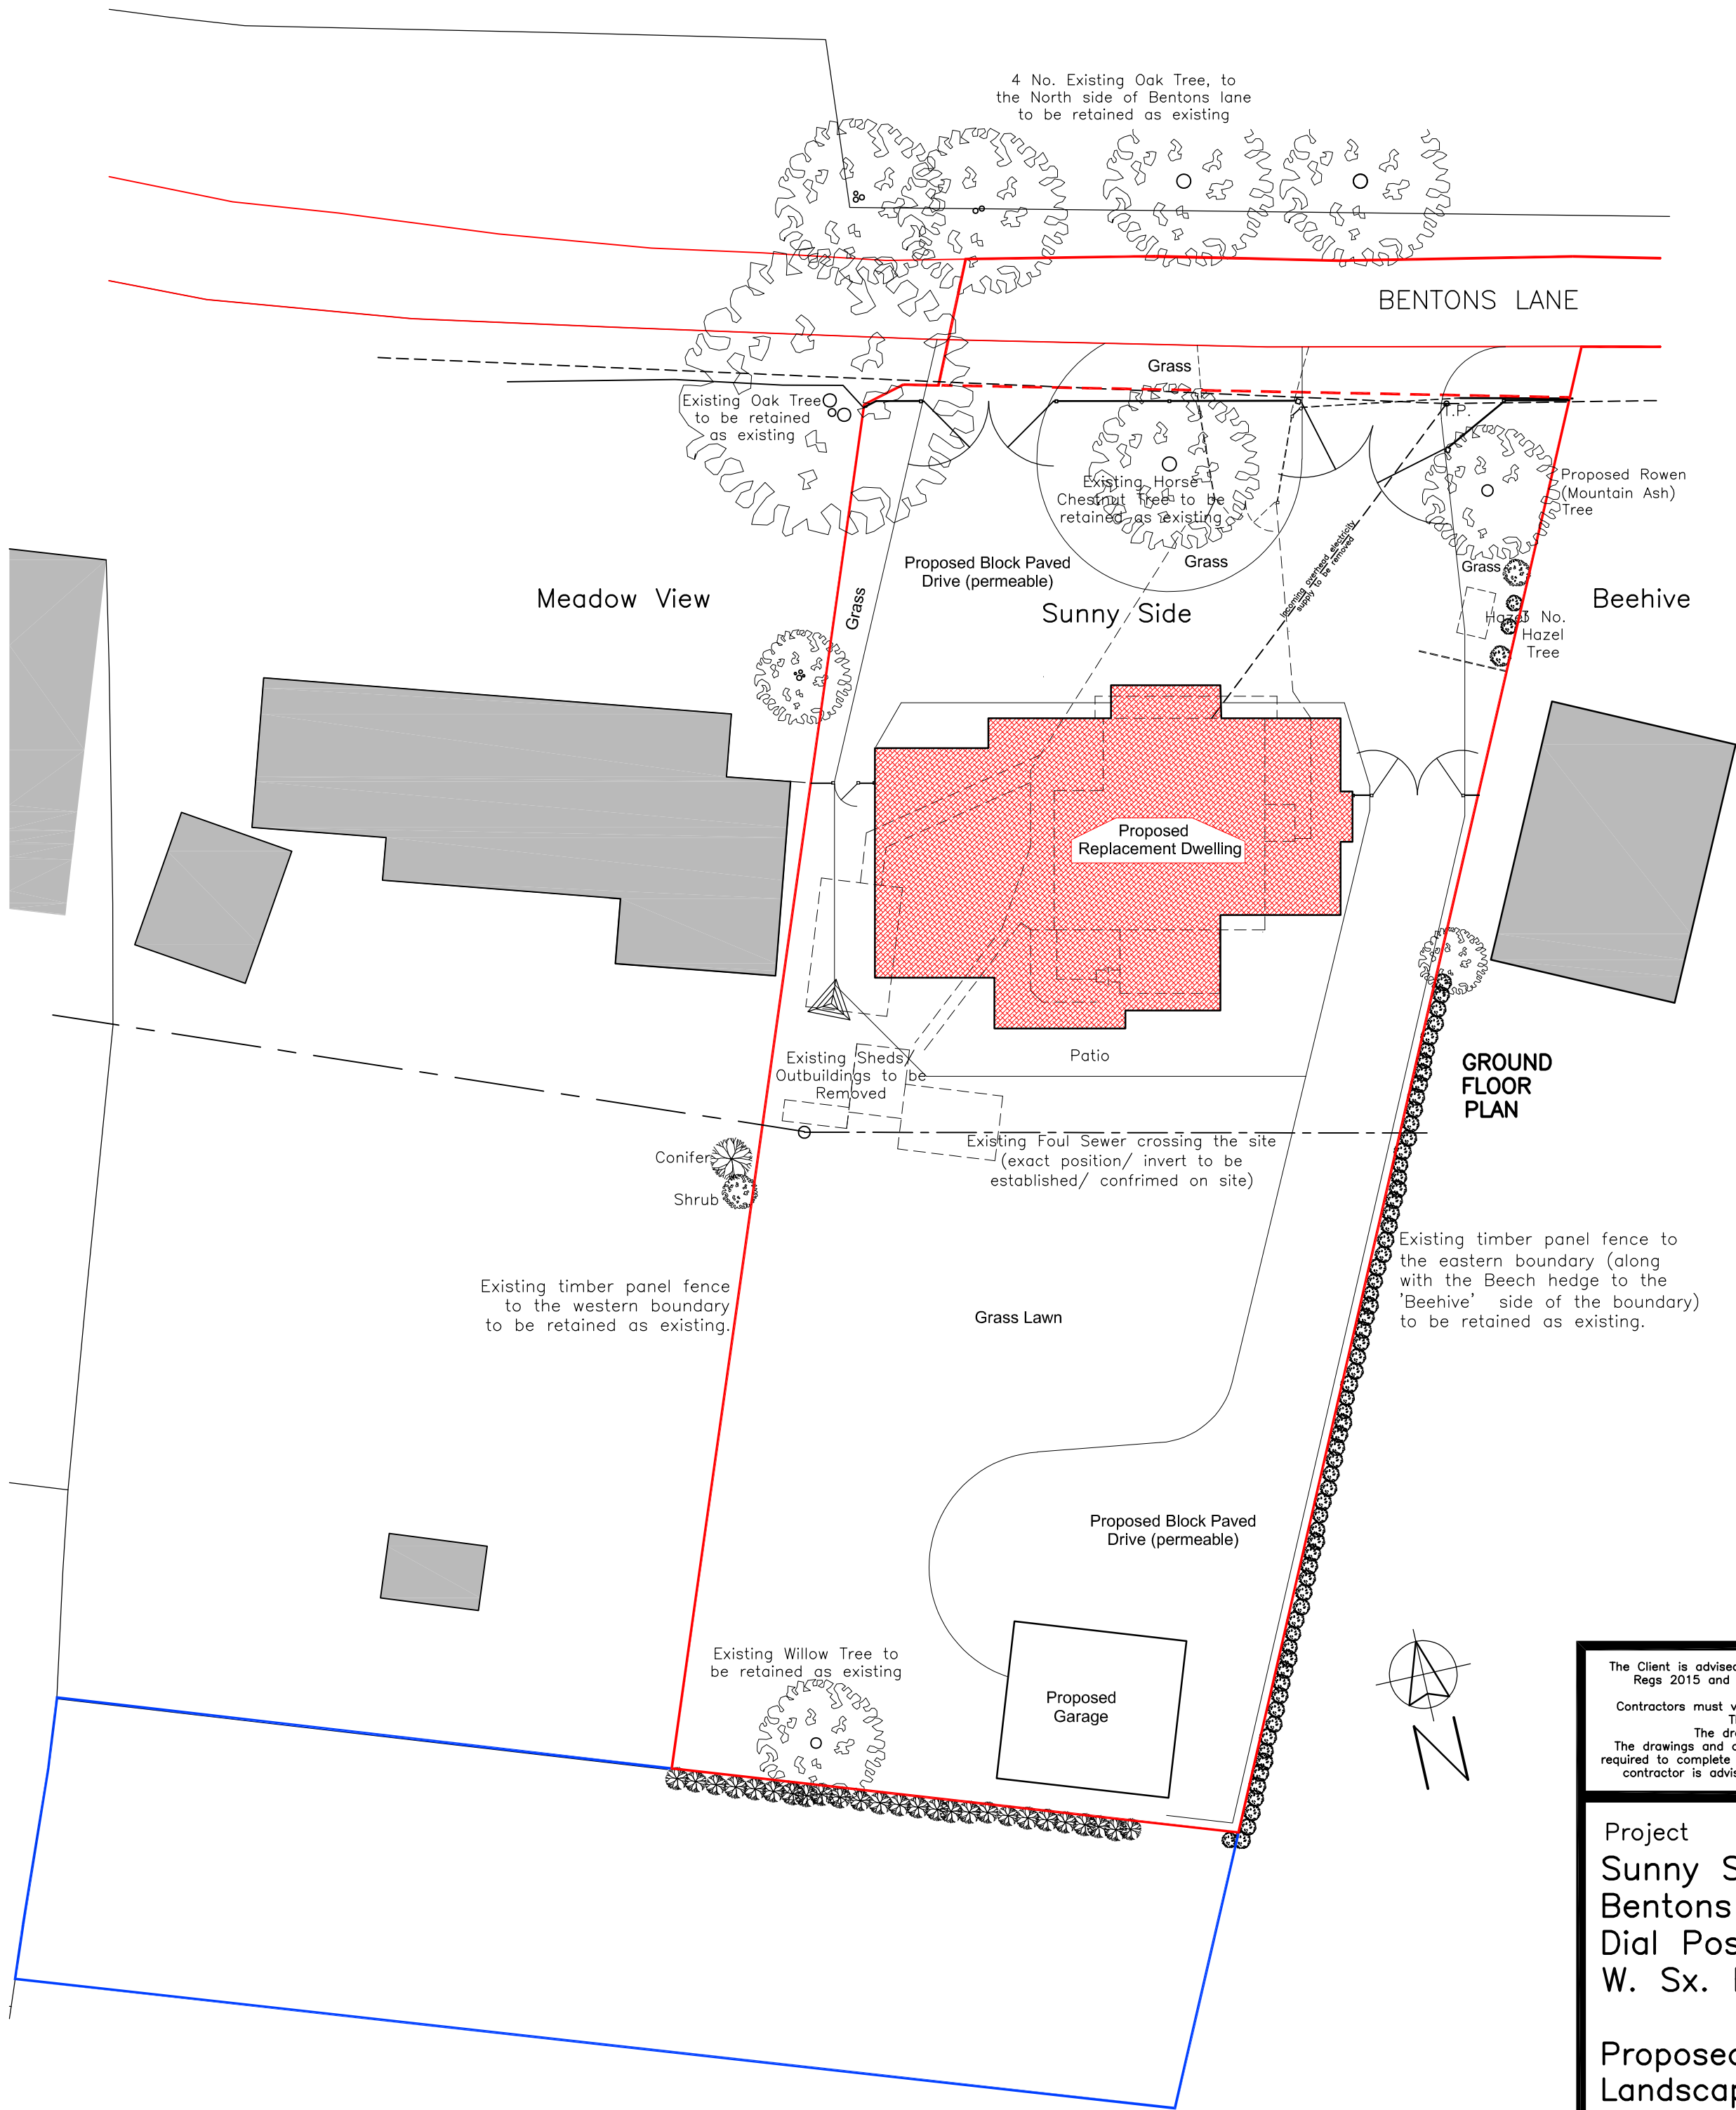

The Client is advised to ascertain and comply with his duties under the C.D.M. Regs 2015 and his obligations under the Party Wall etc. Act 1996 and Equality Act 2010 where applicable.  
Contractors must verify all dimensions on site before commencing any work.  
The copyright of this drawing is reserved.  
The drawing must not be disclosed without authority  
The drawings and drawing notes do not purport to cover each and every item required to complete the project, the notes are not a specification of works, the contractor is advised to verify the full extent of the works with the client.

Project  
Sunny Side  
Bentons Lane  
Dial Post,  
W. Sx. RH13 8NW  
  
Proposed Replacement Dwelling  
Landscape Plan as Proposed

Client  
Mr. D.C. Wenman &  
Miss L. Wenman

Drawing no. 589- 07 (A2)

Scale 1 : 200 Date Jan. 2026

**KG DESIGNS**  
ARCHITECTURAL CONSULTANT

Longacre, Bentons Lane, Dial Post,  
Horsham, West Sussex RH13 8NW  
Tel : 01403 711666  
E-MAIL : kgd@kgdesigns.com

| Rev. | Description | Date |
|------|-------------|------|
|      |             |      |
|      |             |      |
|      |             |      |