


SCALE 1:200 @ A2

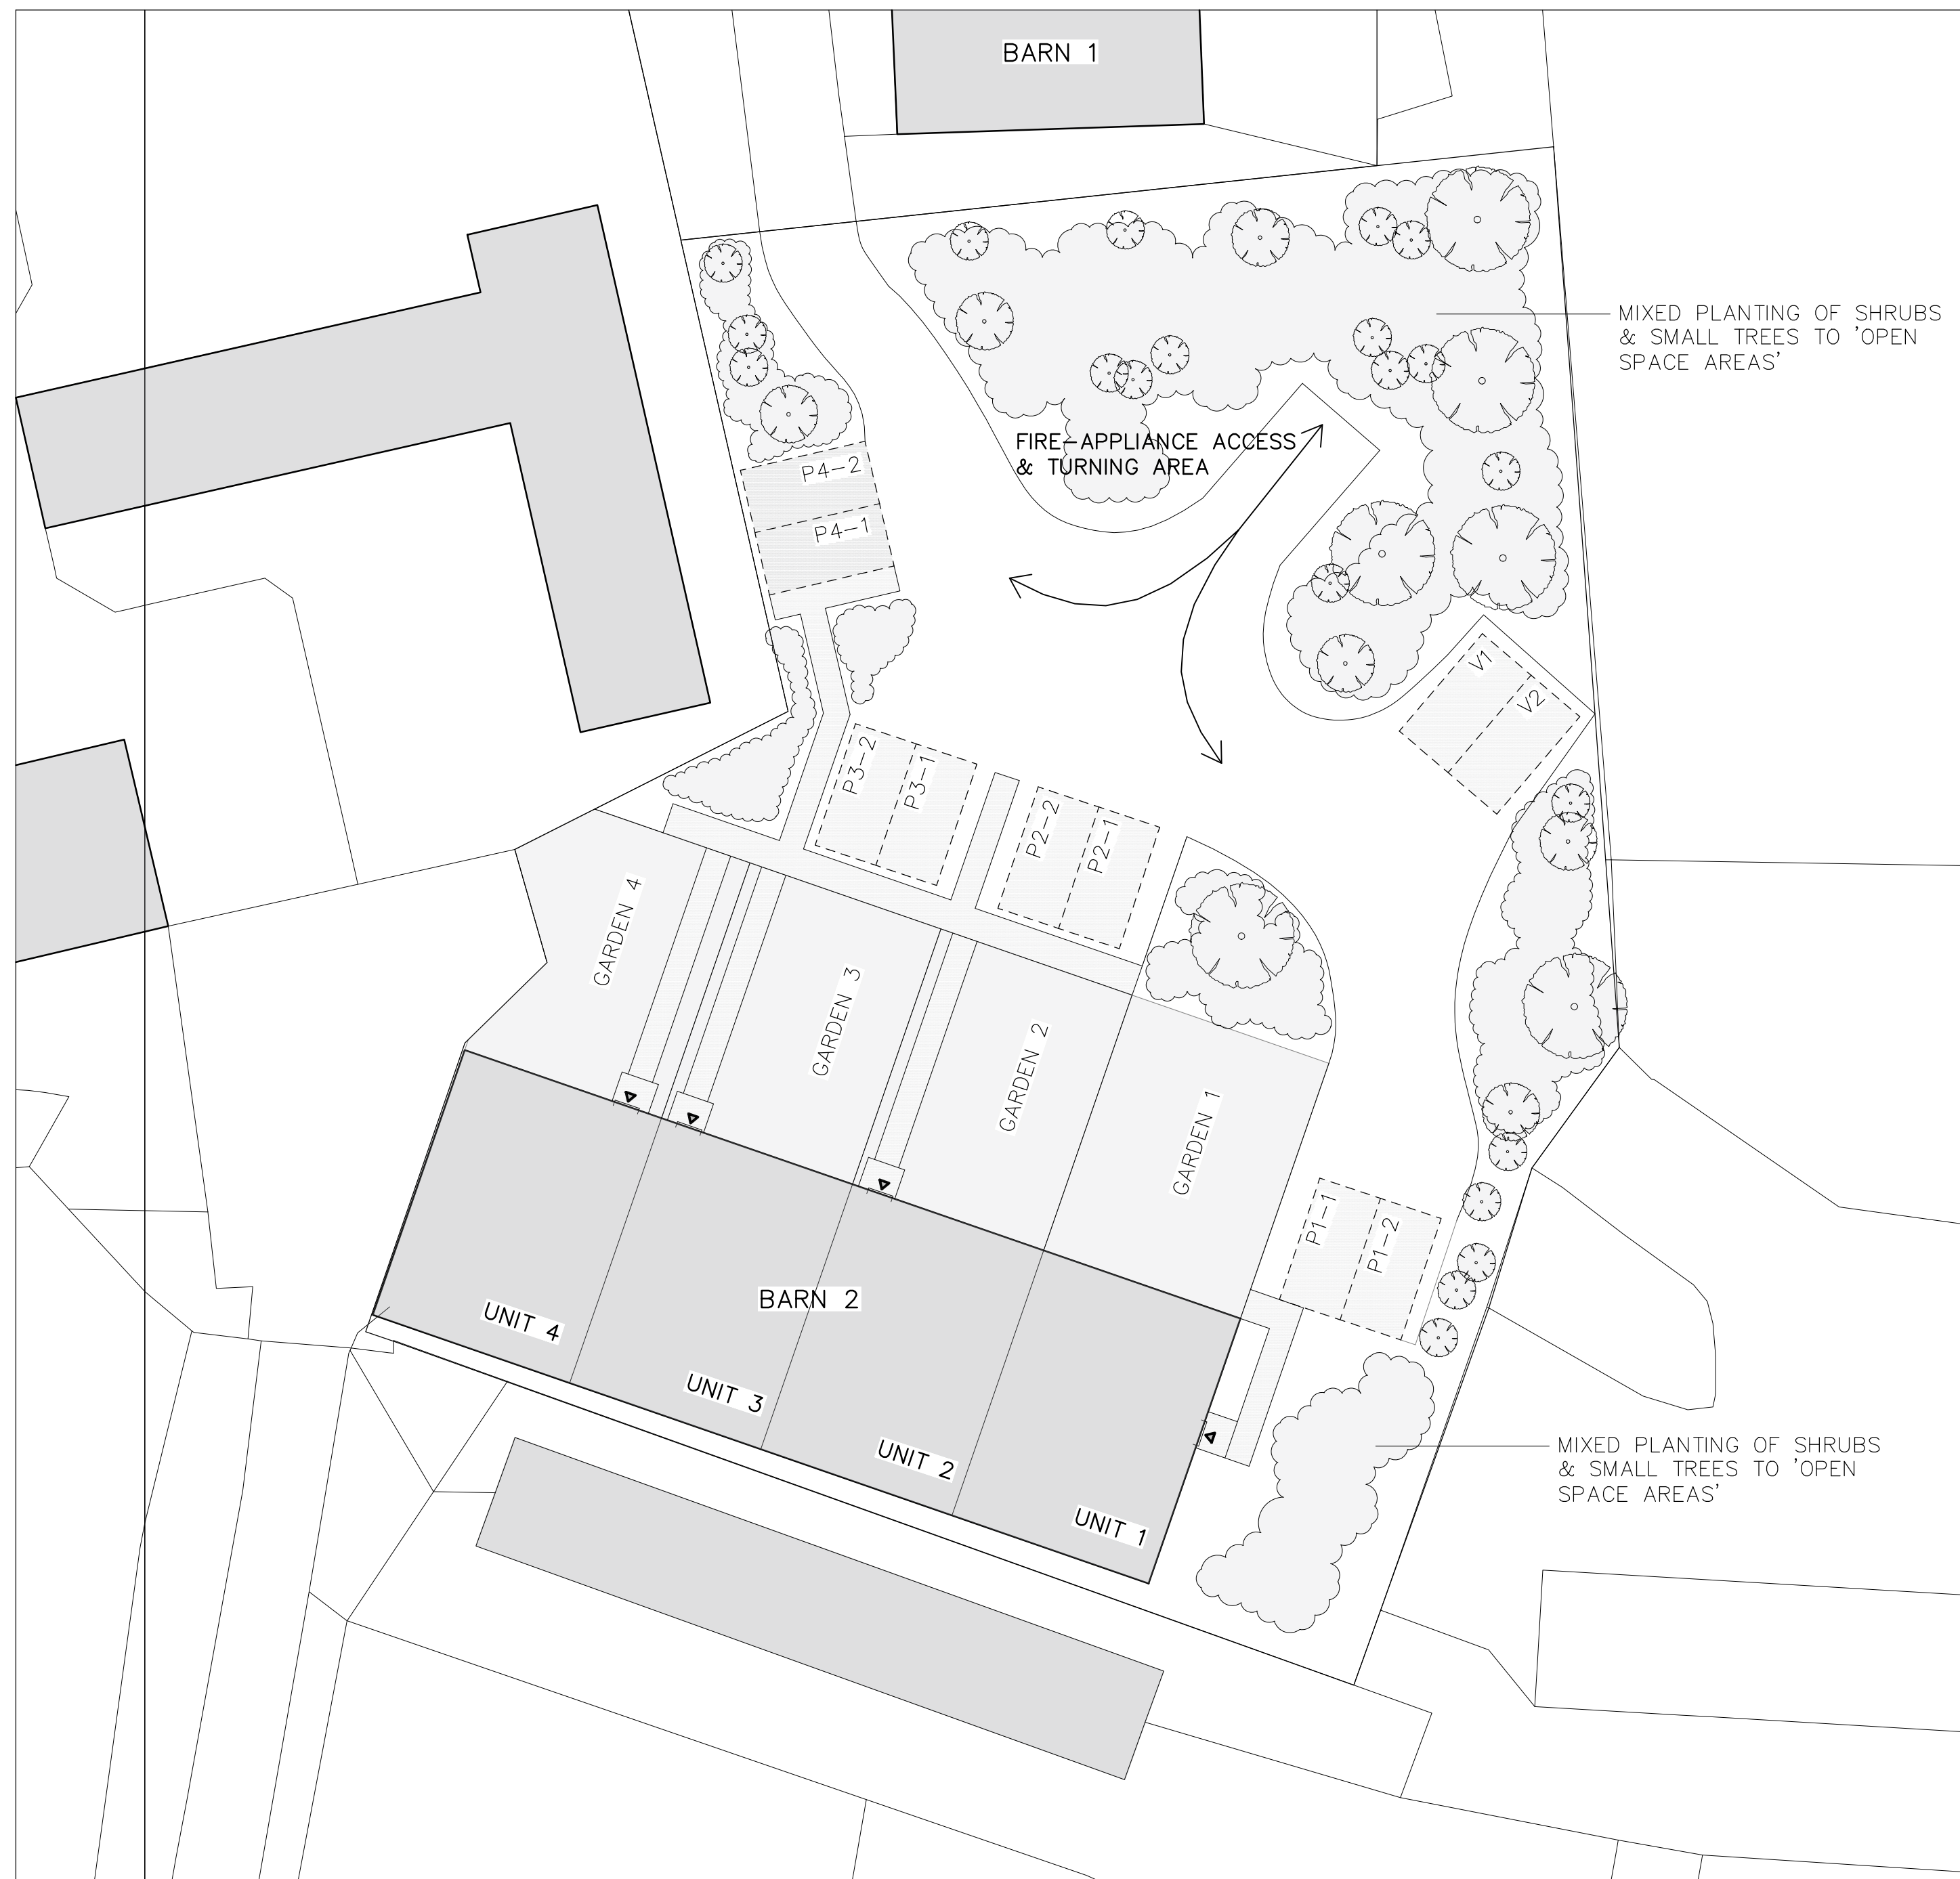

FOR BENJAMIN ALLEN		
SITE WOODHOUSE FARM, WHEATSHEAF ROAD, ALBOURNE. BN5 9BA		
TITLE BARN 2 BLOCK PLAN LANDSCAPING & PARKING		
SCALE 1:200 @ A2	DATE 10/25	DRAWING NO. 01B REV