
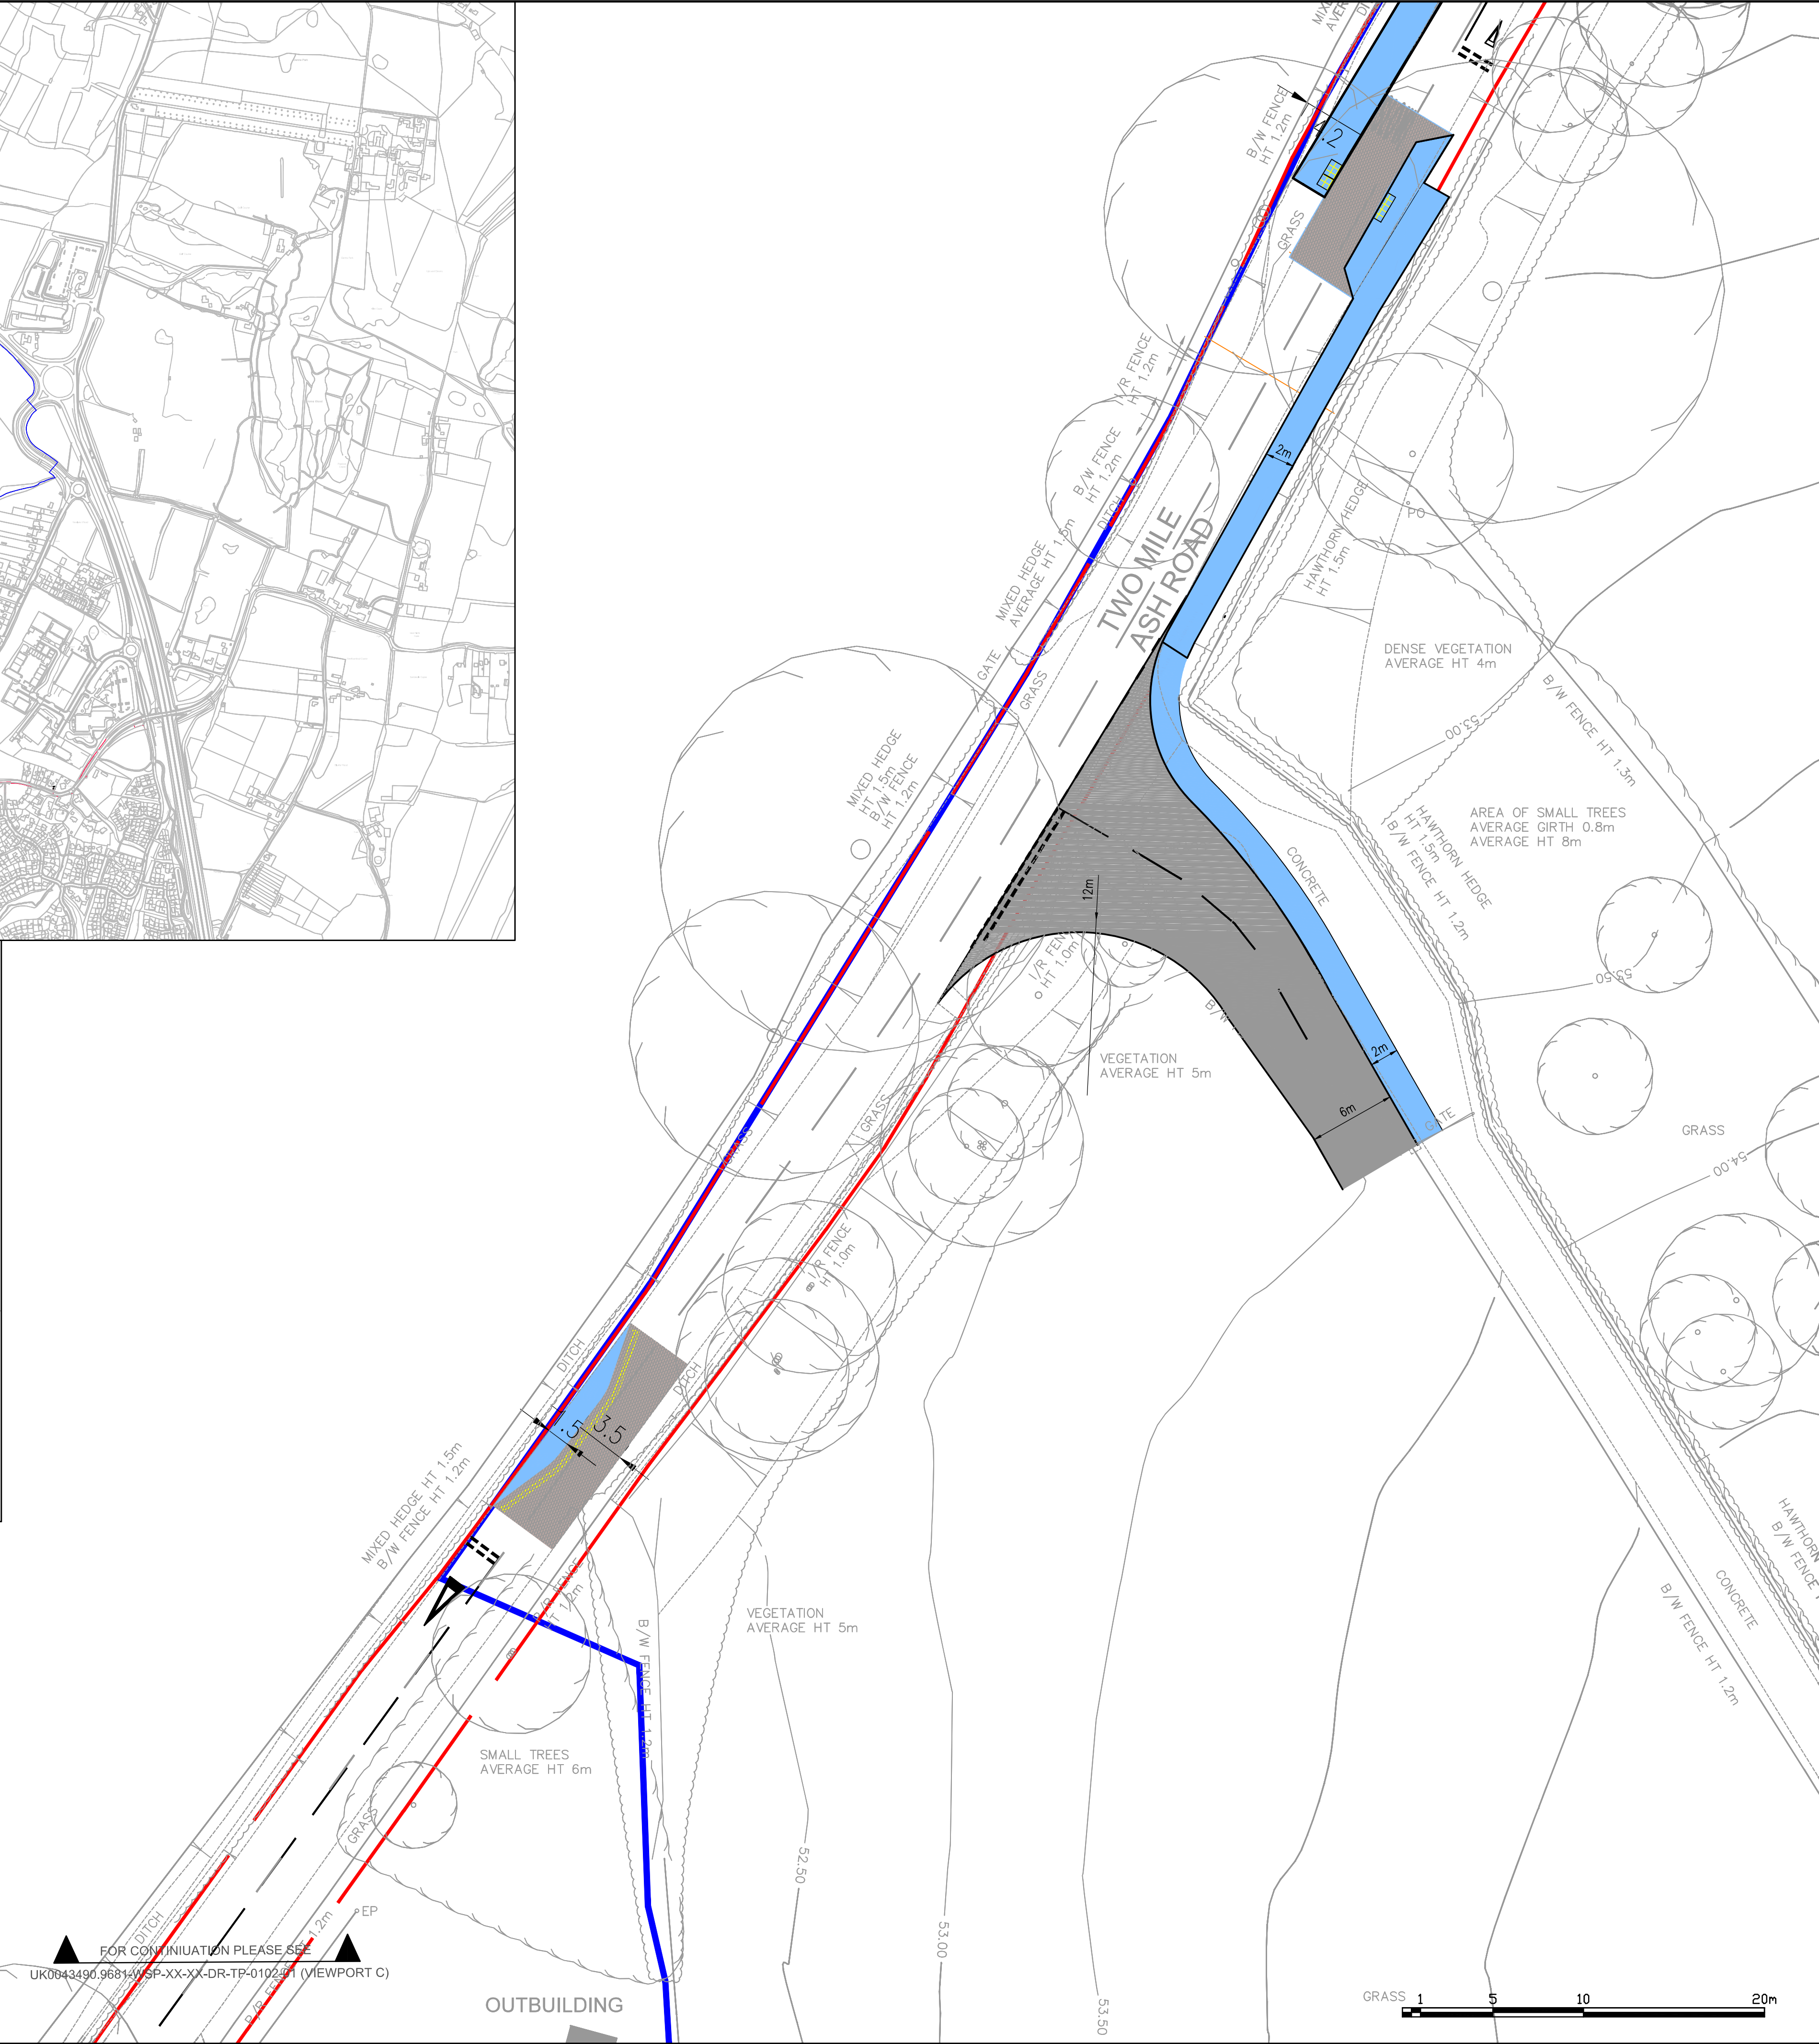
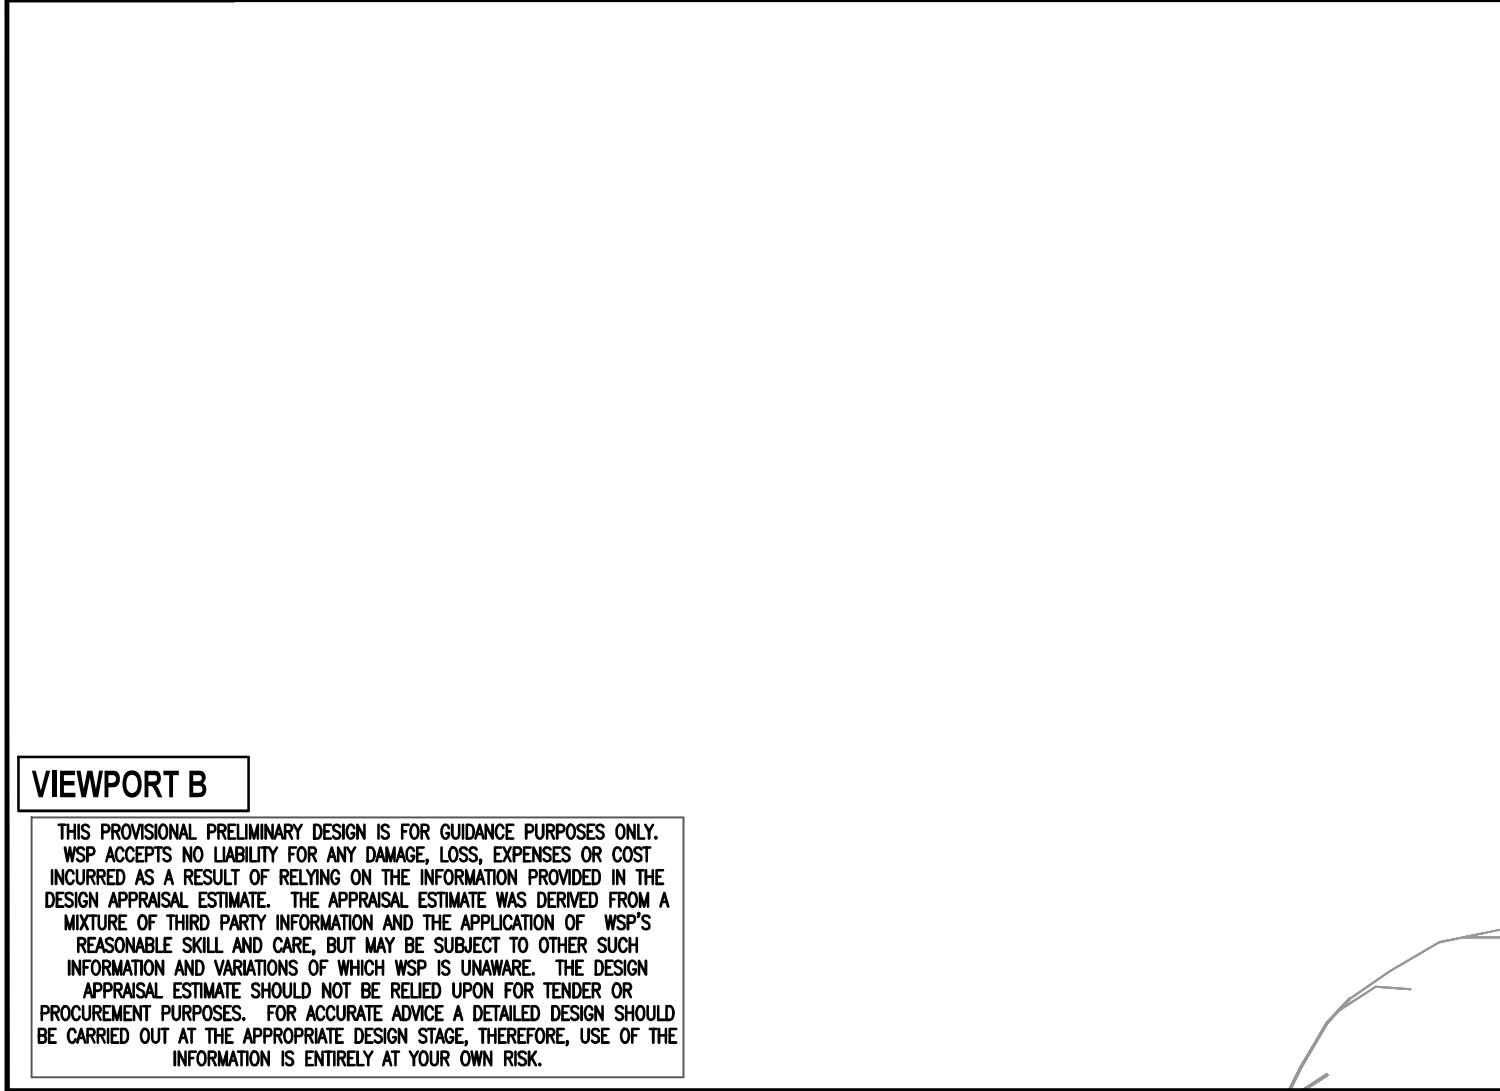
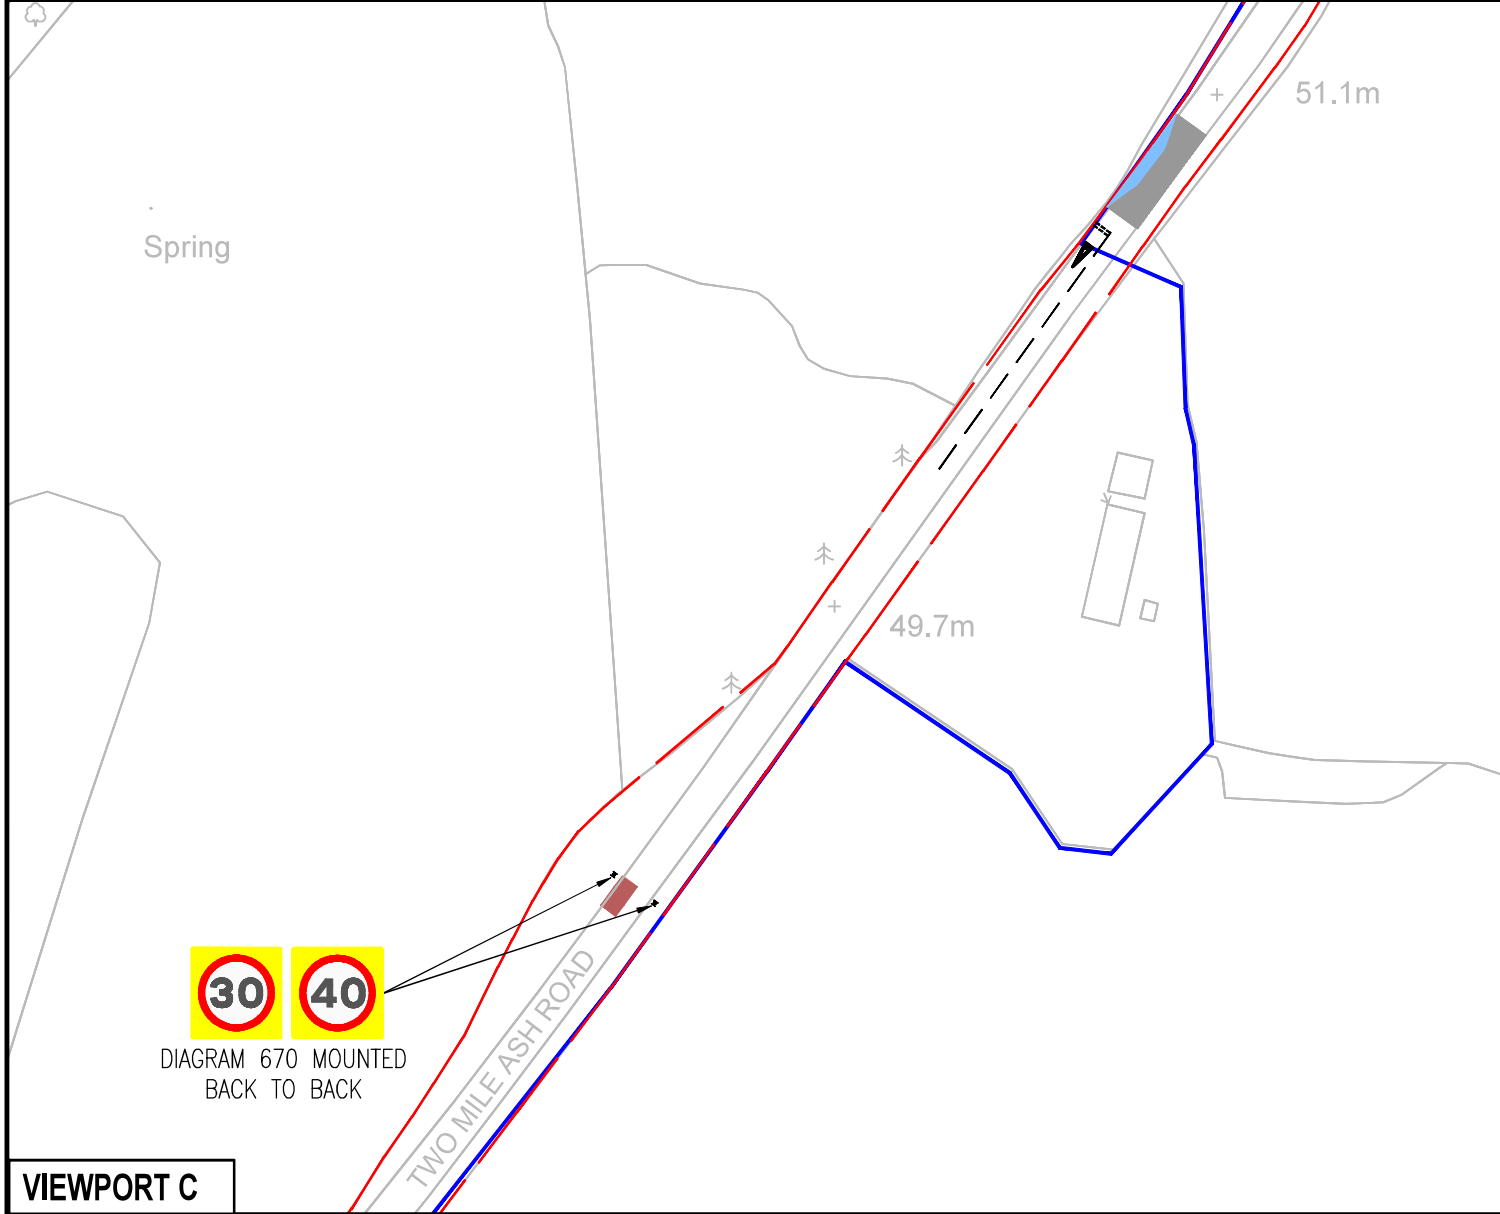


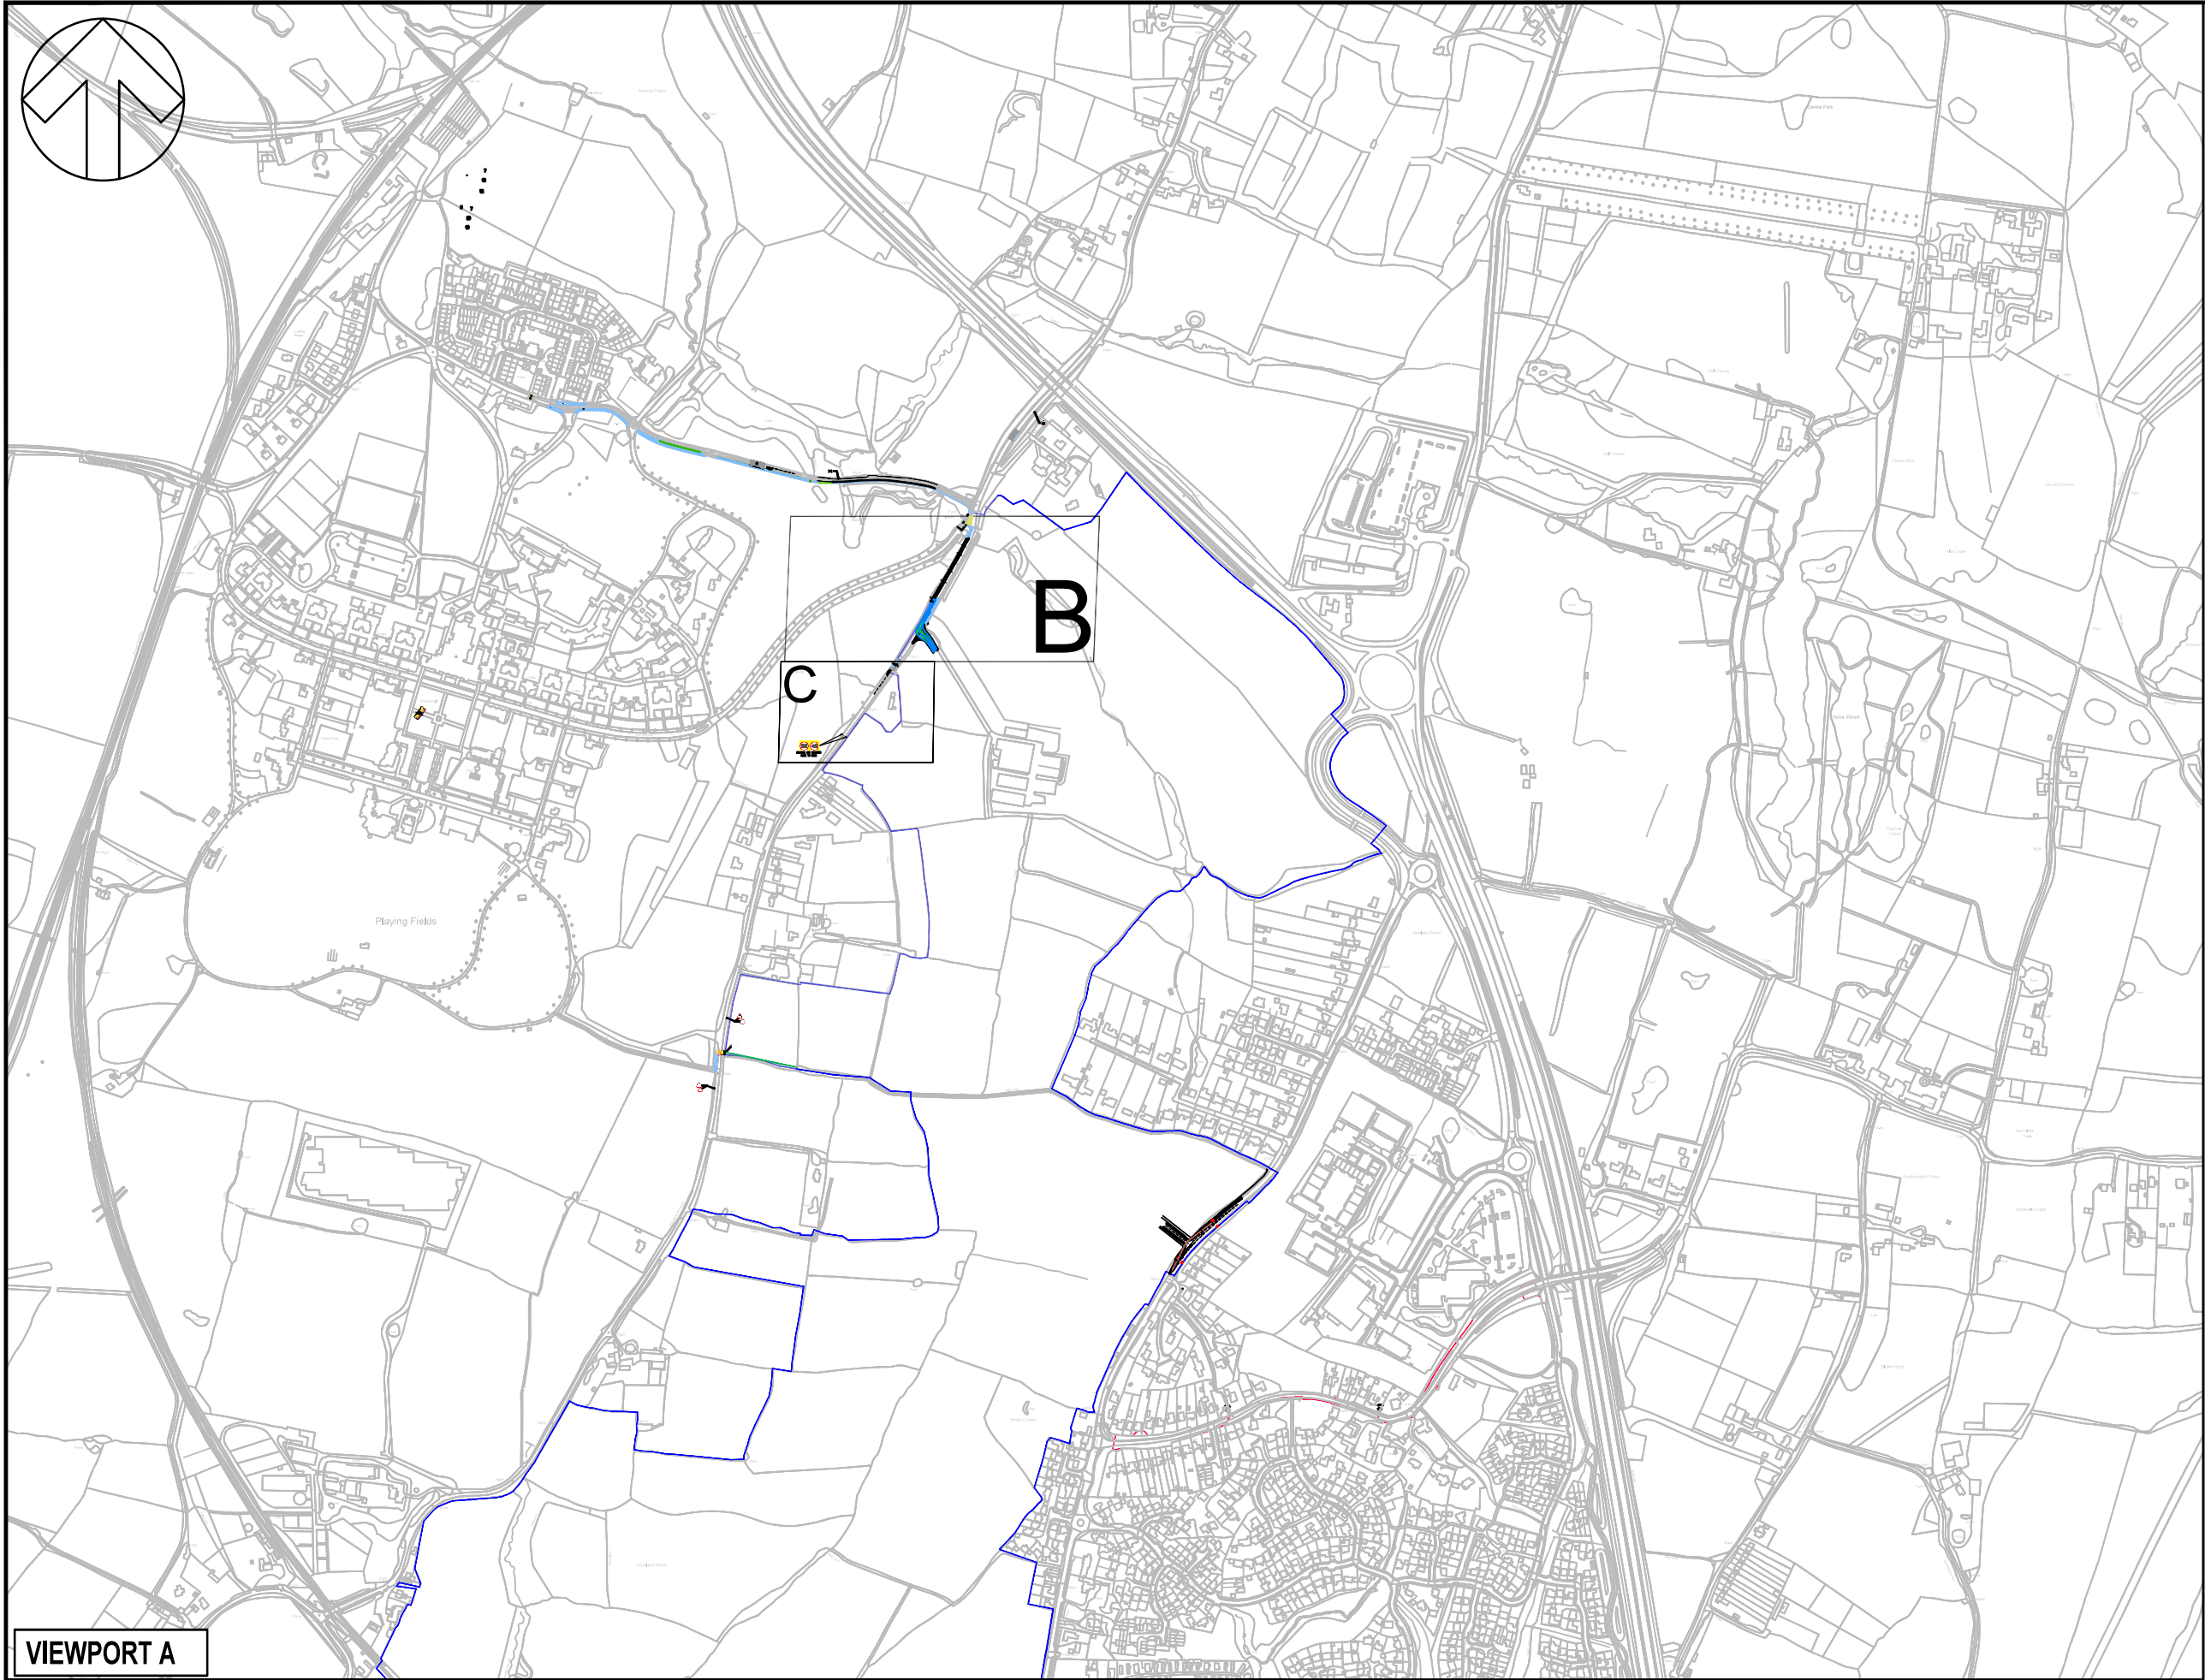

NOTES:

1. THE HIGHWAY BOUNDARY IS BASED ON A OS MAPPING WHILST THIS PLAN IS USING A TOPO BACKGROUND HENCE THE DISCREPANCIES BETWEEN BACKGROUND.

KEY:

- PROPOSED BUILDOUT
- PROPOSED ROAD MARKING
- PLANNING APPLICATION BOUNDARY
- HIGHWAY BOUNDARY
- COLOUR PAVING WITH HIGH FRICTION SURFACE

PO2	12/02/2026	PM	SECOND ISSUE	DP	DP
P01	05/11/2025	AM	FIRST ISSUE	PM	DP
REV	DATE	BY	DESCRIPTION	CHK	APP

DRAWING STATUS

S0 - WORK IN PROGRESS

wsp

Grosvenor House, 2 Grosvenor Square, Southampton, SO15 2BE, UK
T+ 44 (0) 2380 101 700
wsp.com

CLIENT:

BERKELEY STRATEGIC LAND LIMITED

ARCHITECT:

-

SITE/PROJECT:

LAND NORTH WEST OF SOUTHWATER

TITLE:

TWO MILE ASH/ SITE ACCESS PRIORITY
JUNCTION ACCESS ARRANGEMENTS

SCALE @ A1:	1:200	CHECKED:	PM	APPROVED:	DD
PROJECT NO:	UK0043490.9681	DESIGNED:	AVI	DRAWN:	AVI
				DATE:	FEBRUARY 2026

DRAWING NO:	UK0043490.9681-WSP-XX-XX-DR-TP-0102	REV:	P02
-------------	-------------------------------------	------	-----

© WSP UK Ltd