


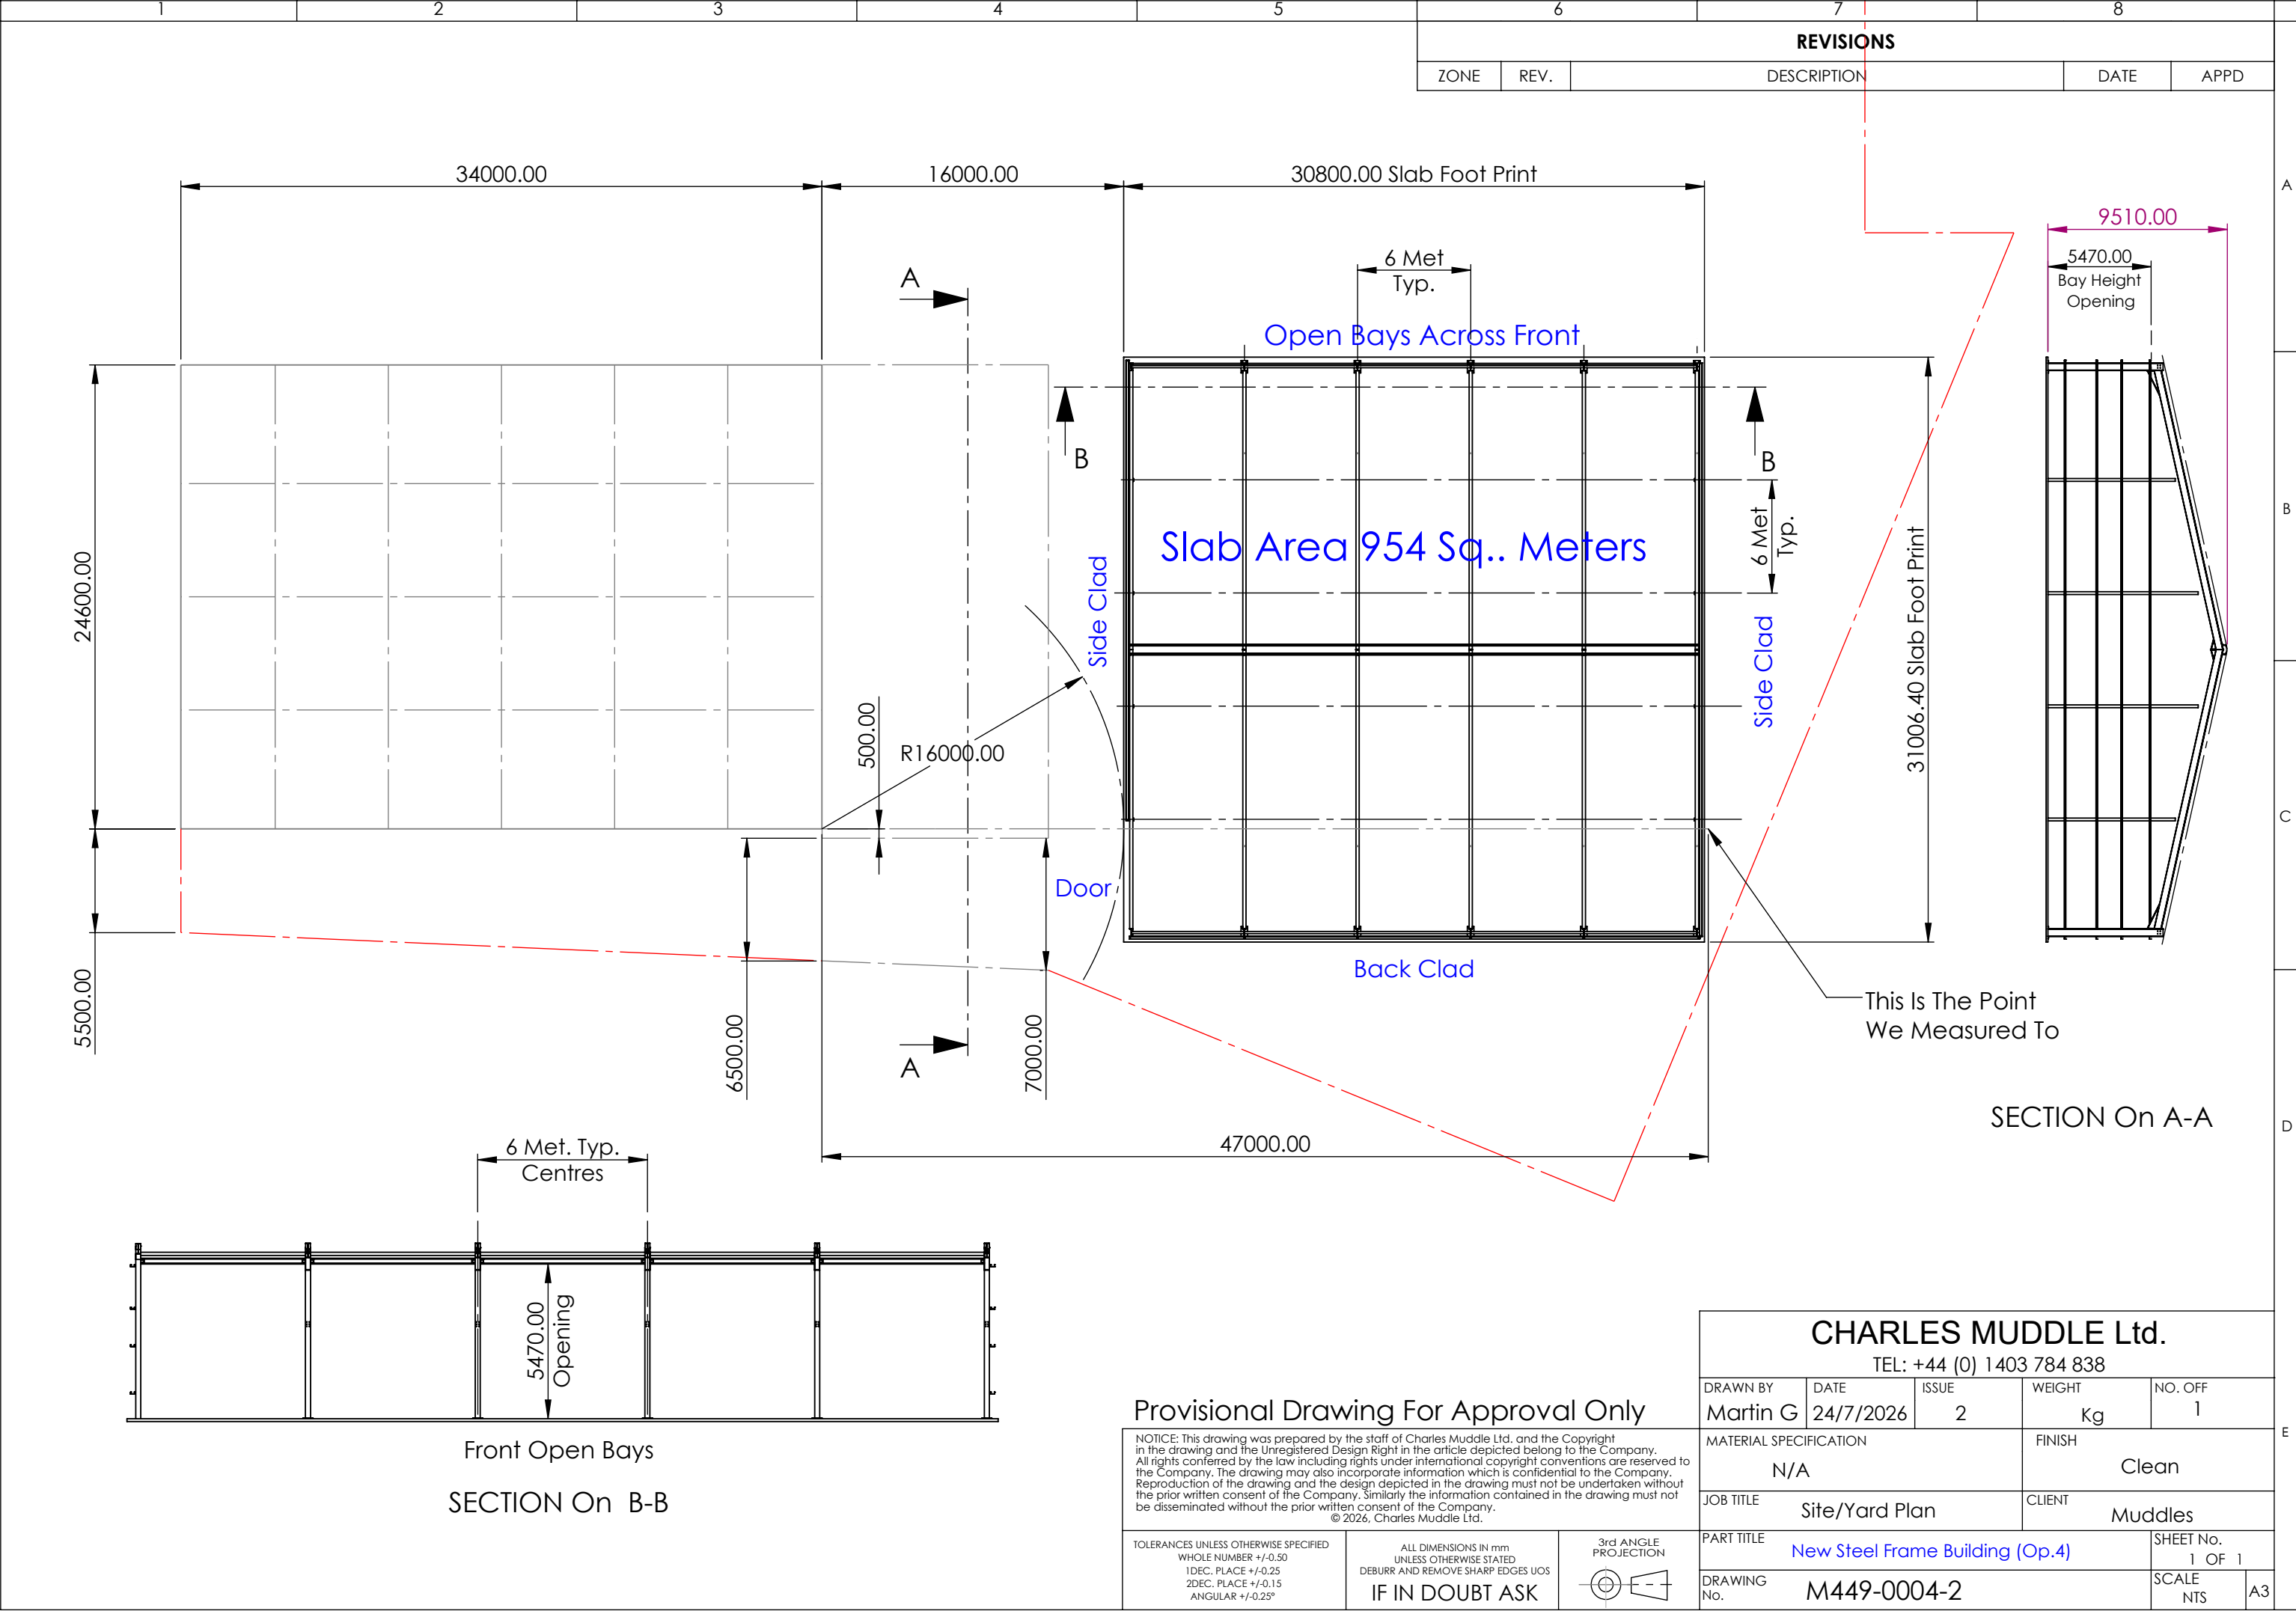


REVISIONS				
ZONE	REV.	DESCRIPTION	DATE	APPD

NOTICE: This drawing was prepared by the staff of Charles Muddle Ltd. and the Copyright in the drawing and the Unregistered Design Right in the article depicted belong to the Company. All rights conferred by the law including rights under international copyright conventions are reserved to the Company. The drawing may also incorporate information which is confidential to the Company. Reproduction of the drawing and the design depicted in the drawing must not be undertaken without the prior written consent of the Company. Similarly the information contained in the drawing must not be disseminated without the prior written consent of the Company.
© 2026, Charles Muddle Ltd.

TOLERANCES UNLESS OTHERWISE SPECIFIED
WHOLE NUMBER +/-0.50
1DEC. PLACE +/-0.25
2DEC. PLACE +/-0.15
ANGULAR +/-0.25°

ALL DIMENSIONS IN mm
UNLESS OTHERWISE STATED
DEBURR AND REMOVE SHARP EDGES UOS
IF IN DOUBT ASK

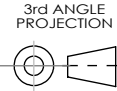

CHARLES MUDDLE Ltd.				
TEL: +44 (0) 1403 784 838				
DRAWN BY Martin G	DATE 24/7/2026	ISSUE 2	WEIGHT Kg	NO. OFF 1
MATERIAL SPECIFICATION N/A			FINISH Clean	
JOB TITLE Site/Yard Plan			CLIENT Muddles	
PART TITLE New Steel Frame Building (Op.4)			SHEET No. 1 OF 1	
DRAWING No. M449-0004-2			SCALE NTS	A3