


Figure 2: Typical ground protection detail

Plan of ground protection detail

Section of ground protection detail

- Existing ground
- Geotextile membrane eg. Terram 1000 or similar
- Compression-resistant layer (e.g.100mm depth of woodchip)
- Robust sheets (timber, steel, recycled plastic) overlying Terram 1000 or similar
- Where wider than one sheet stagger joints

© Keen Consultants

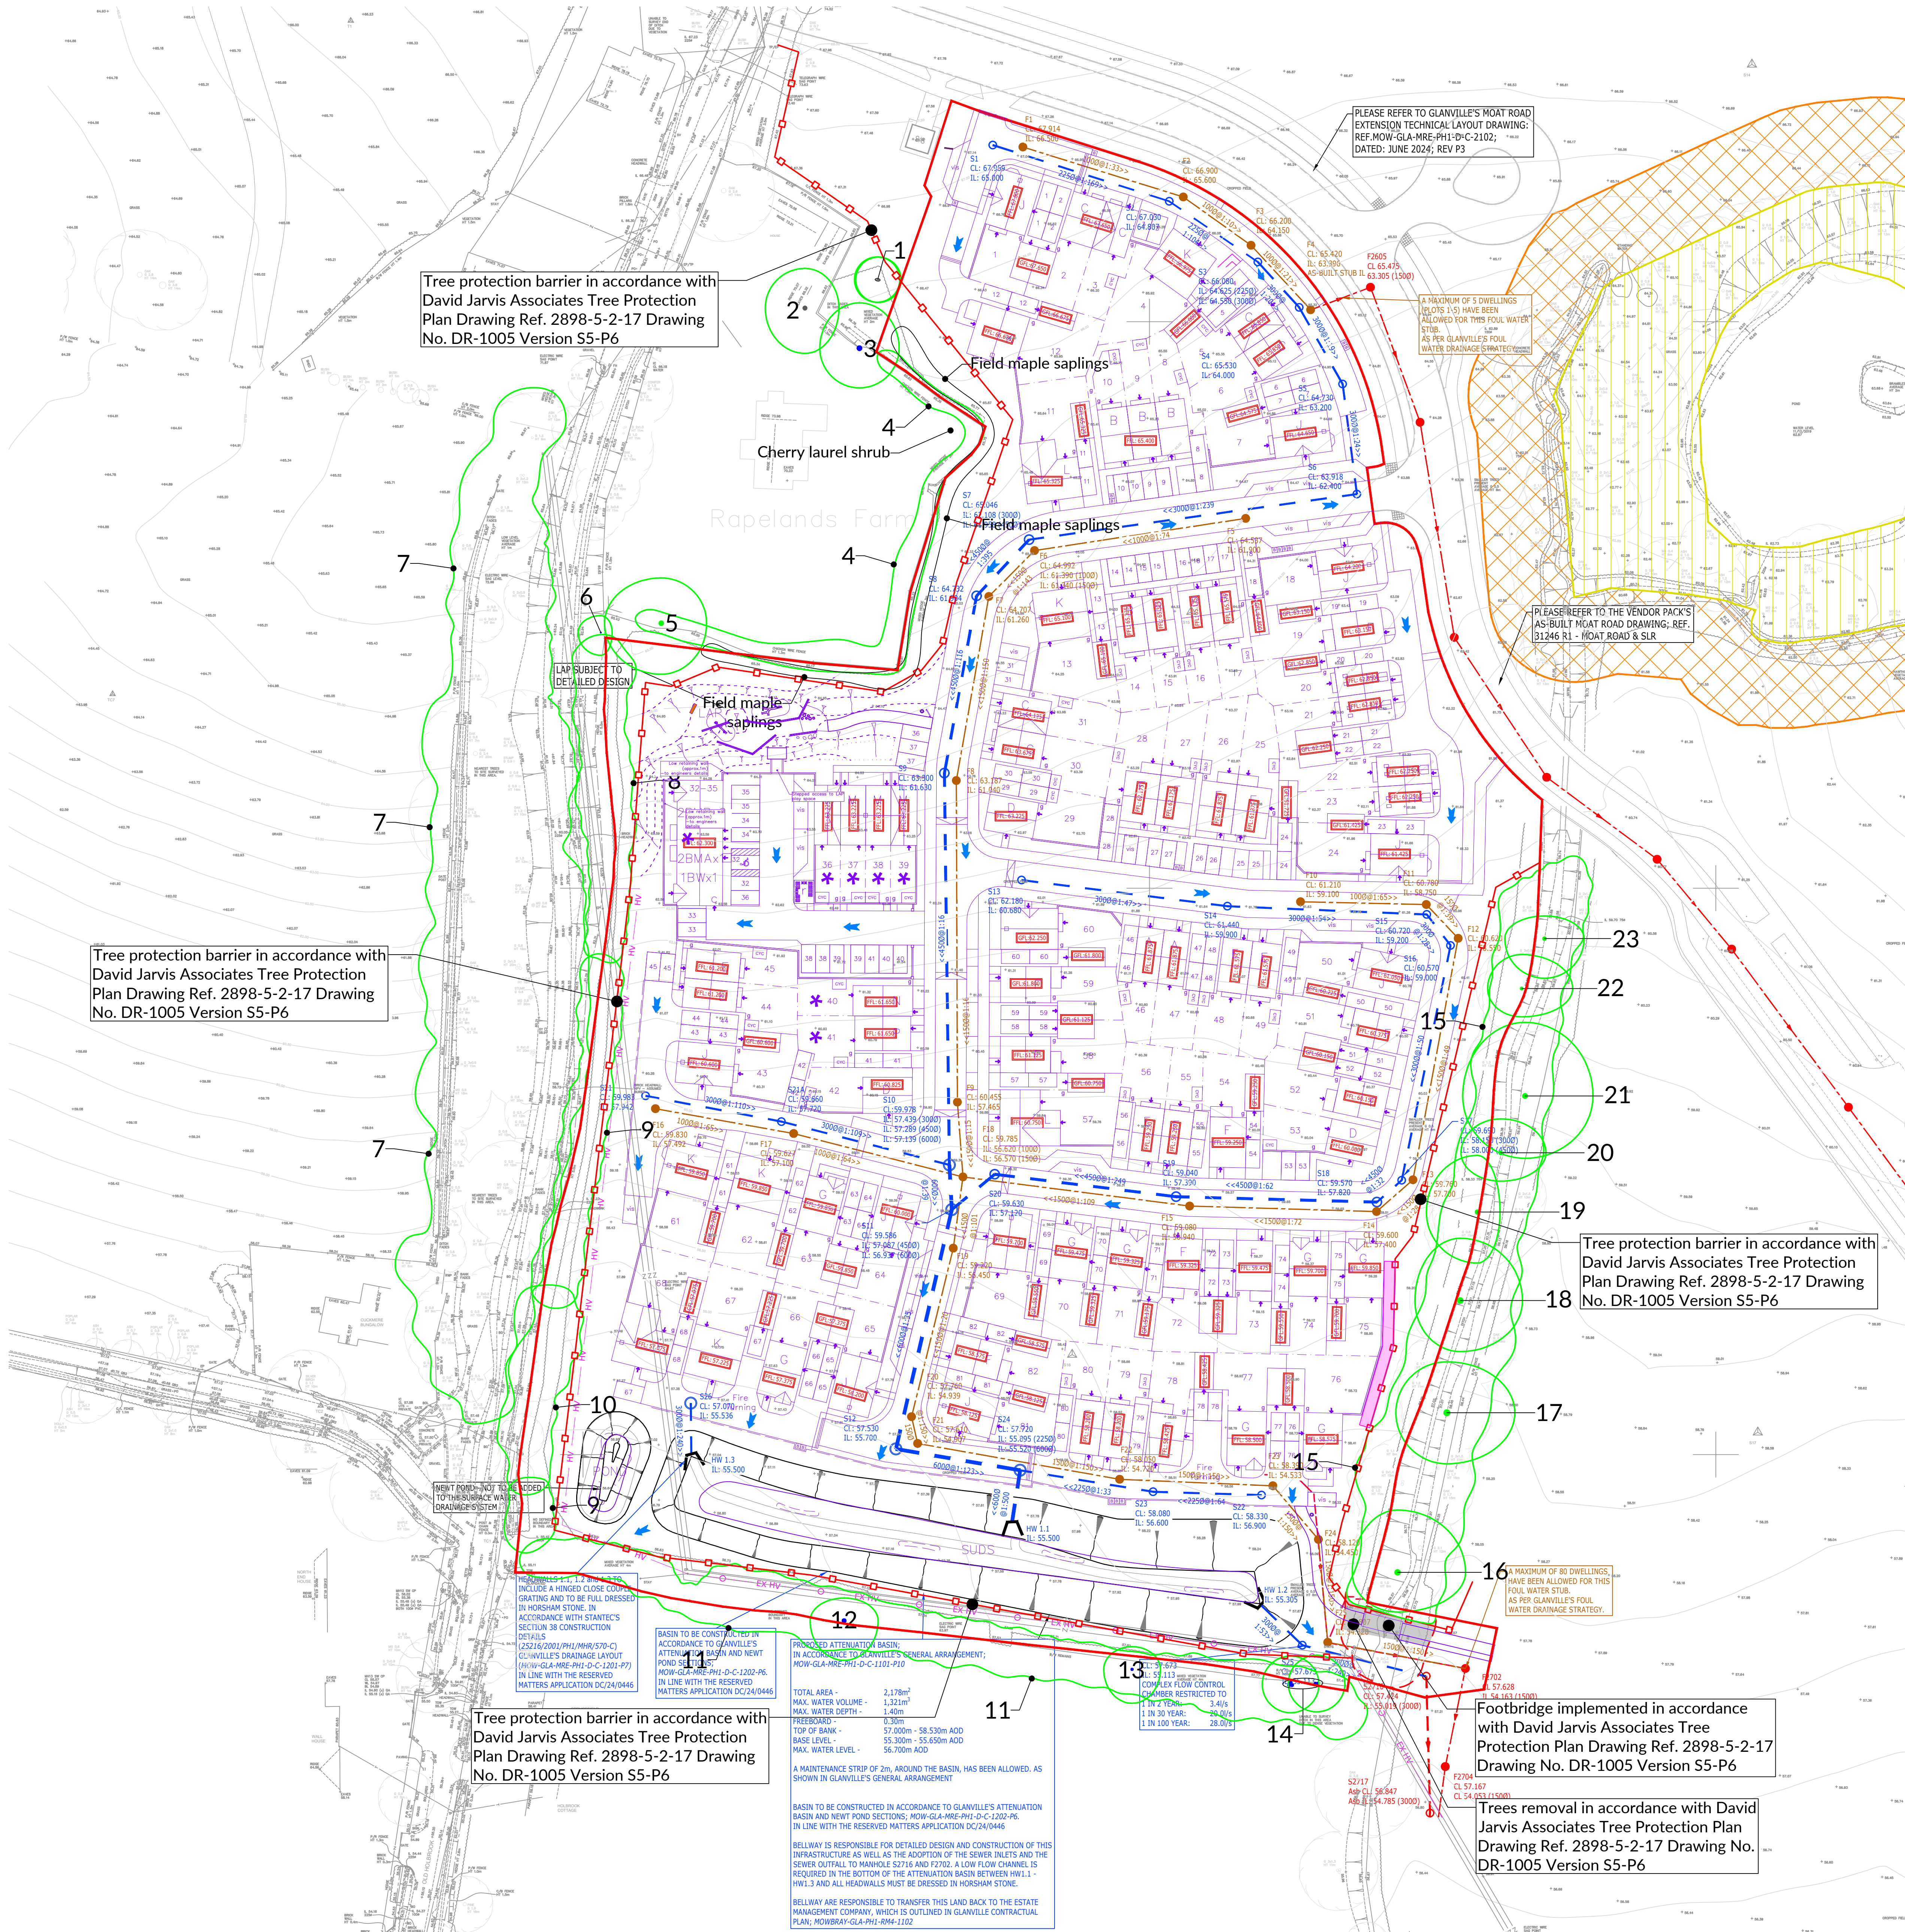

- | | | |
|---|---|----------|
| B | Latest layout & drainage layout overlay | 23.09.26 |
| A | Latest layout overlay | 26.05.26 |
| 0 | Preliminary issue | 19.02.26 |