


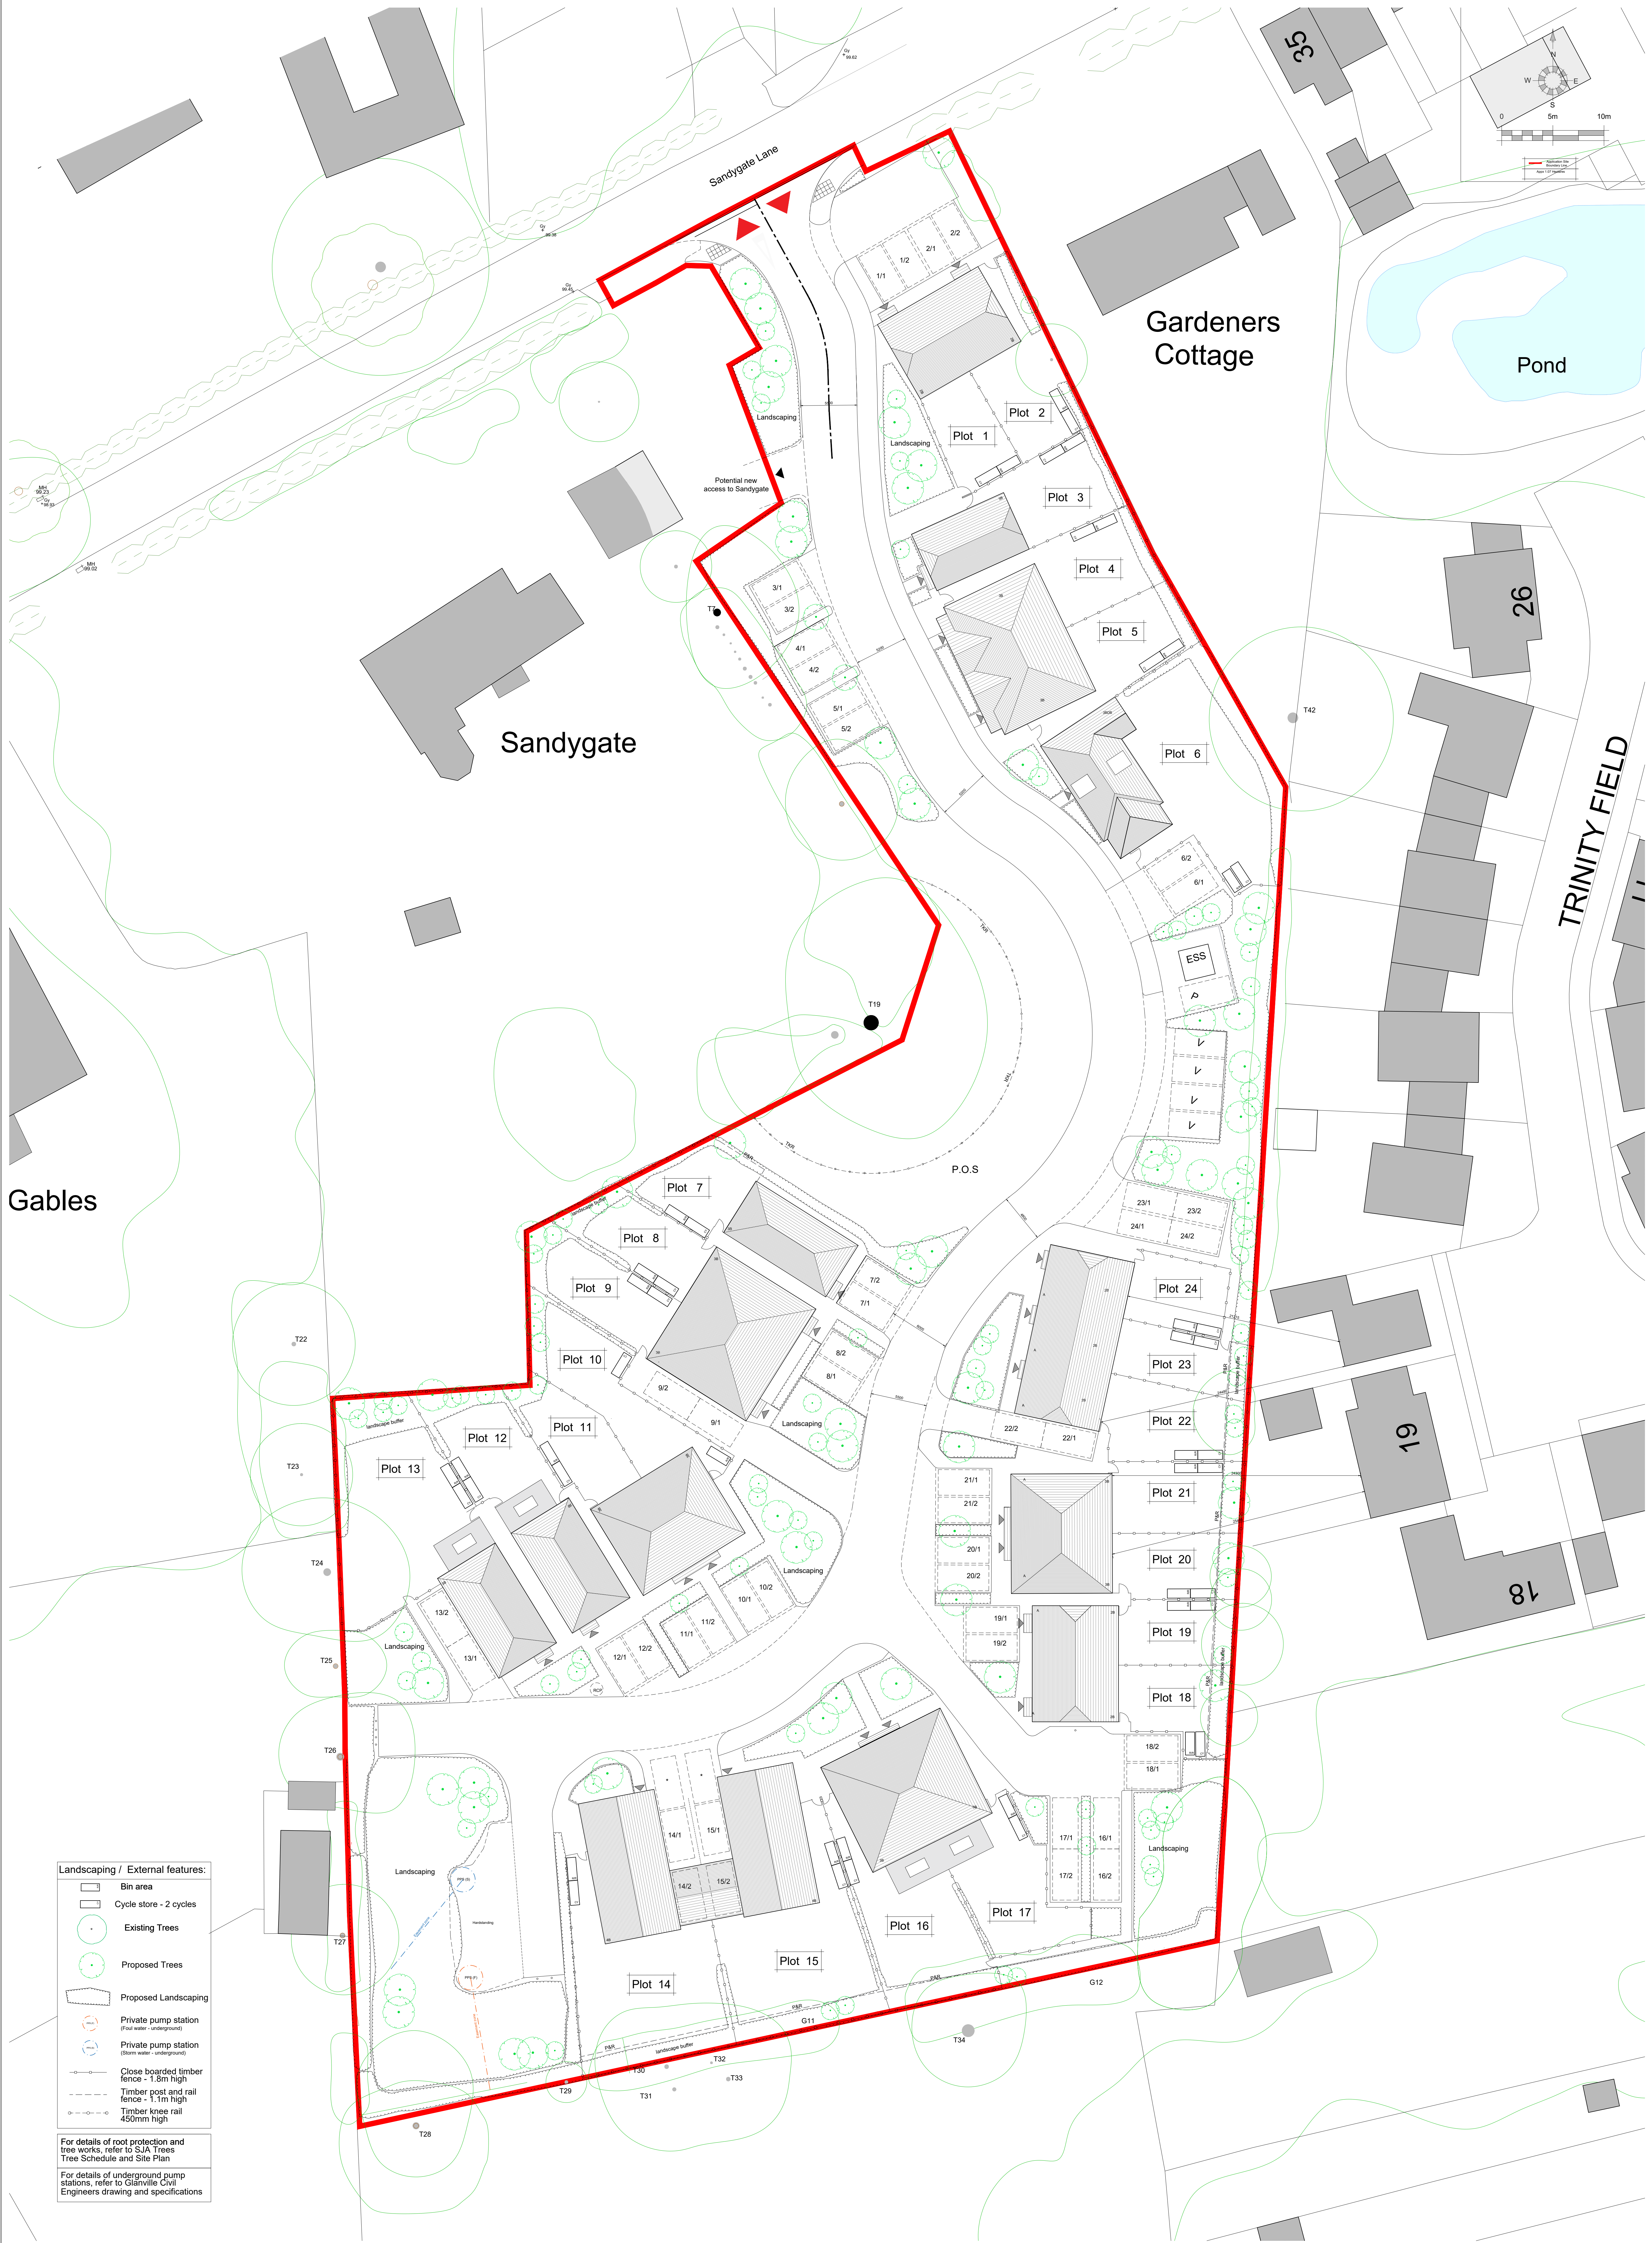

REV. DATE		REVISIONS:	By		REV. DATE	REVISIONS:	By		REV. DATE	REVISIONS:	By		STATUS

Planning

CLIENT: BlackOnyx Becketts Ltd

PROJECT: Cedar Cottage, Sandygate Lane, Lower Beeding

SCALE: 1:200 (AO ORIGINAL)

DRAWING: Proposed Site Layout

DRAWN: NR

DATE: 27/05/26

25109

P101

J


architecture planning masterplanning
Broadmead House, Farnham Business Park,
Weydon Lane, Farnham, Surrey GU9 8DT
info@osrarchitects.com www.osrarchitects.com
Tel: 01252 267678

© COPYRIGHT EXISTS ON THE DESIGNS AND INFORMATION SHOWN ON THIS DRAWING. This drawing may be used or cross referenced to the scale bar for planning application purposes only. Do not scale for any other purpose, use figured dimensions only. Subject to site survey and all necessary consents. All dimensions to be checked by user and any discrepancies, errors or omissions to be reported to the Architect before work commences. This drawing is to be read in conjunction with all other relevant materials. 001-000000-00000000