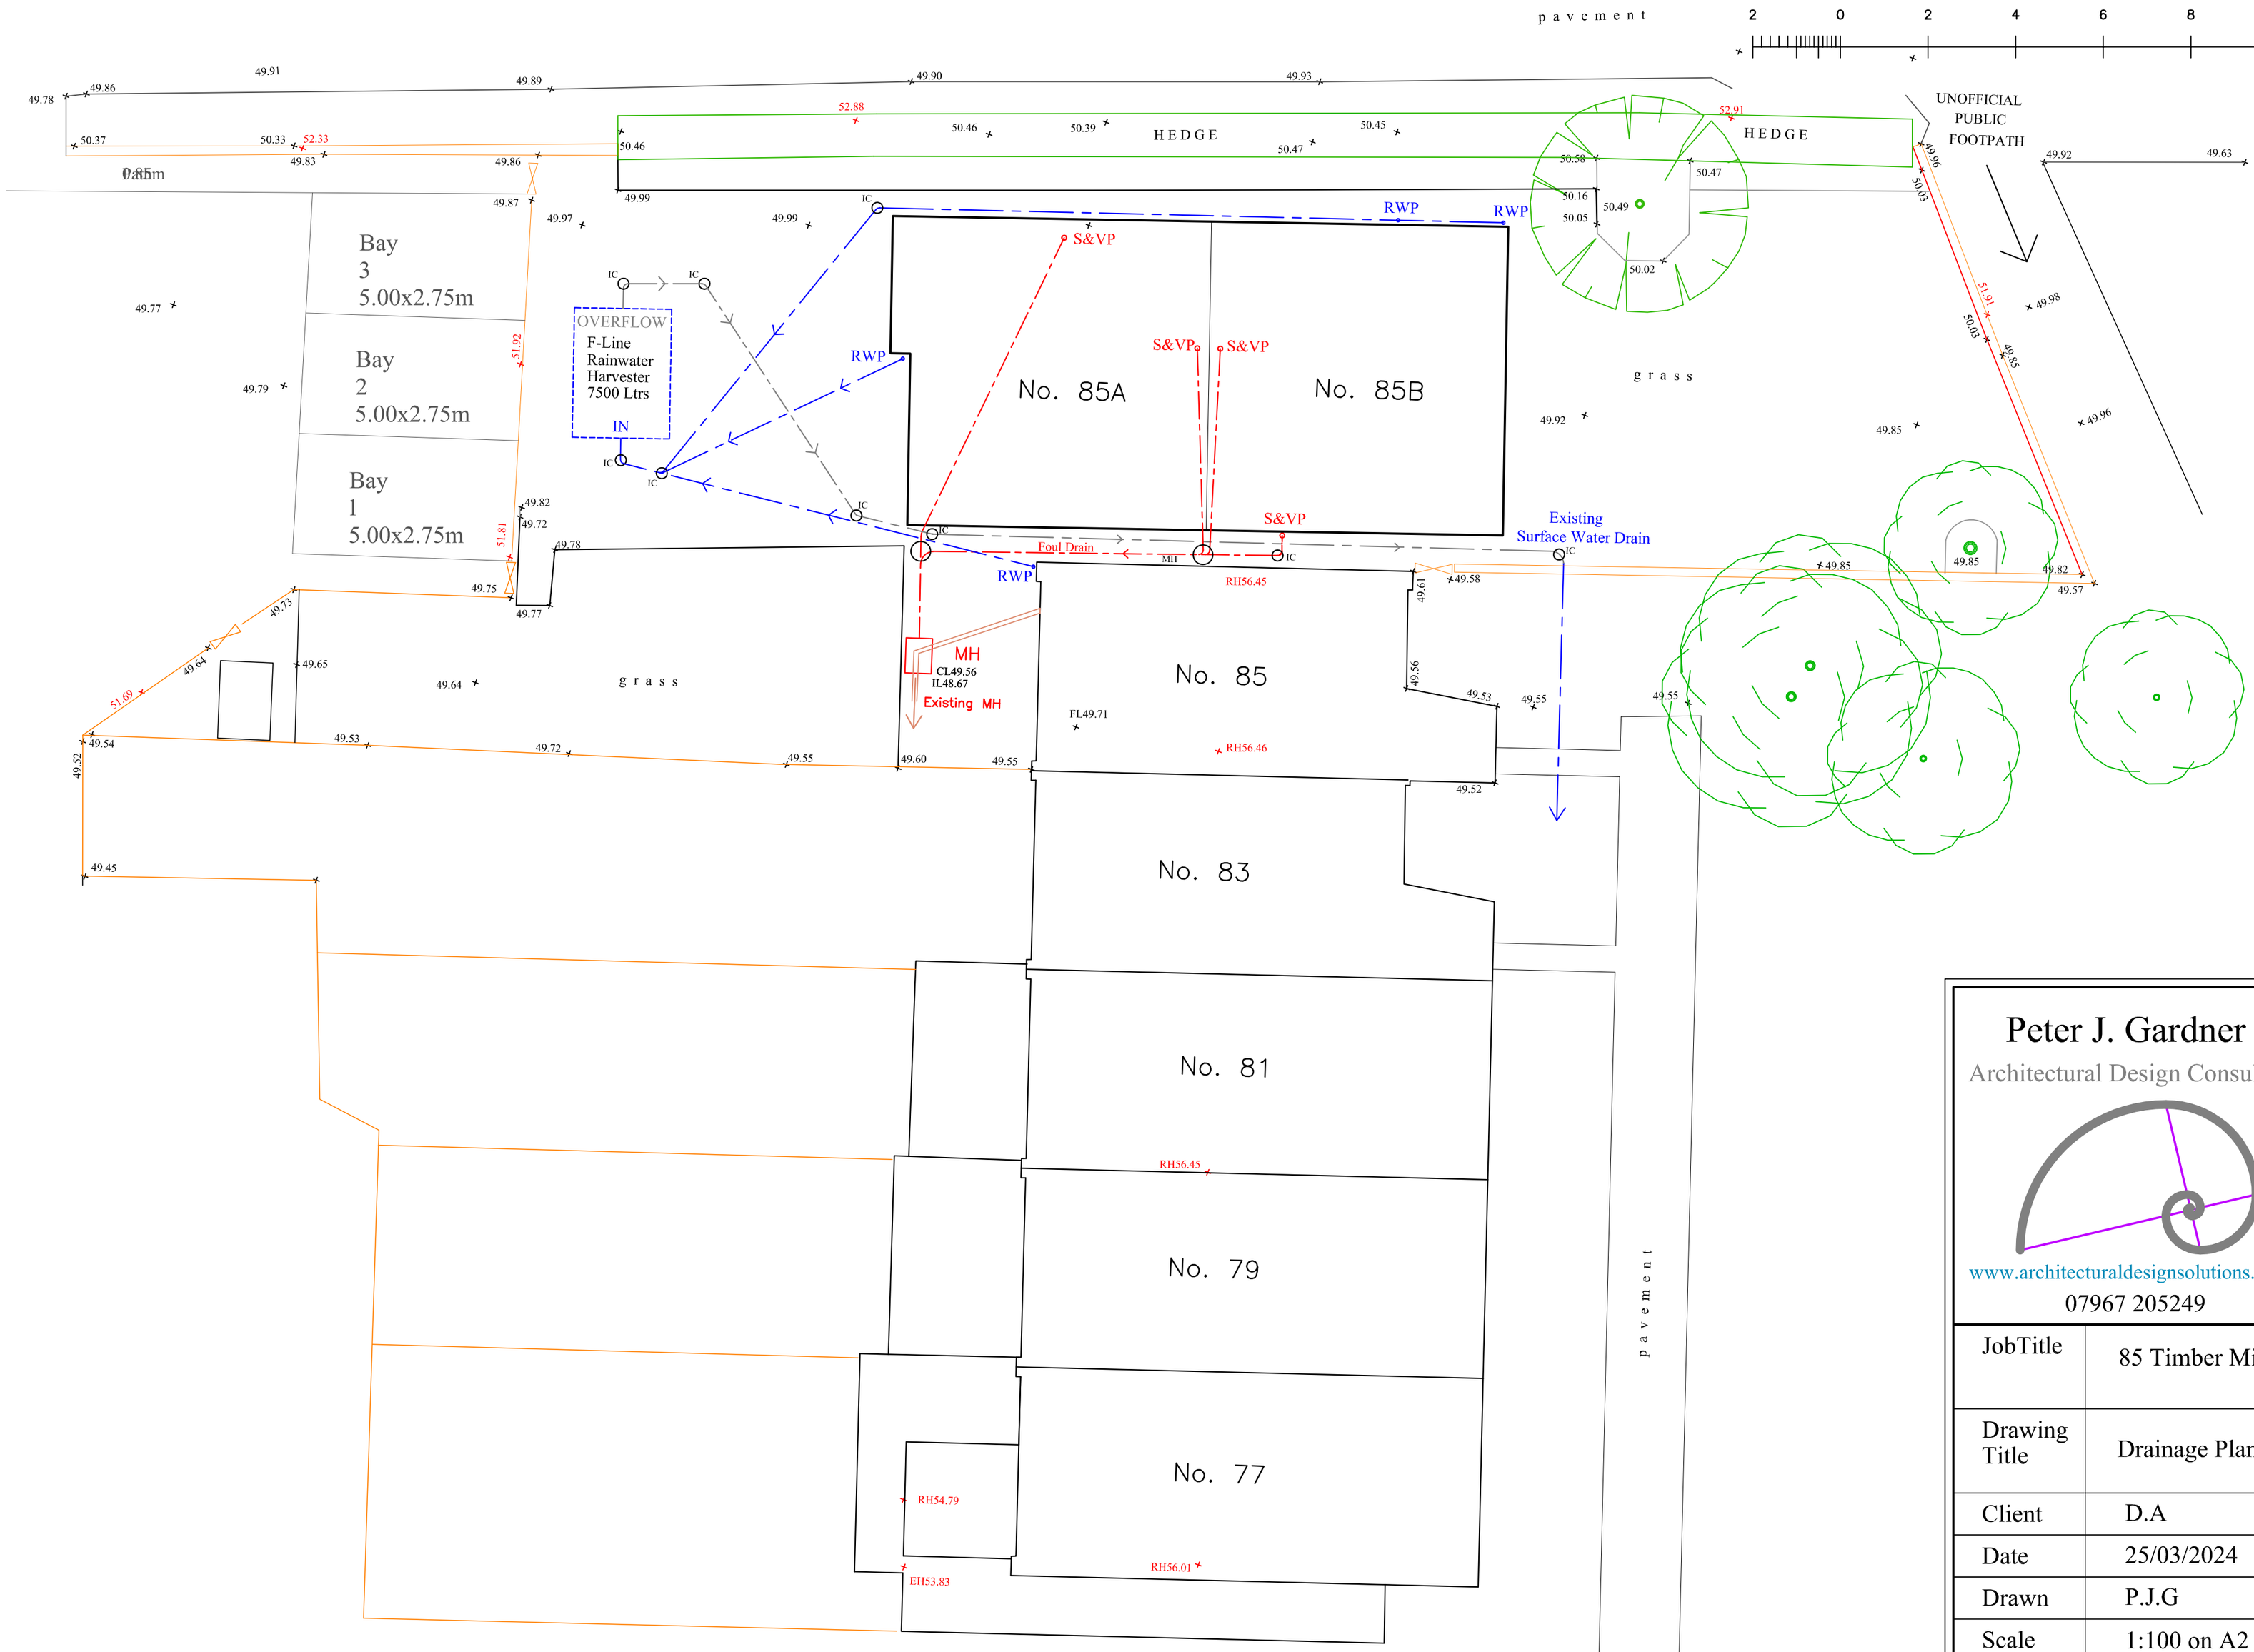


Peter J. Gardner

Architectural Design Consultant

www.architecturaldesignsolutions.co.uk

07967 205249

JobTitle	85 Timber Mill
Drawing Title	Drainage Plan
Client	D.A
Date	25/03/2024
Drawn	P.J.G
Scale	1:100 on A2
Drg No.	TM/DP/01