


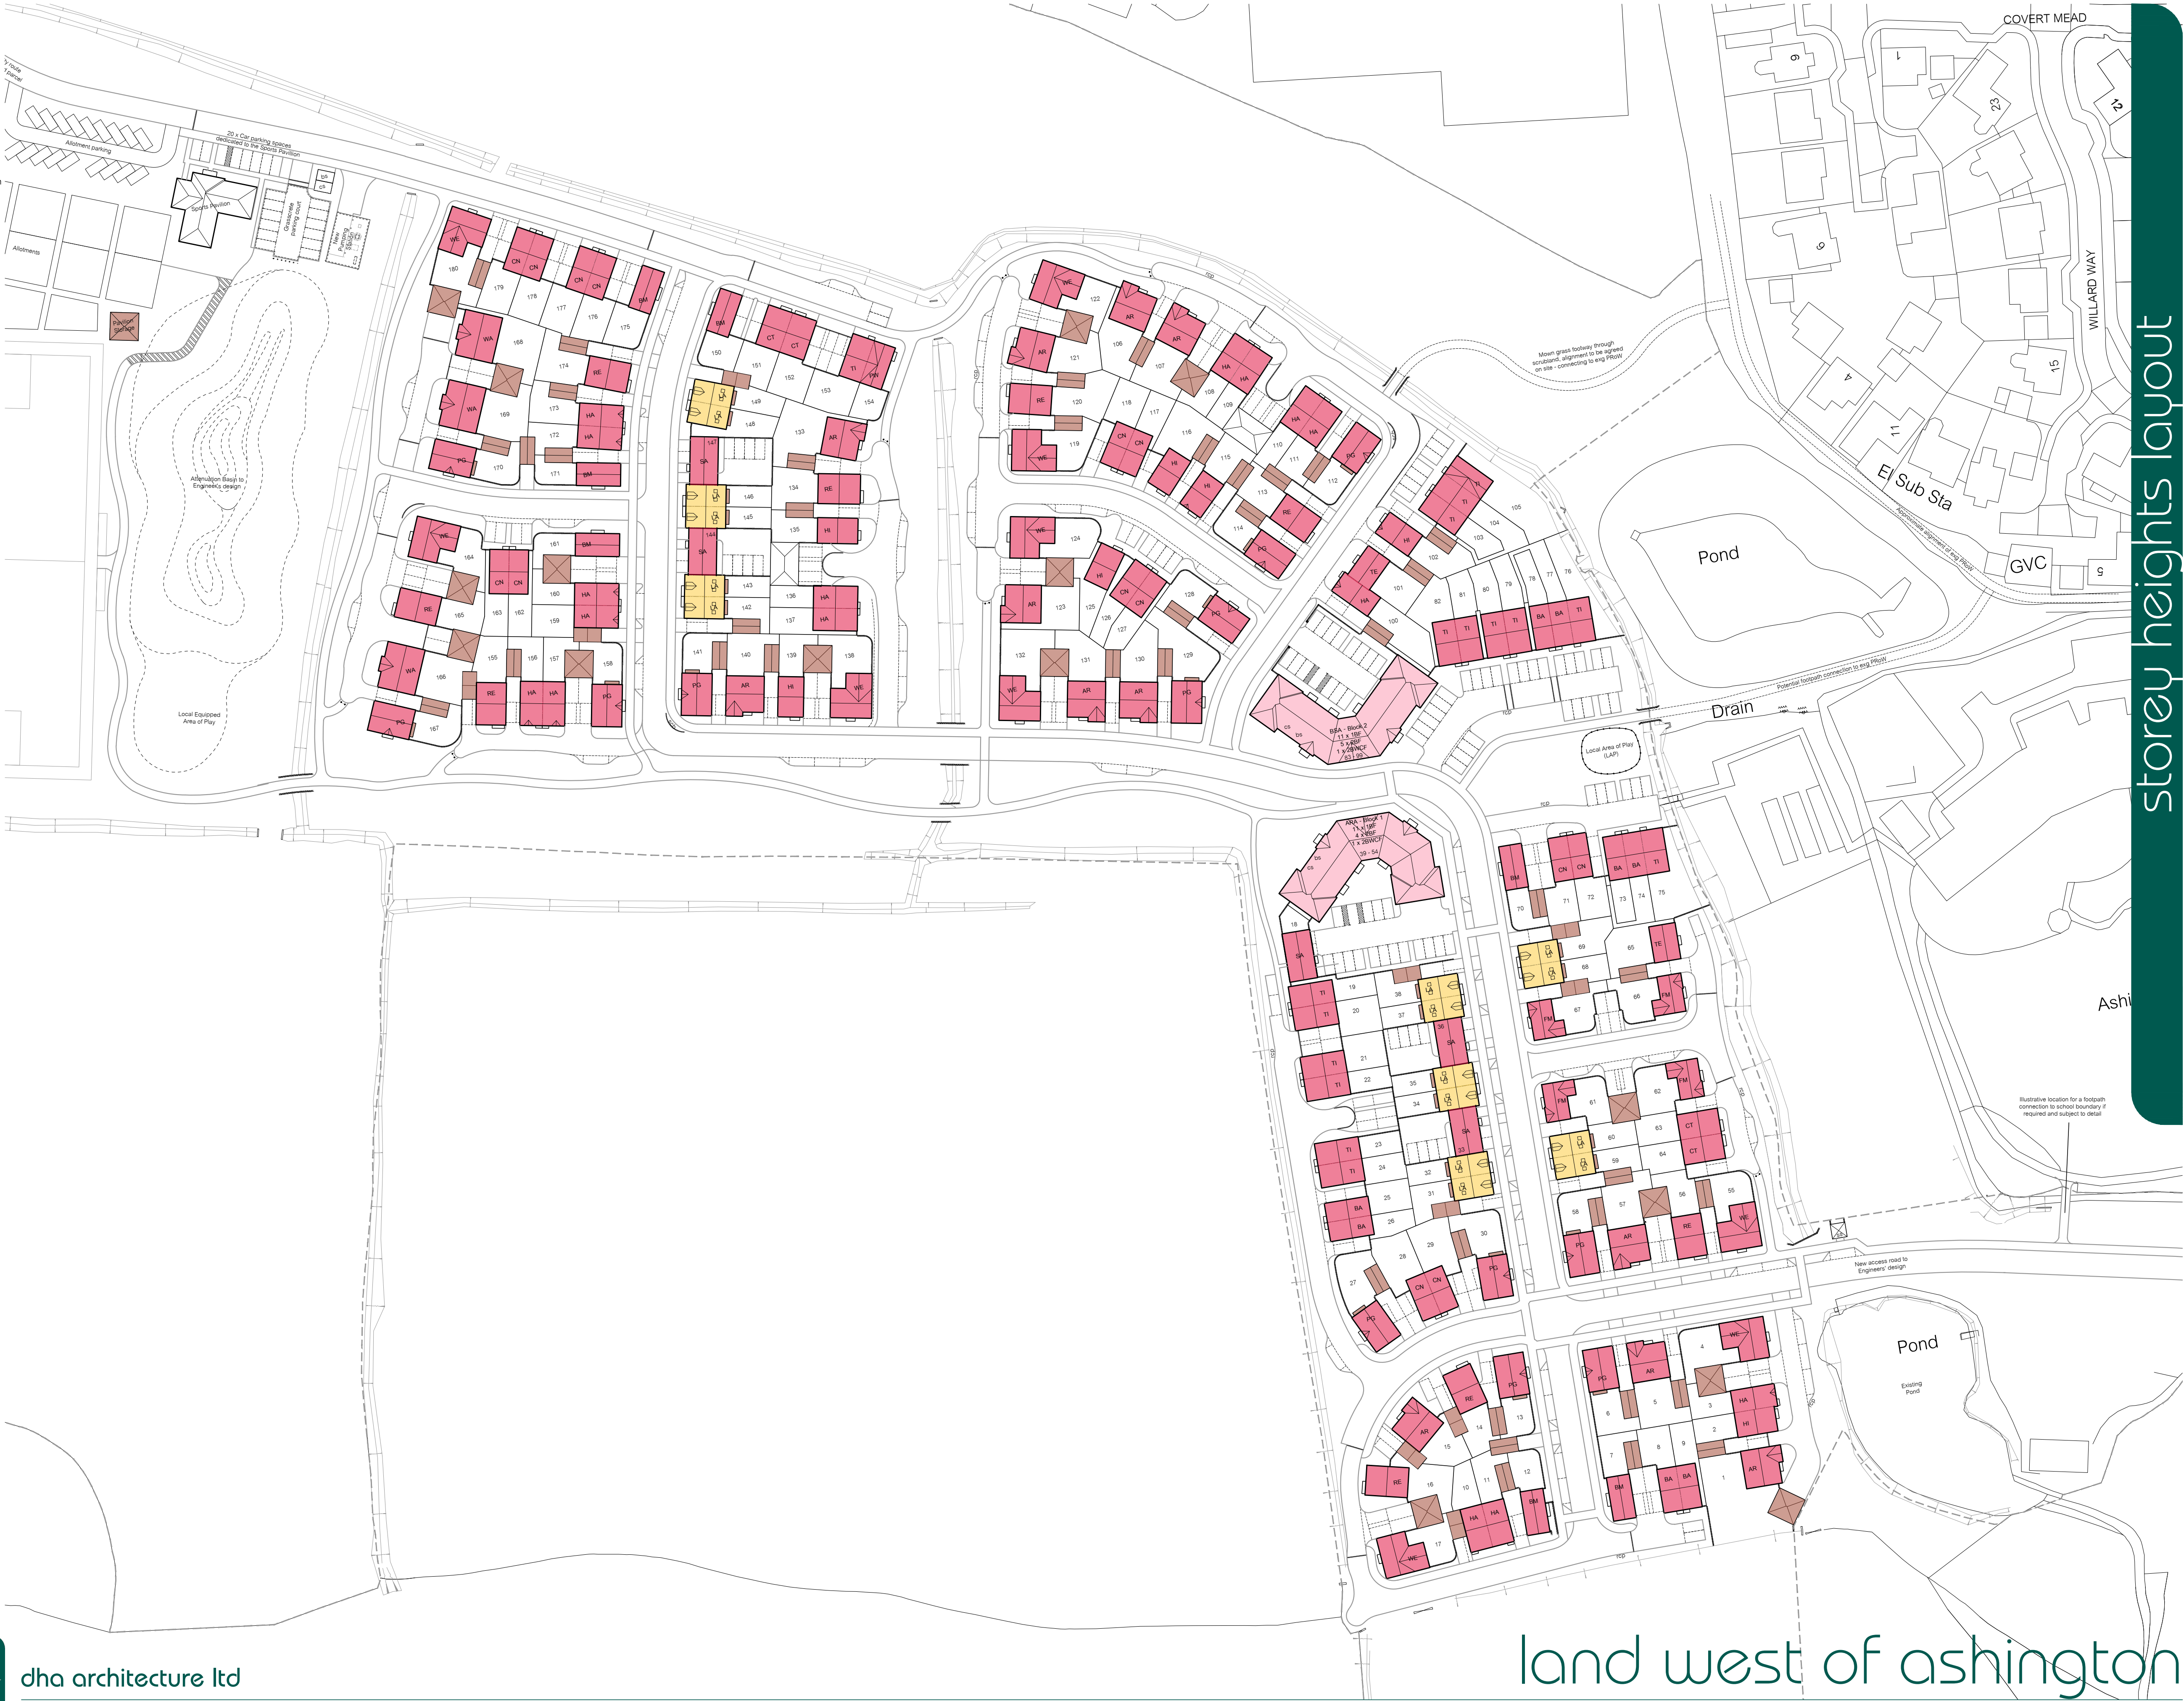

LEGEND - STOREY HEIGHTS

[Brown Box]	Single Storey
[Red Box]	2 Storeys
[Yellow Box]	2½ Storeys
[Pink Box]	3 Storeys



dha architecture ltd

Brooklands Farm Business Park
Bottle Lane
Binfield
Berkshire
RG42 5QX

t. 0118 934 9666
e. surname@dhaarchitecture.co.uk
w. www.dhaarchitecture.co.uk

land west of ashington

B 09.11.23 JeH Updated to accord with Planning Layout 01-B
A 17.08.23 JeH Updated to accord with Planning Layout 01-A
rev date by details

Storey Heights Layout

reference 062009-BEL-SL-03

17.01.2023 created
NTS @ A1 scaling
JeH contact
B revision

storey heights layout