




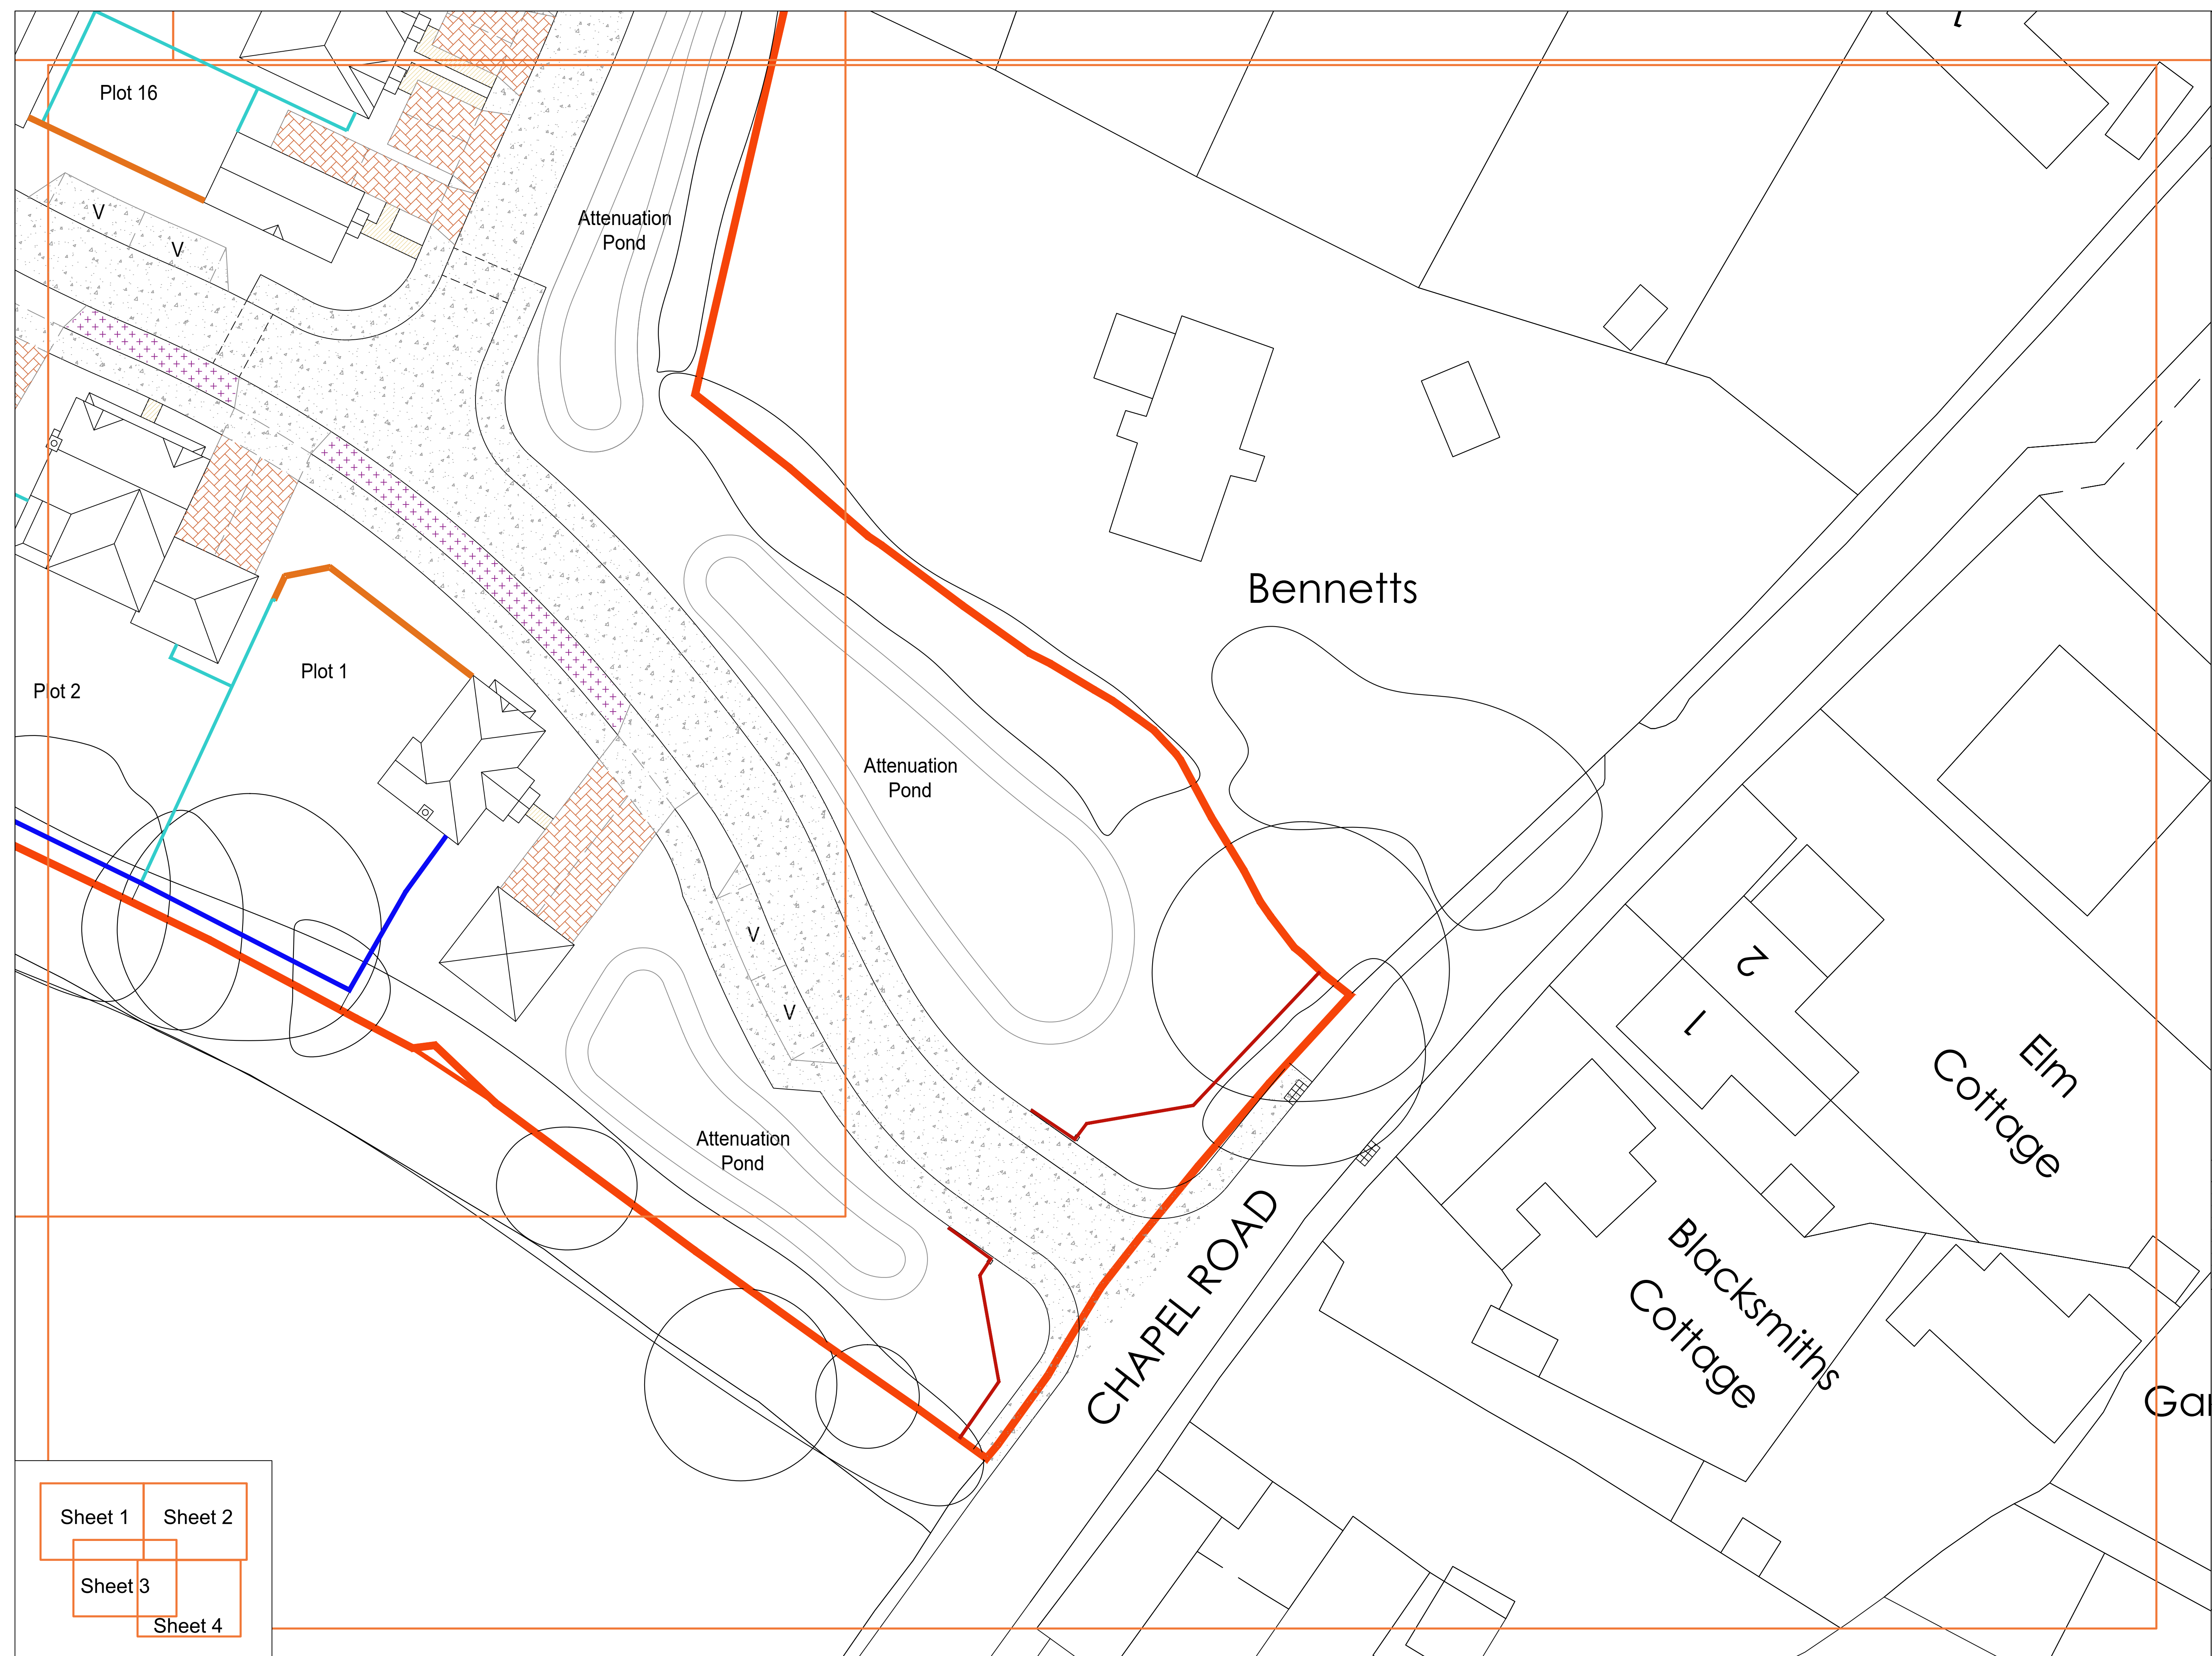


SPECIFICATION
All works generally, to comply with the written Soft Landscape Specification. Any conflicting information to be brought to the attention of ACD Environmental before works commence on site.

NOTES:
DO NOT SCALE FROM DRAWING, ALWAYS
SCALE FROM NOTED DIMENSIONS.

Drawing status : **FOR INFORMATION**



Legend

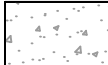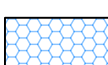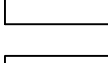- | | |
|---|---|
|  | Tarmac to road and footpaths to be permeable where required.
Laid in line with engineer's details |
|  | Omega block paving in Brindle laid in herringbone pattern from Brett Landscaping or equivalent. Refer to drainage strategy by Simpson Associates Consulting Engineers LLP |
|  | Omega block paving in Autumn Gold laid in herringbone pattern from Brett Landscaping or equivalent. Refer to drainage strategy by Simpson Associates Consulting Engineers LLP |
|  | Proposed rumble strip made from concrete setts 100x100mm in silver grey.
From Marshalls or equivalent. |
|  | Saxon concrete paving slabs 450x450mm in buff laid in stack bond from Marshalls or equivalent. Laid in line with engineer's details. |
|  | No-Dig Surfacing
Refer to tree protection plan |
|  | Rain garden for road runoff.
Refer to drainage strategy by Simpson Associates Consulting Engineers LLP |
|  | 1.8m High Closeboard Fence |
|  | 1.8m High Venetian Hit and Miss Fence |
|  | 1.8m High Brick wall |
|  | 1.8m Chestnut rail fencing with five bar gates |

NO-DIG SURFACE

Cellular confinement system (CCS) to be used to create this area of hard surface, above the existing ground level. Topsoil to be retained. Depth of CCS to be 50-75mm for pedestrian surfaces and 100-200mm for vehicular surfaces. Surface to be porous to approved details and specifications. To be installed under arboricultural supervision.

All specifications subject to engineering design.

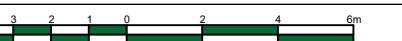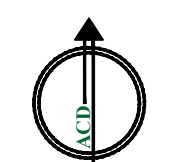



Arboriculture
Archaeology
Ecology
Landscape Architecture

Phone: 01666 825646
Email: mail@acdenv.co.uk
www.acdenvironmental.co.uk

project: Land at Muntham Drive
and Chapel Road, Barns
Green, Horsham, RH13 0PS

client: Shanley Homes
drawing: Hard Landscape Proposals
purpose: planning

date: May 2026
scale: 1:200@A1

drawing no: SH25014 12

Sheet 4 of 4
drawn: LS checked: DKM

Copyright of ACD Environmental Ltd. All rights described in Chapter IV of the Copyright, Designs and Patents Act 1988 have been generally asserted: 2011. Copyright of this plan remains with ACD until all fees have been paid in full.