
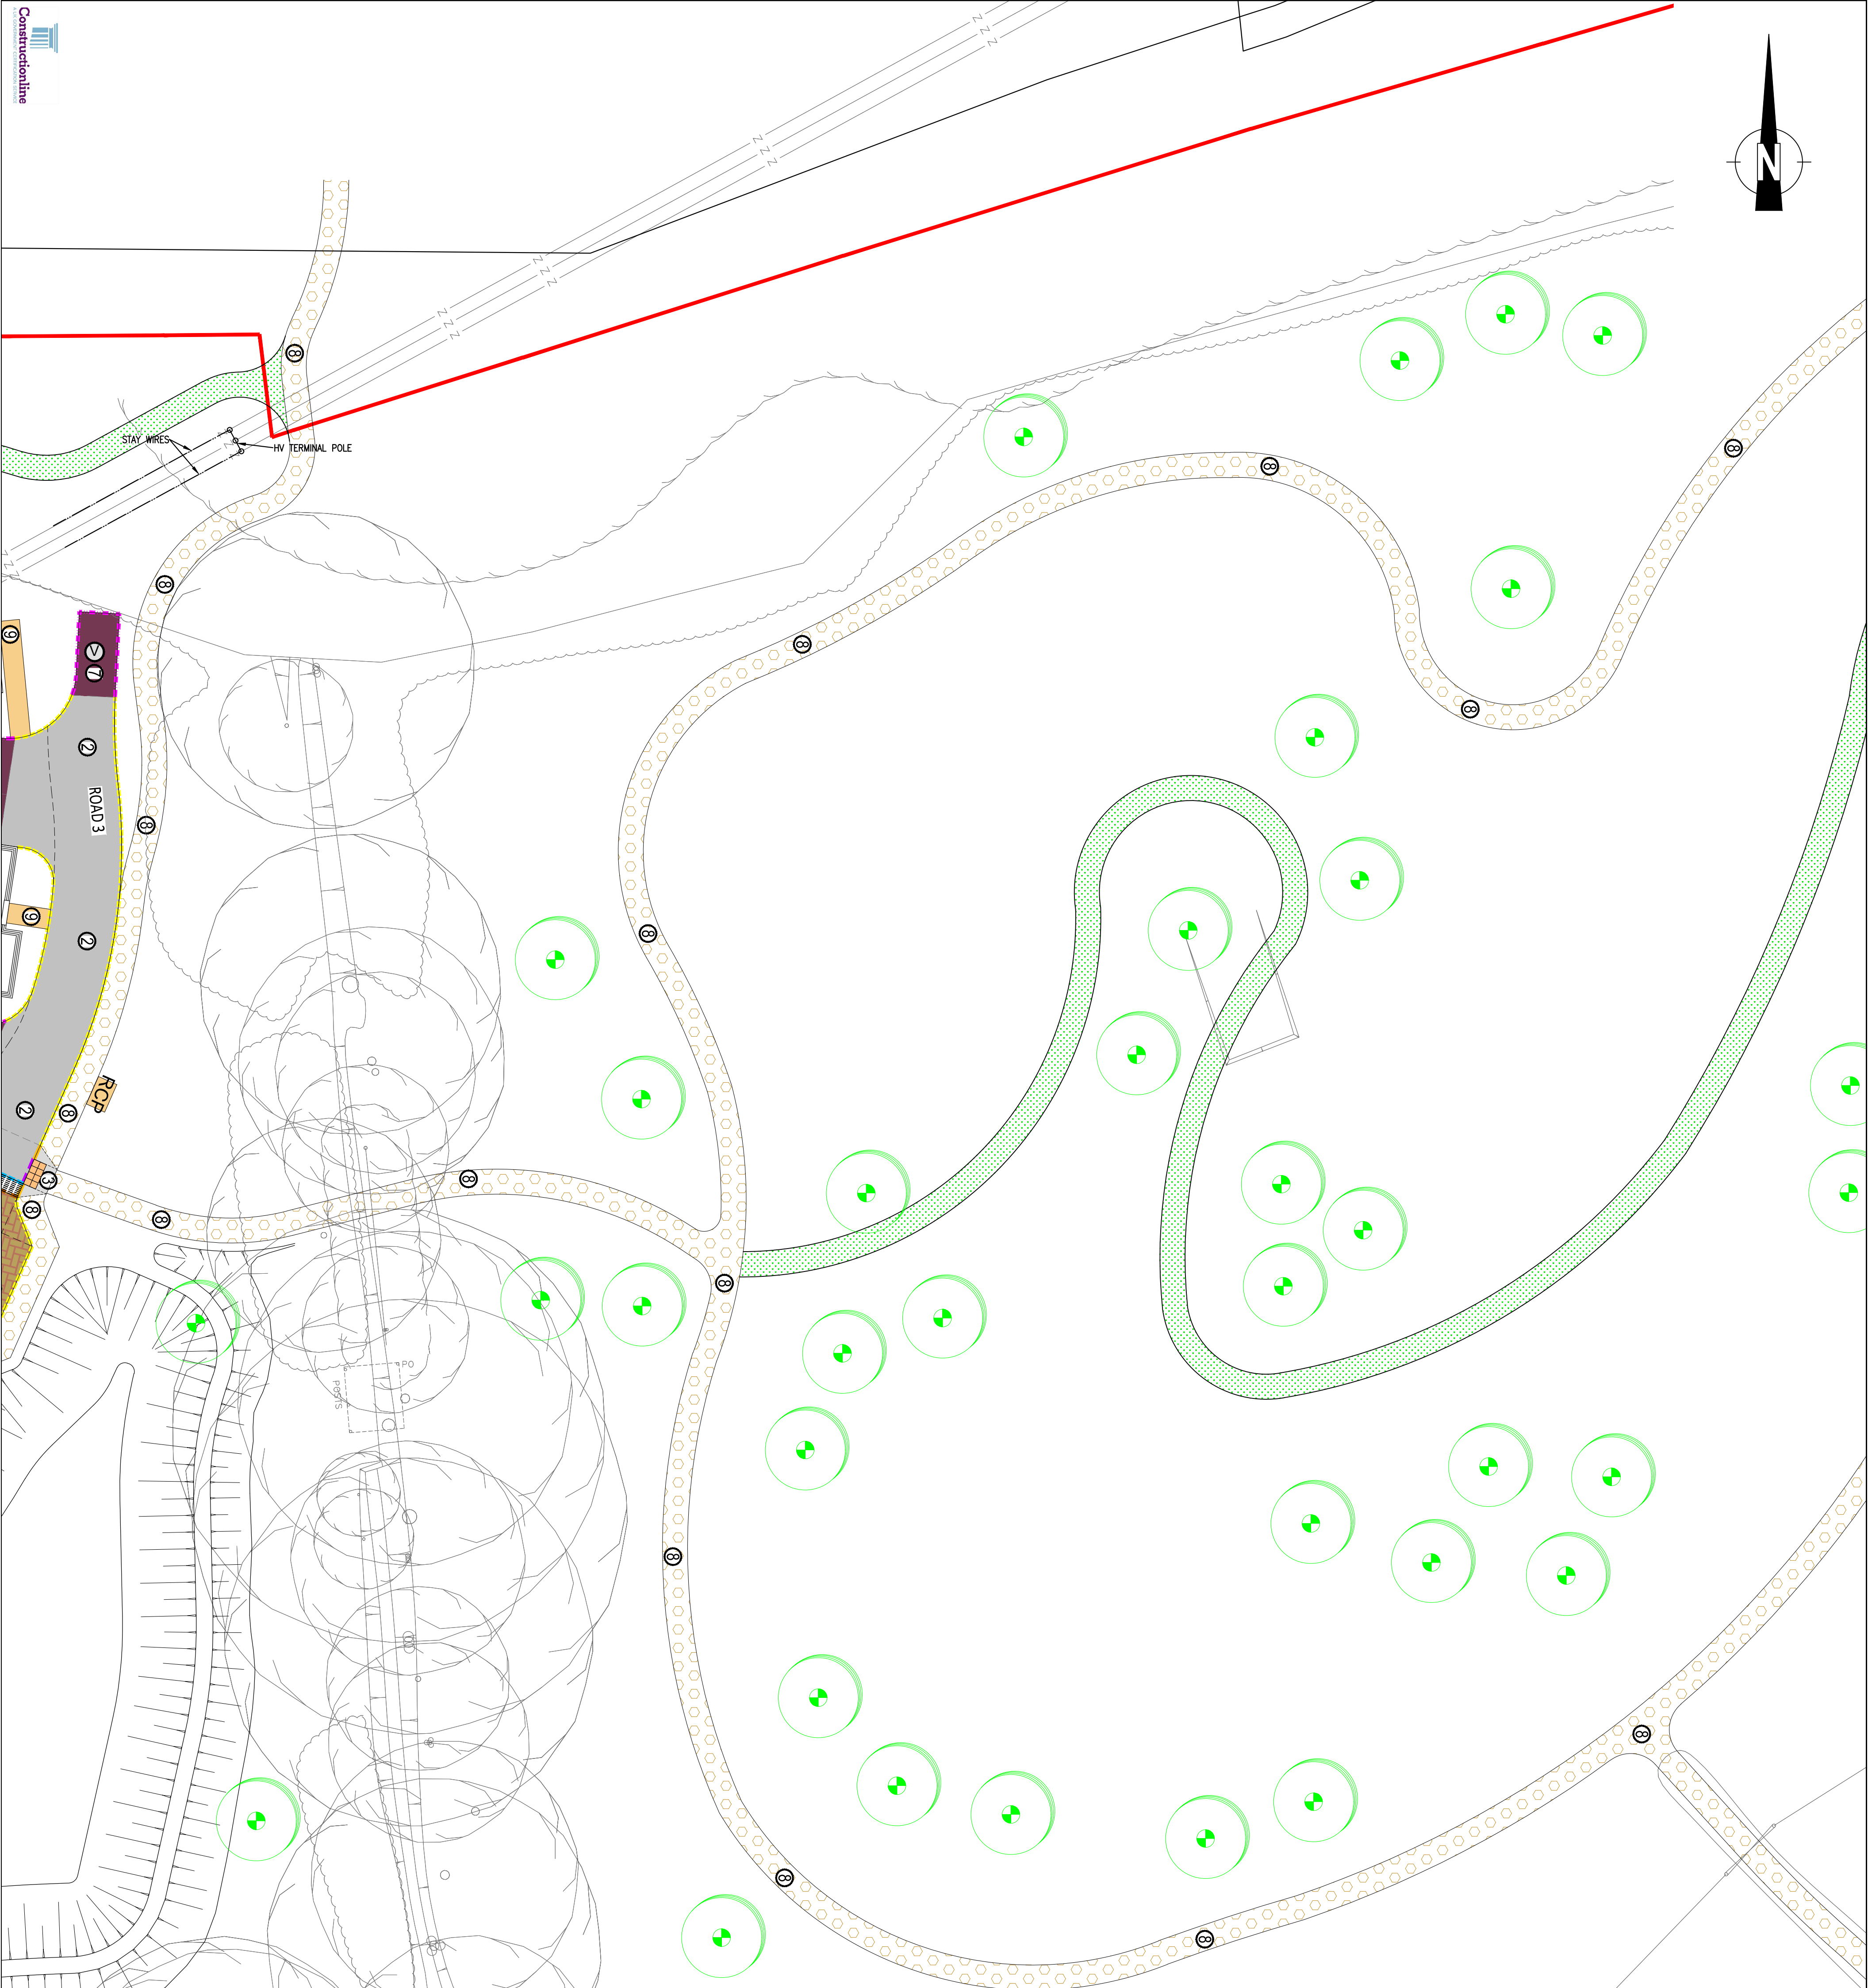


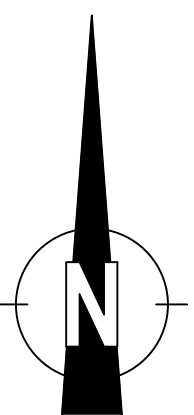

FINISHES KEY:


- 1 ROAD CONSTRUCTION
- 2 ASPHALT CONCRETE (MACDAM)
- 3 ROAD/ASLE CONSTRUCTION
- 4 ASPHALT CONCRETE (MACDAM)
- 5 FOOTWAY CONSTRUCTION
- 6 ASPHALT CONCRETE (MACDAM)
- 7 LIGHT VEHICLE CROSSOVER CONSTRUCTION
- 8 ASPHALT CONCRETE (MACDAM)
- 9 PAVING
- 10 ROAD CONSTRUCTION
- 11 CONCRETE BLOCK PAVING
- 12 PARKING BAY CONSTRUCTION
- 13 ASPHALT CONCRETE (MACDAM)
- 14 FOOTPATH CONSTRUCTION
- 15 BREEDON WAYPAPER SELF BINDING GRAVEL OR SIMILAR APPROVED PROPOSED PATH/PANO CONSTRUCTION
- 16 PAVING SLABS-COLOUR BLUF
- 17 RUBBLE STRIP GRANITE SETTS
- 18 SHED BASE CONSTRUCTION
- 19 MOWN GRASS PATH
- 20 RUBBLE STRIP GRANITE SETTS
- 21 PEDESTRIAN CROSSING
- 22 TACTILE PAVING (BUIT)
- 23 HB2
- 24 TYPE HB2 125mm NOMINAL FACE
- 25 BN25
- 26 DENOTES BULL NOSSED KERB, FACE TYPE BR 25mm NOMINAL FACE
- 27 BN
- 28 DENOTES BULL NOSSED KERB, TYPE BR - 0-6mm NOMINAL FACE
- 29 EF
- 30 DENOTES TRANSITION KERB
- 31 EF25
- 32 DENOTES EDGING TYPE EF
- 33 EF
- 34 EF - 25mm NOMINAL FACE
- 35 CS
- 36 DENOTES CHANNEL TYPE CS - 0mm UPSTAND
- 37 HB2
- 38 DENOTES RAIN GARDEN KERB TYPE HB2 HIT & MISS - 125mm NOMINAL FACE
- 39 GD
- 40 GRANITE DEMARCATION KERB
- 41 GD - 0mm UPSTAND
- 42 DENOTES SPEEDCHECK KERB
- 43 TYPE ISCK (COLOUR NATURAL)
- 44 DENOTES SPEEDCHECK KERB
- 45 TYPE SCK (COLOUR NATURAL)
- 46 FENCE LINE
- 47 ELECTRIC VEHICLE CHARGING POINT
- 48 HEDGEROW HIGHWAY (SPRIPPED BY TMLOX)

NOTES. FINISHES

1. ALL EXISTING MANHOLE AND CHAMBER COVERS TO BE ADJUSTED TO SUIT PROPOSED/REVISED LEVELS WHERE NECESSARY.
2. HANDLING OF ALL KERBS, EDGINGS AND PAVINGS (IE LIFTING, PLACING, MANOEUVERING) SHALL BE BY MECHANICAL OR SIMILAR PLANT APPARATUS. CUTTING OF KERBS/EDGINGS SHALL BE BY APPROVED MECHANICAL MEANS.
3. KERB/EDGING BED AND HAUNCHING SHALL NORMALLY BE LAD IN ONE OPERATION. FOR RADIUS OF 12m OR LESS, KERBS OF THE APPROPRIATE RADIUS SHALL BE USED. FOR KERBS BETWEEN 12m AND 18m, STRAIGHT KERBS 600mm LONG SHALL BE USED. THE LENGTH OF ANY KERB/EDGING SHALL NOT BE LESS THAN 450mm.
4. TRANSITION KERBS TO BE USED AT ALL CHANGES KERB TYPE.
5. CHANGES KERBS TYPE UNDERPINE IN-SITU CBR TESTS OF THE SUBGRADE MATERIAL. PRIOR TO ANY PLACEMENT OF MATERIALS TO VERIFY ROAD CONSTRUCTION IN ACCORDANCE WITH BS1377-9:1990.
6. THE CONTRACTOR SHALL NOTIFY THE ENGINEER OF ANY OCCURRENCES OF SOFT SPOTS IN THE SUBGRADE MATERIAL WITHIN THE CARREGWAY NOTIONAL LOAD LINE. SOFT SPOTS SHALL BE REMOVED AND REPLACED WITH MATERIAL AS AGREED WITH THE ENGINEER.
7. FOUNDATION LEVEL TO ALL HANGSTANDING PAVINGS TO BE APPROPRIATELY COMPACTED PRIOR TO CONSTRUCTION.
- 8.

NOTES. GENERAL

61. DO NOT SCALE FROM THIS DRAWING
62. ALL DIMENSIONS SHOWN ARE IN METRES UNLESS STATED OTHERWISE.
63. THIS DRAWING IS BASED ON TOPOGRAPHICAL SURVEY COMPILED BY:
HORSHAM
TEL: 01403243162
WWW.HORSHAMSURVEYS.CO.UK
GRID AND DATUM BASED ON THE NATIONAL GRID NETWORK. LOCAL SCALE FACTOR 0.99975 APPLIED.
64. THIS DRAWING SHALL BE READ IN CONJUNCTION WITH ALL RELEVANT SCHEME DRAWINGS AND SPECIFICATIONS.
65. ALL WORKS TO BE CARRIED OUT IN STRICT ACCORDANCE WITH "THE SPECIFICATION FOR HIGHWAY WORKS - MODIFIED AND EXTENDED", INCLUDING WEST SUSSEX COUNTY COUNCIL'S SUPPLEMENTARY CLAUSES.
66. ALL WORKS WITHIN THE PUBLIC HIGHWAY SHALL BE CARRIED OUT AND COMPLY WITH THE REQUIREMENTS OF THE DIP TRAFFIC SIGNS MANUAL CHAPTER 8 - TRAFFIC SAFETY MEASURES AND SIGNS FOR ROAD WORKS AND TEMPORARY SITUATION".
67. ALL ROAD MARKINGS AND TRAFFIC SIGNS SHALL COMPLY WITH "THE TRAFFIC SIGNS REGULATIONS AND GENERAL DIRECTIONS 2016".
68. ALL EXISTING LEVELS TO BE CONFIRMED ON SITE PRIOR TO COMMENCEMENT OF ANY WORK.
69. BEFORE ANY WORKS ARE COMMENCED THE WEST SUSSEX COUNTY COUNCIL AREA HIGHWAY MANAGER MUST BE CONTACTED.

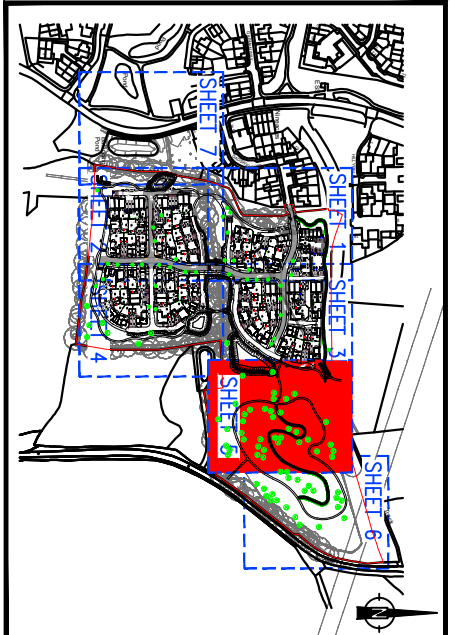

KEY PLAN

CONSTRUCTION ISSUE

Revisions	Issued for	Issued by	Issued on
001	PAINT REQUEST	FP	10.10.25
002	CONSTRUCTION ISSUE	FP	10.10.25
003	CONSTRUCTION ISSUE	FP	10.10.25
004	CONSTRUCTION ISSUE	FP	10.10.25
005	CONSTRUCTION ISSUE	FP	10.10.25
006	CONSTRUCTION ISSUE	FP	10.10.25
007	CONSTRUCTION ISSUE	FP	10.10.25
008	CONSTRUCTION ISSUE	FP	10.10.25
009	CONSTRUCTION ISSUE	FP	10.10.25
010	CONSTRUCTION ISSUE	FP	10.10.25

STUART MICHAEL ASSOCIATES
CONSULTING ENGINEERS

Stuart Michael Associates Ltd
Combe House, Combe Square, Thatcham, Berkshire RG19 4JF
T: 01635 867 711
F: 01635 861 715
E: mail@stuartmichael.co.uk
W: www.stuartmichael.co.uk

Bellway

WOOD VALE,
EAST BILINGHURST
SURFACE FINISHES
LAYOUT
SHEET 5

DATE: 01.10.24
BY: HF
CHECKED: CL
SCALE: 1:200
SHEET: 5
DRAWN: 02.10.24
CHECKED: SD
DATE: 02.10.24